
 



- Work done shall confirm to the issued drawings and specifications. No changes to be made unless by prior consultation with D S Equine

- Copyright and Intellectual Property rights are owned by D S Equine, reproduction or use of design by any party for any purpose is expressly forbidden without the written consent of D S Equine

Site Plan 1:500

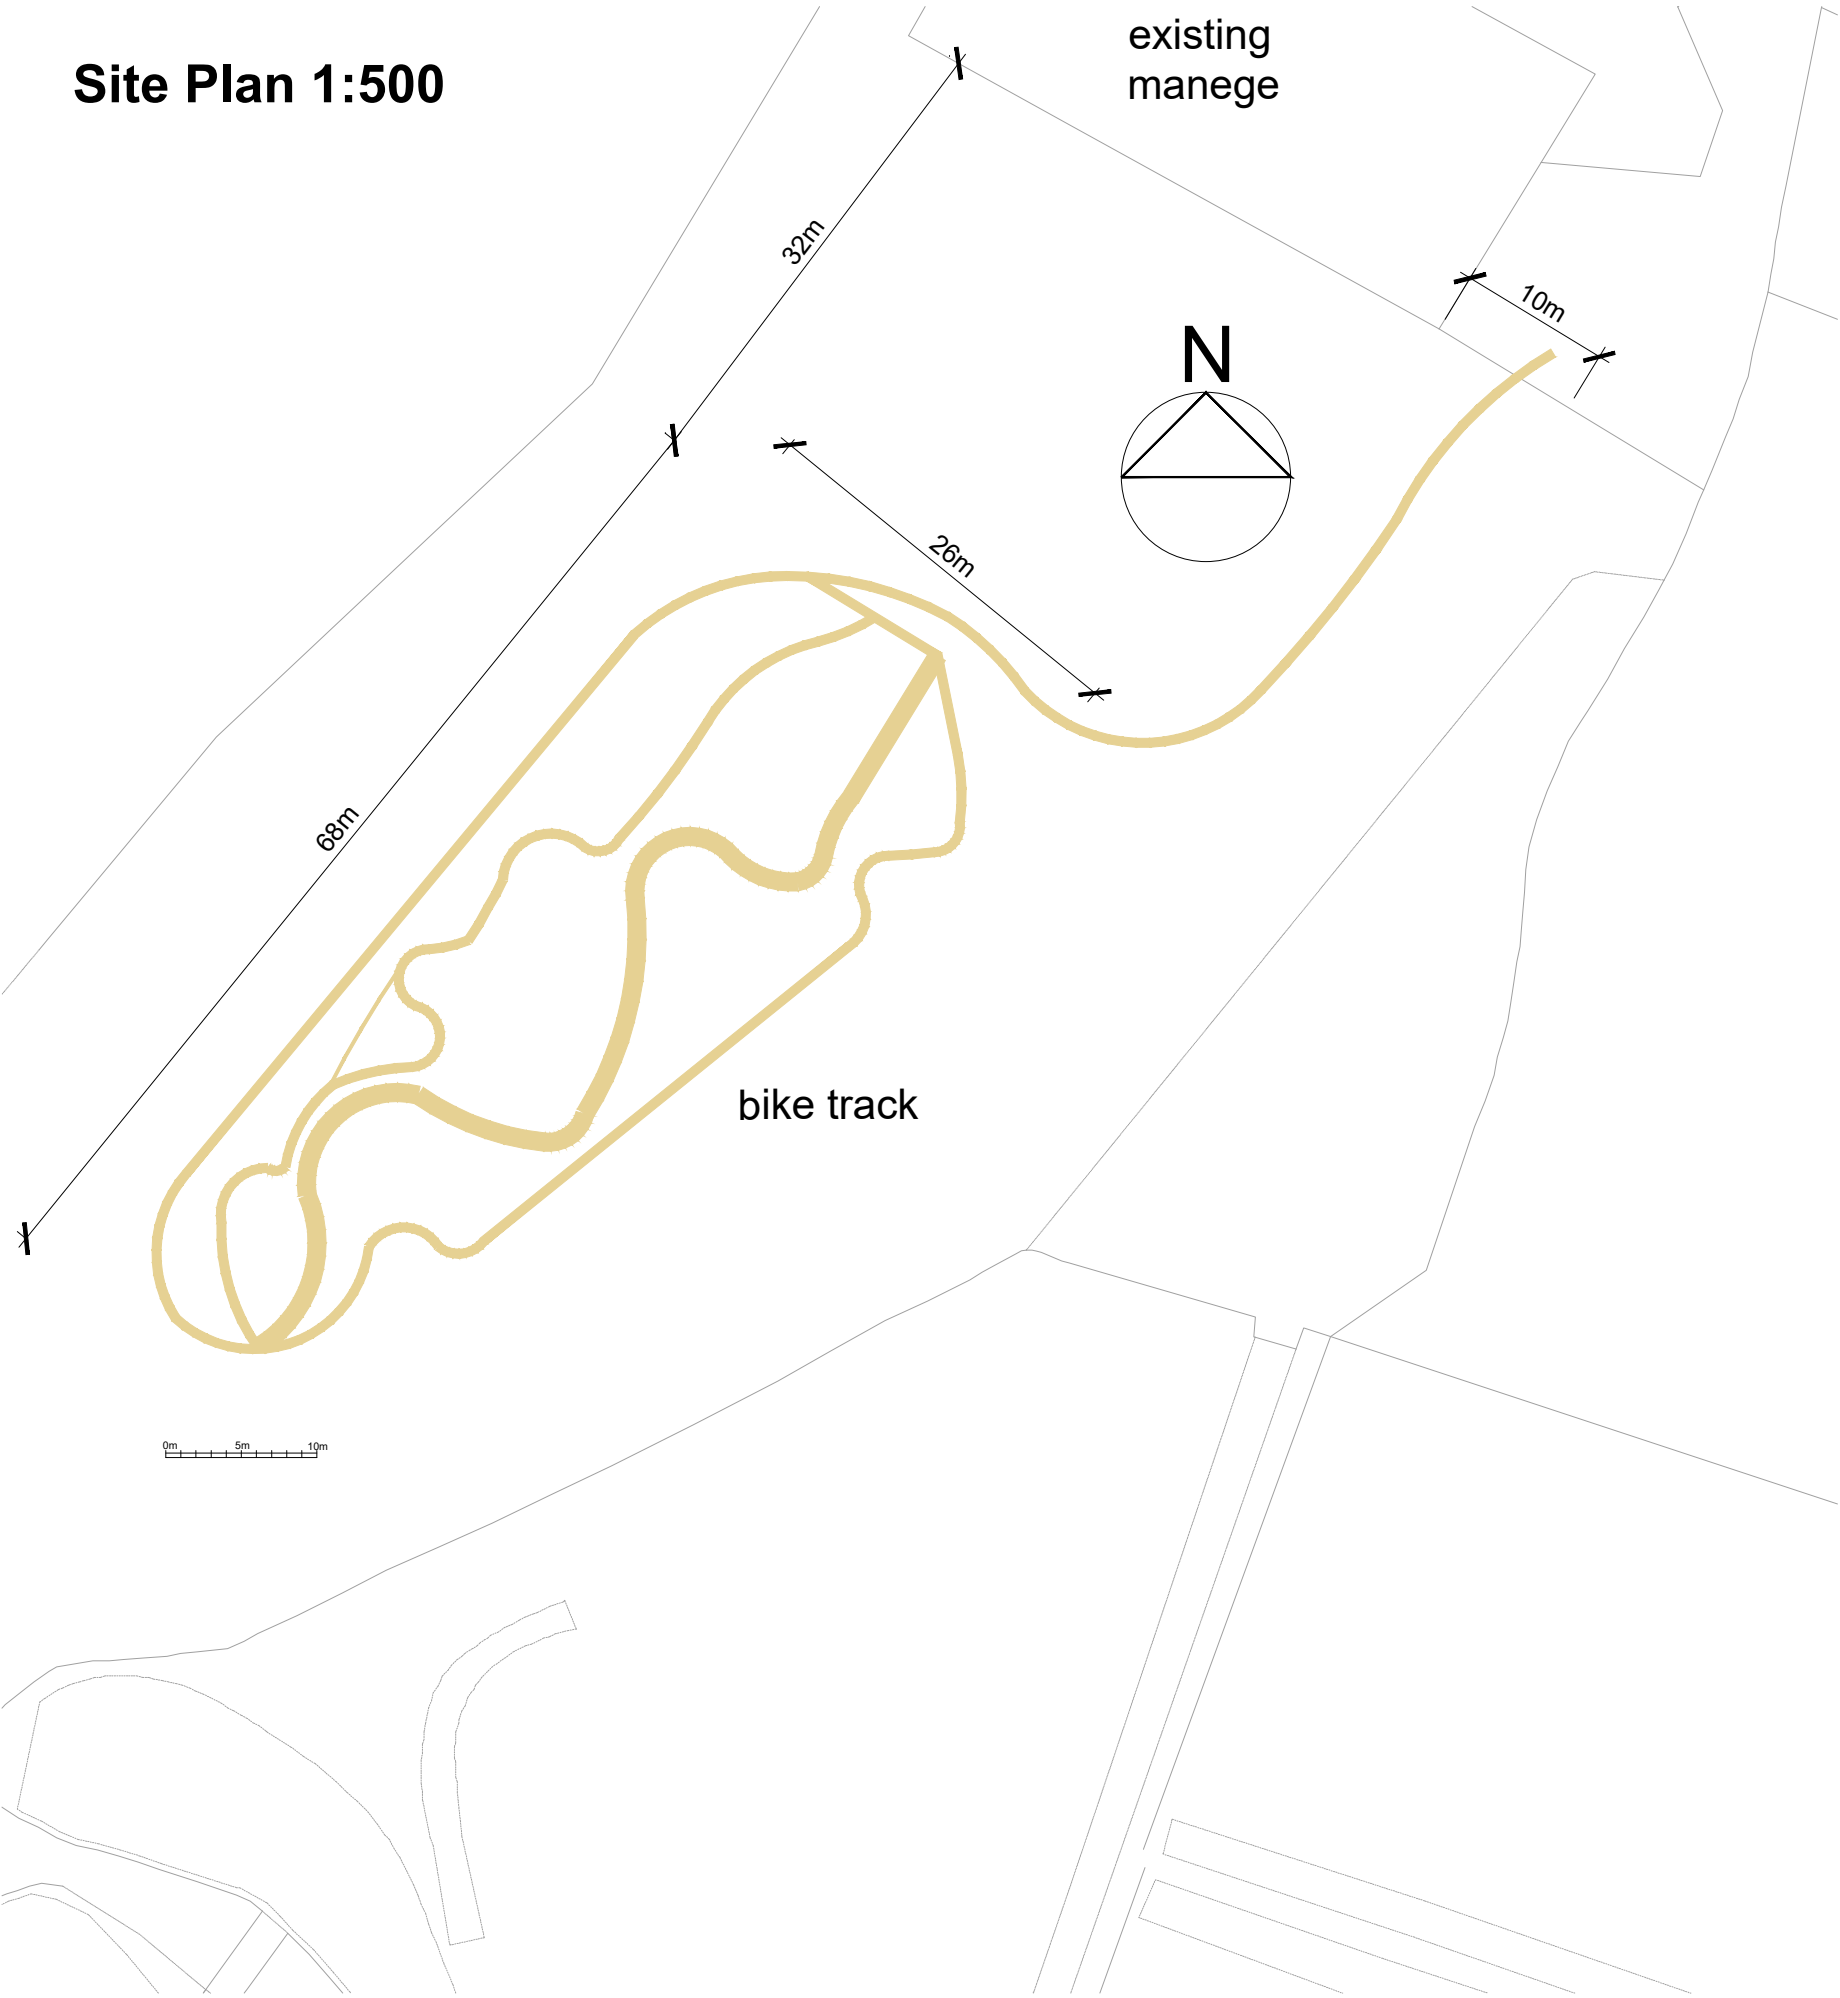

track detail
1:10

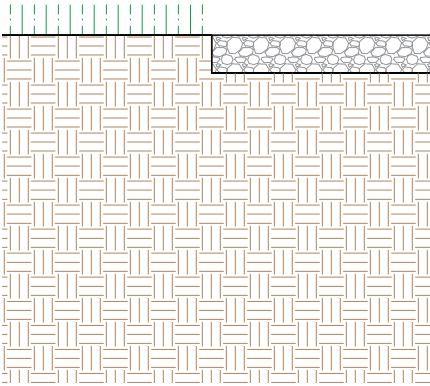

50mm Type 1

Natural earth

DS EQUINE

**Plummerden House,
Park Lane, Lindfield.
W. Sussex. RH16 2QS**

Project No		
Drawing Title	Site Plan & Detail	
Drawing No	DSE/PH/PL/02	
Pages		
Drawn	TWEAD	9 Aug 2026
Review		
Leader		
Stage	Planning	N O R T H
Scale	1:500/1:10	
Paper	A3	

