


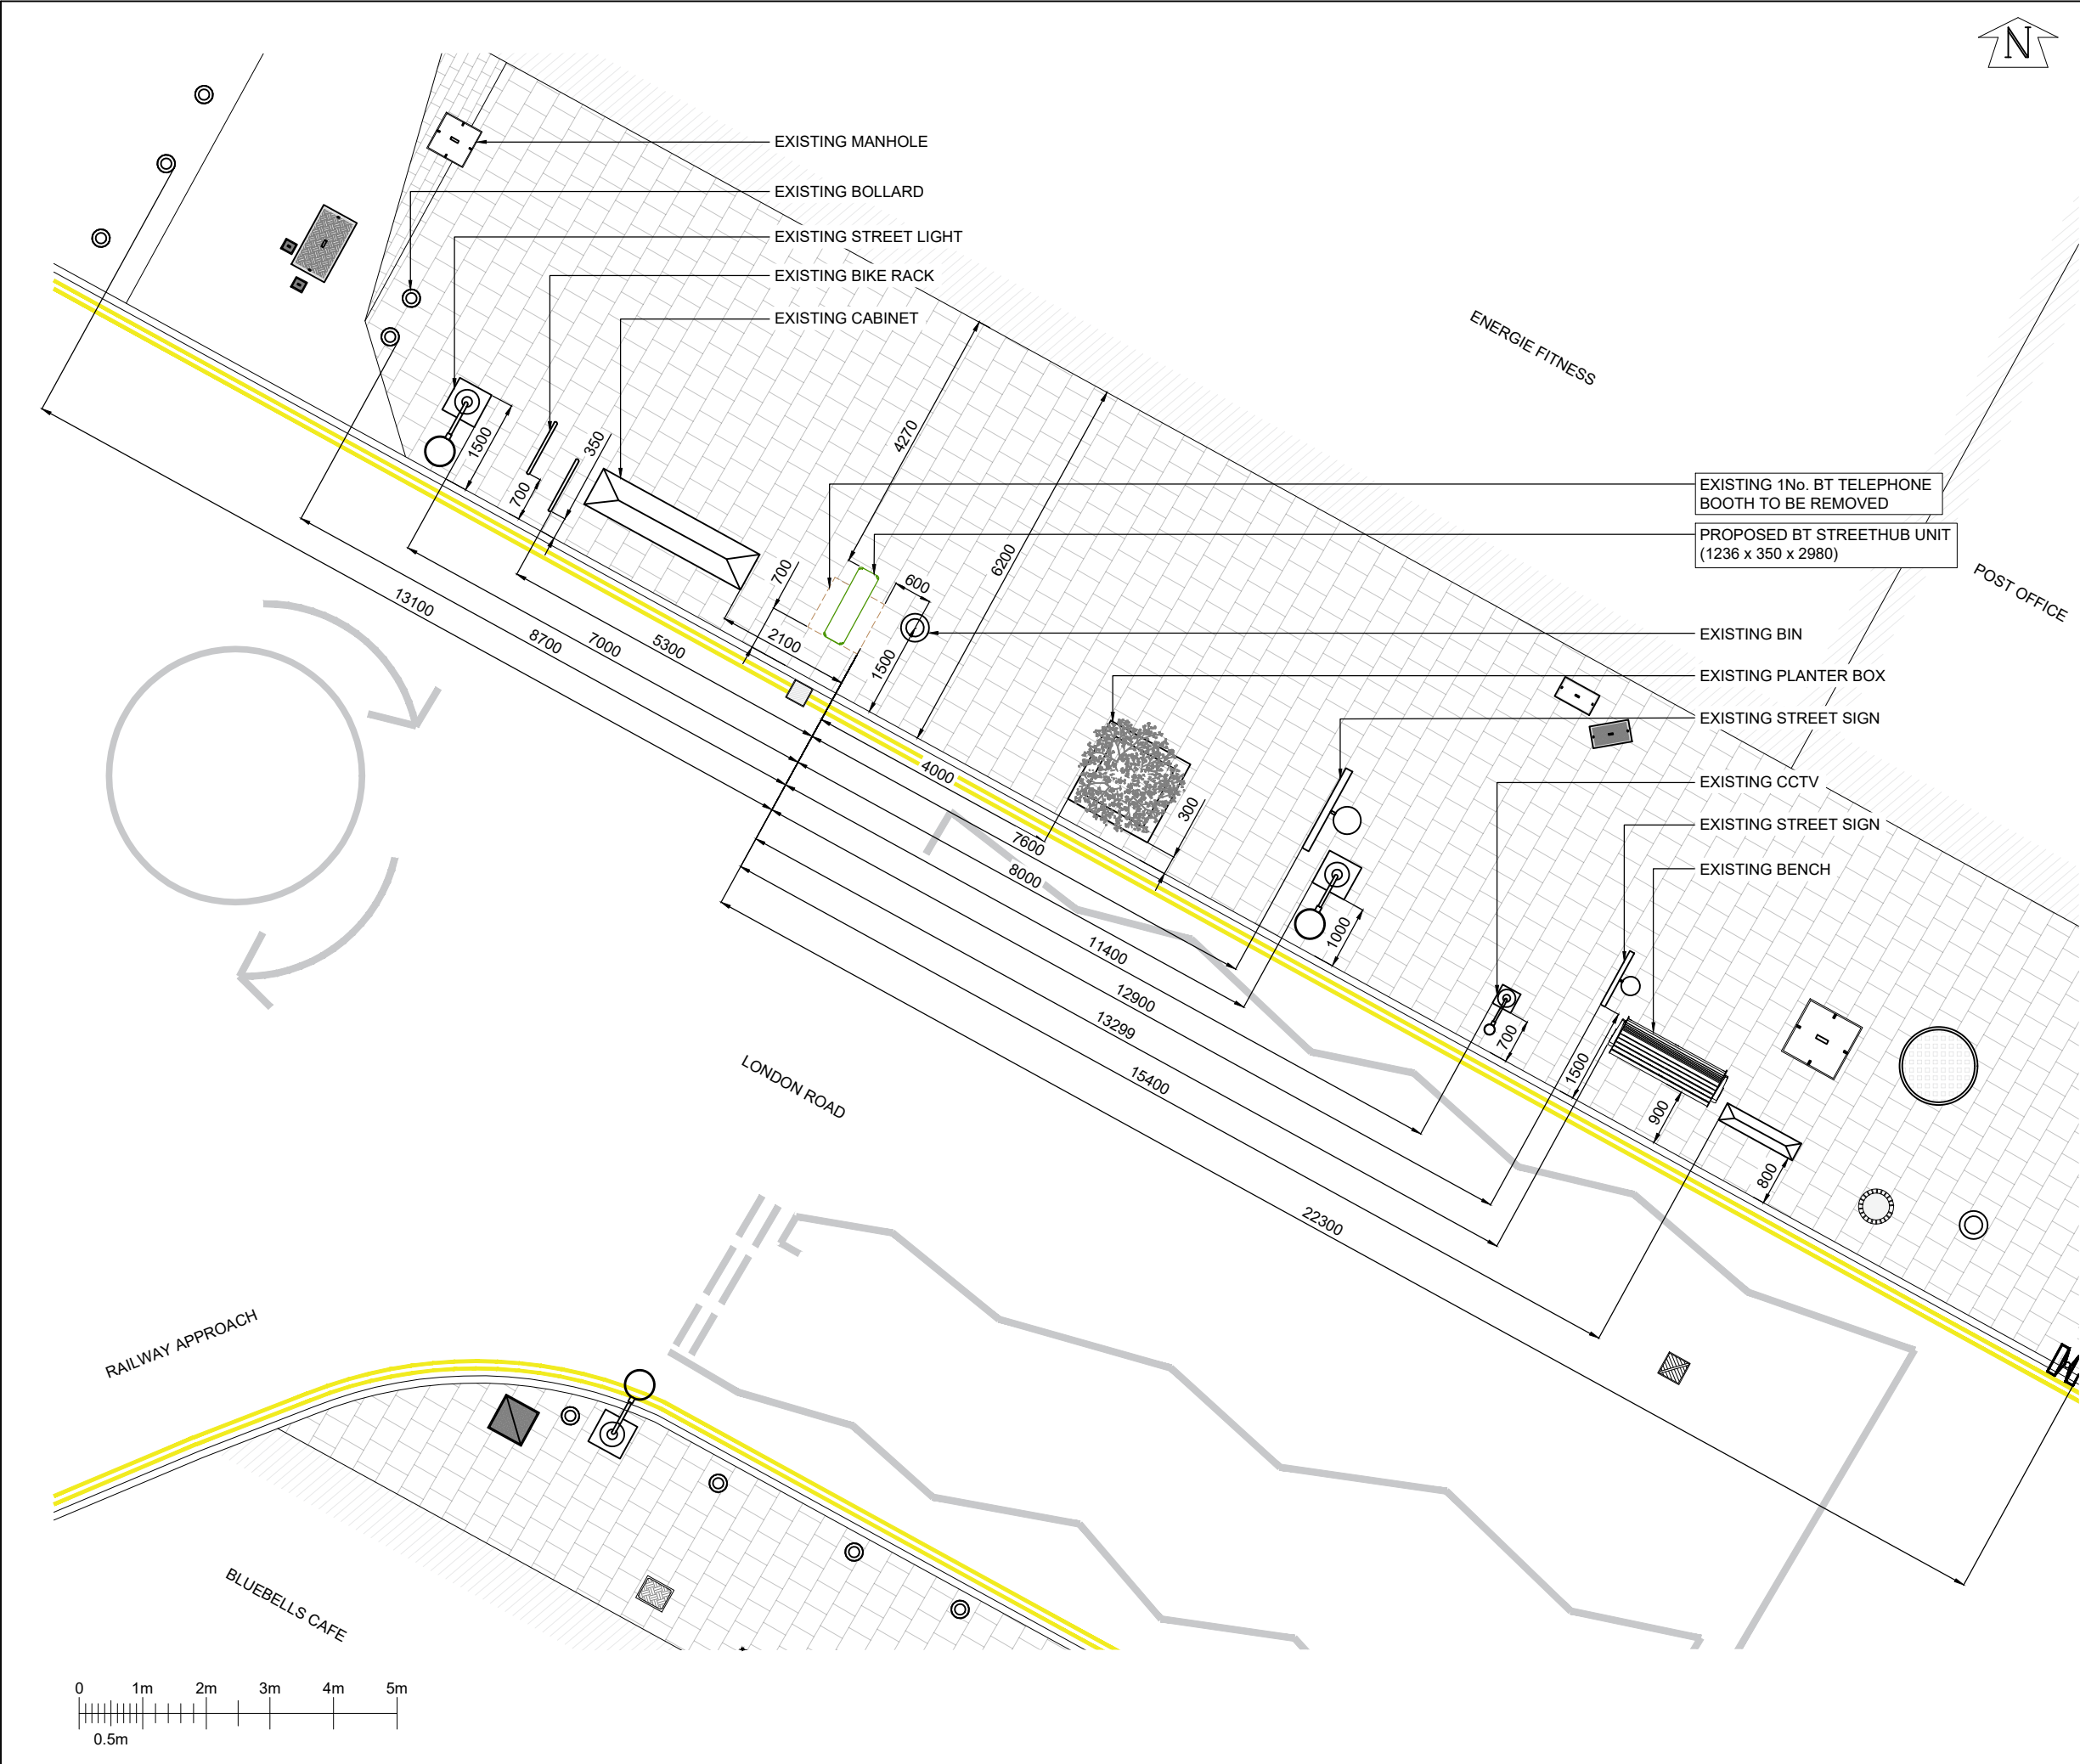

GENERAL NOTES

Use written dimensions only, do not scale from drawing. Use latest revision of all referenced information.

LAT 51.12671

LONG -0.01096

A	07/07/2026	New BT Streethub Structure	AGJ	ADN
Rev	Date	Description	Drawn	Chkd



Drg Status

PLANNING

Cell No. & Name

ESG-102

Site Name & Address

Pavement at junction of
Railway Approach and London
Road, East Grinstead,
RH19 1EQ

Drawing Title

PROPOSED SITE PLAN

Scale	1:100	Date	07/07/2026
Drawn By	AGJ	Checked By	ADN
Drawing Number	002	Revision	A