

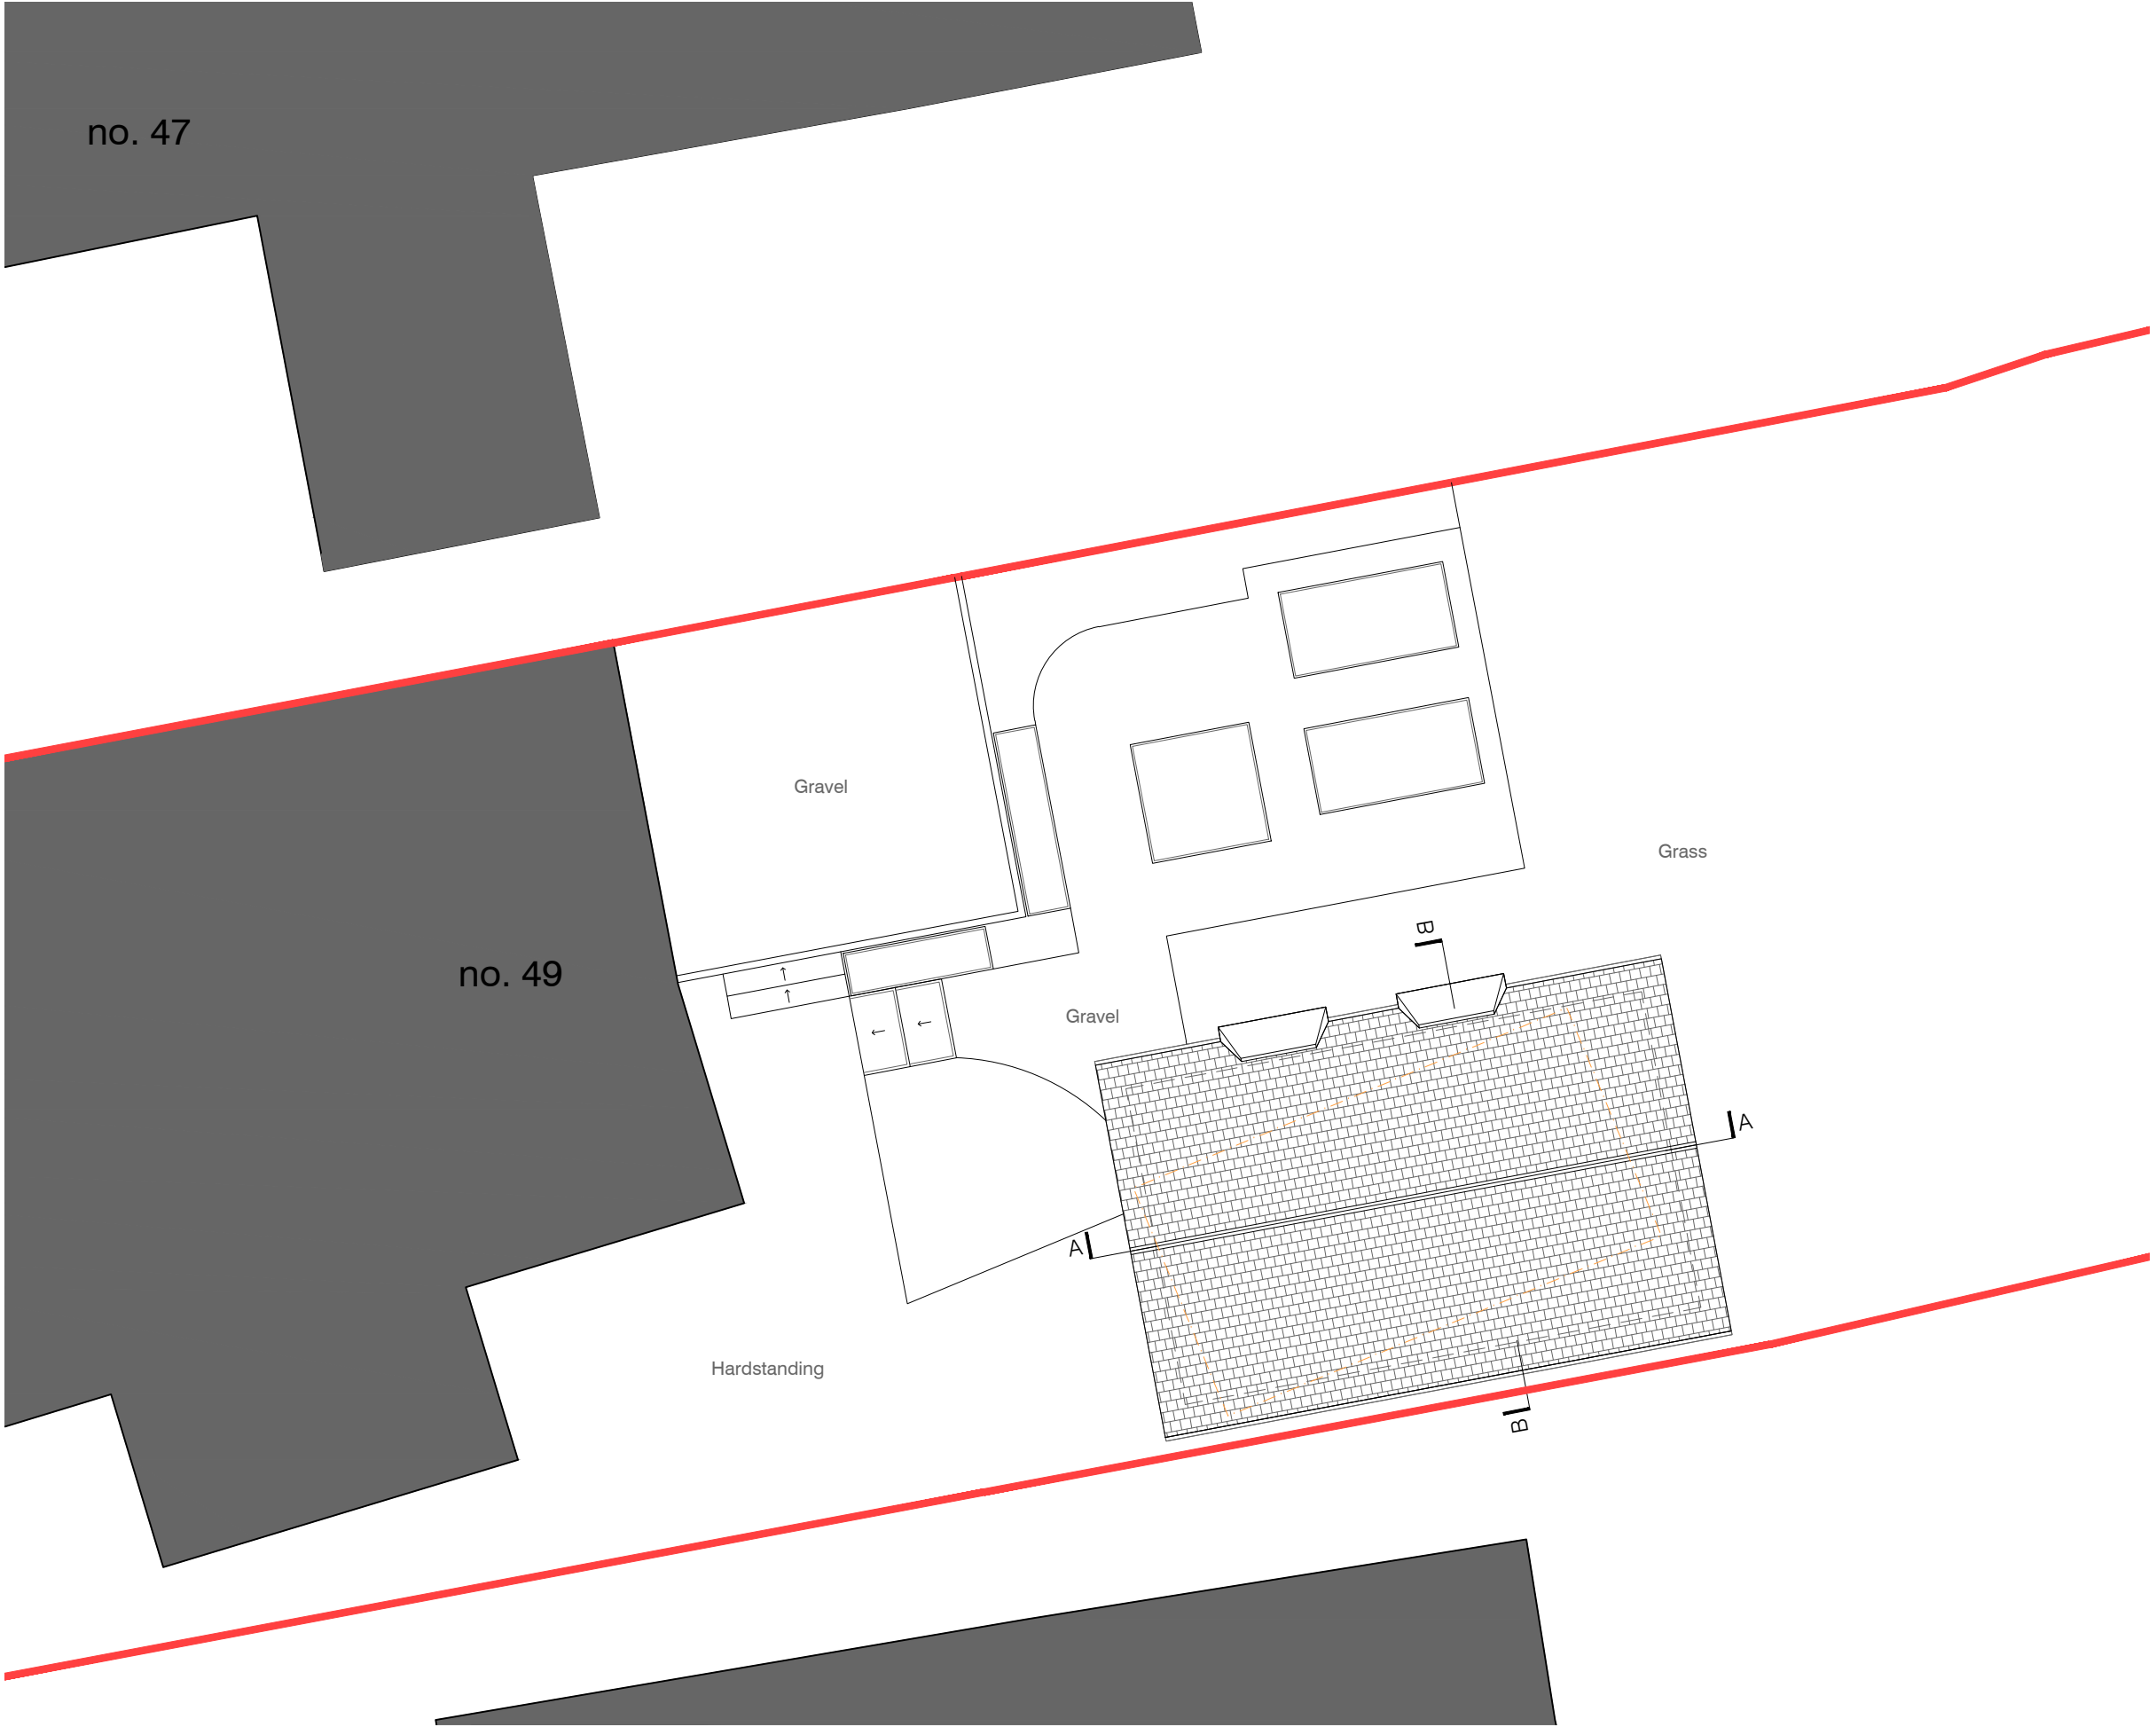


 

PROPOSED SITE PLAN
Scale 1:100 @ A3

THE CONTRACTOR MUST VERIFY ALL DIMENSIONS ON SITE BEFORE MAKING SHOP DRAWINGS OR COMMENCING WORK OF ANY KIND. NO DIMENSIONS TO BE SCALED FROM THIS DRAWING

- 1. THE BOUNDARIES SHOWN ARE BASED ON INFORMATION BY OTHERS. ALL BOUNDARIES TO BE VERIFIED ON SITE PRIOR TO COMMENCING CONSTRUCTION.
- 2. TOPOGRAPHICAL LEVELS TO BE CONFIRMED.
- 3. DESIGN & QUOTED AREAS ARE SUBJECT TO DESIGN DEVELOPMENT & STATUTORY CONSENTS.
- 4. ALL SURVEY INFORMATION SHOWN IS SUBJECT TO FURTHER SITE INVESTIGATION DURING DEMOLITION.

 

		Outbuilding moved 200mm further from boundary	MC
REV	DATE	REVISIONS	CHK

mohsin
cooper

ARCHITECTURE + PLANNING

MOHSIN COOPER LIMITED, 7 HOVE MANOR PARADE,
HOVE STREET, HOVE, EAST SUSSEX, BN3 2DF
www.mohsincooper.com

© COPYRIGHT EXISTS ON THE DESIGN
AND INFORMATION SHOWN ON THIS DRAWING

PROJECT :
49 HASSOCKS ROAD, HURSTPIERPOINT, BN6 9QL

CLIENT :
MR MICK RIGBY

DRAWING TITLE :
PROPOSED SITE PLAN

SCALE :	DRAWN :	SC	DATE : JUNE 2026
1:100@A3	CHECKED :	AM	DATE : JUNE 2026

NUMBER:	REVISION:
0615-P-002	A

STATUS:	PLANNING APPLICATION
S2	