




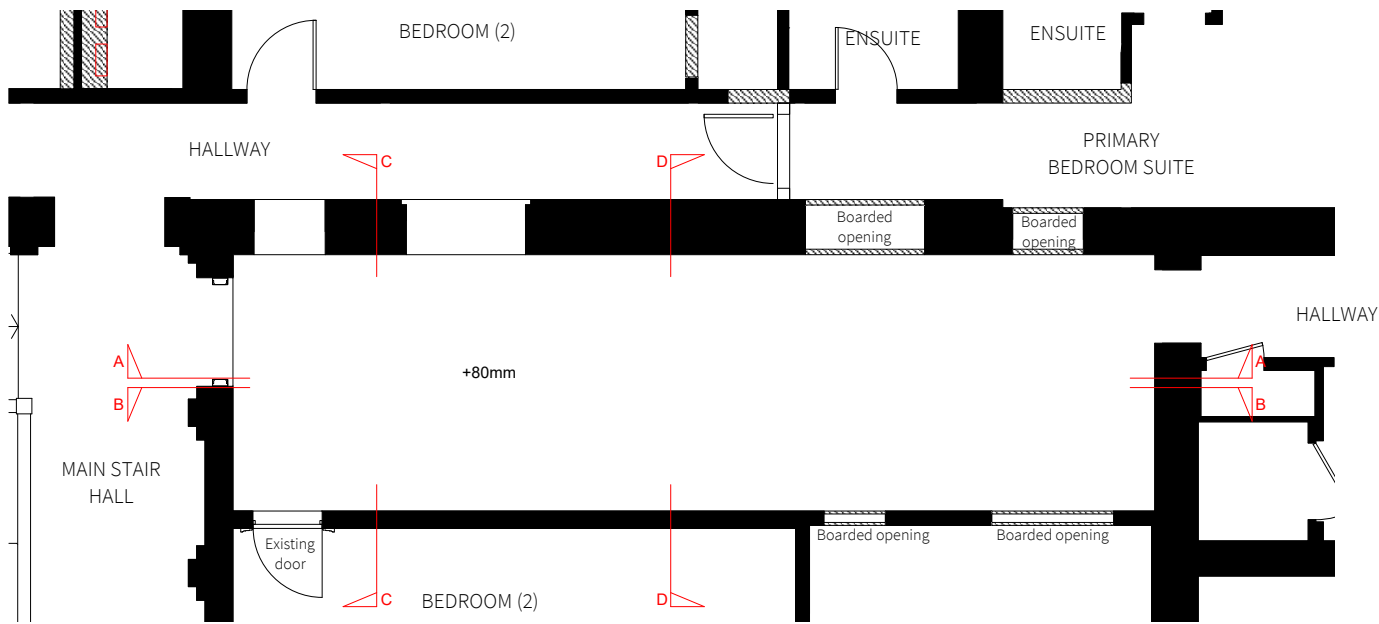

Existing First Floor Plan
Part plan showing atrium space
1:100 @A3 / 1:50 @A1

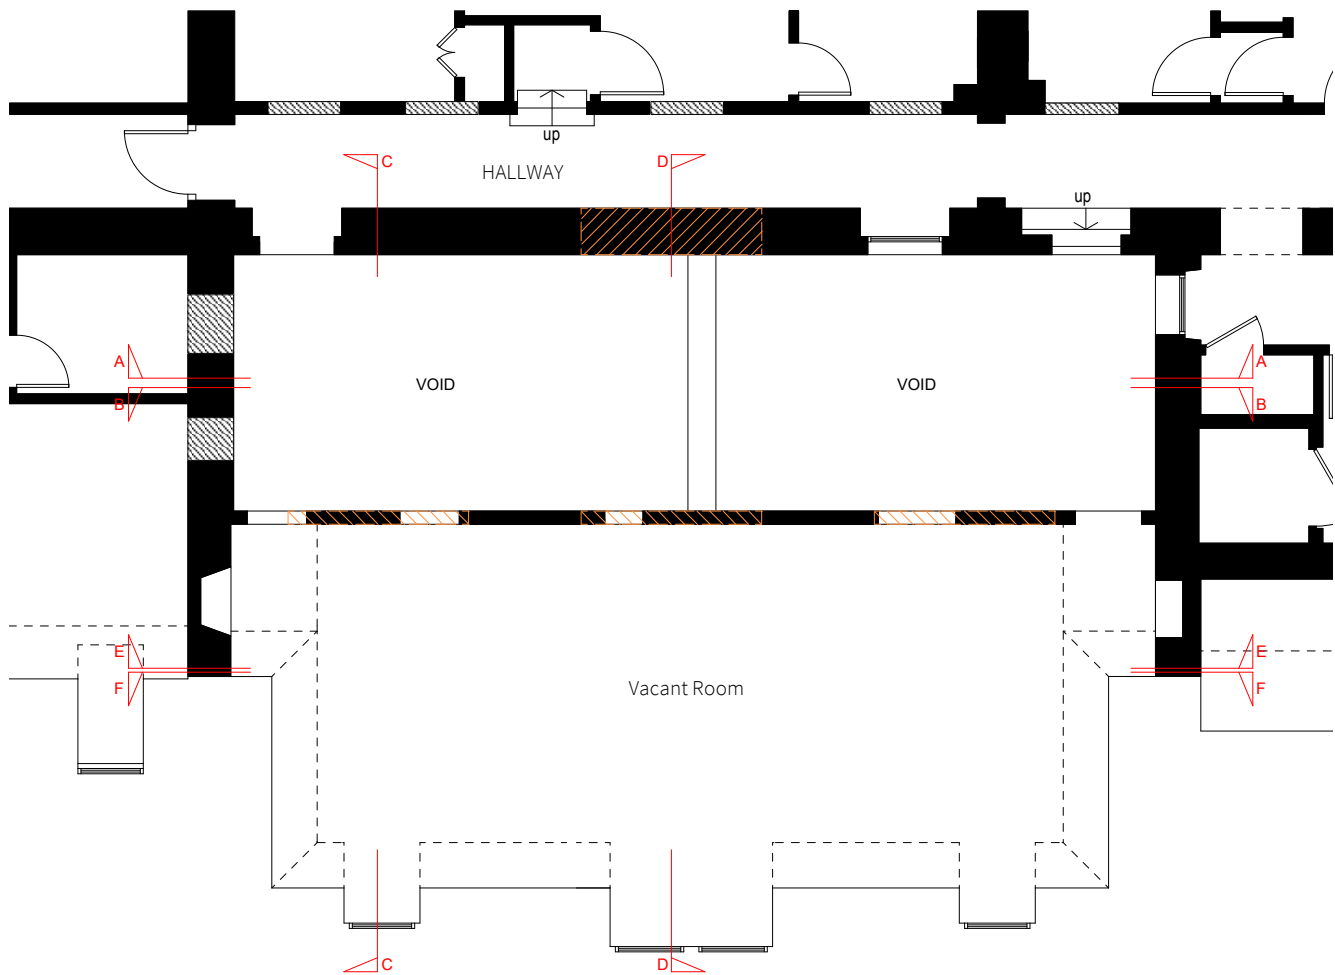

Existing Second Floor Plan
Part plan showing atrium space
and second floor lounge
1:100 @A3 / 1:50 @A1

 

23 Vine Street, Brighton BN1 4AG
e: studio@sticklandwright.co.uk
t: 01273 964051
Company registered in England No. 11222477

Disclaimer:
This drawing is the copyright of Stickland Wright Ltd. and may not be reproduced or used except by written permission. Figured dimensions to have precedence over scaling. Check all site dimensions prior to fabrication. Refer any discrepancies found to Stickland Wright.

Revisions:

A	17/12/2025
---	------------

Checked

ns

Key	
	Existing walls
	New walls / infill already installed
	Proposed areas of demolition

Dwg No. 25053-P-100 A

Drawing Title Existing Floor Plans
Address Wykehurst House
Client M Blencowe
Scale 1:100 @A3 / 1:50 @A1
Stage Planning
Drawn by vw
Checked by ns



architecture + interiors
www.sticklandwright.co.uk