



NEW GARDEN ROOM EXTENSION

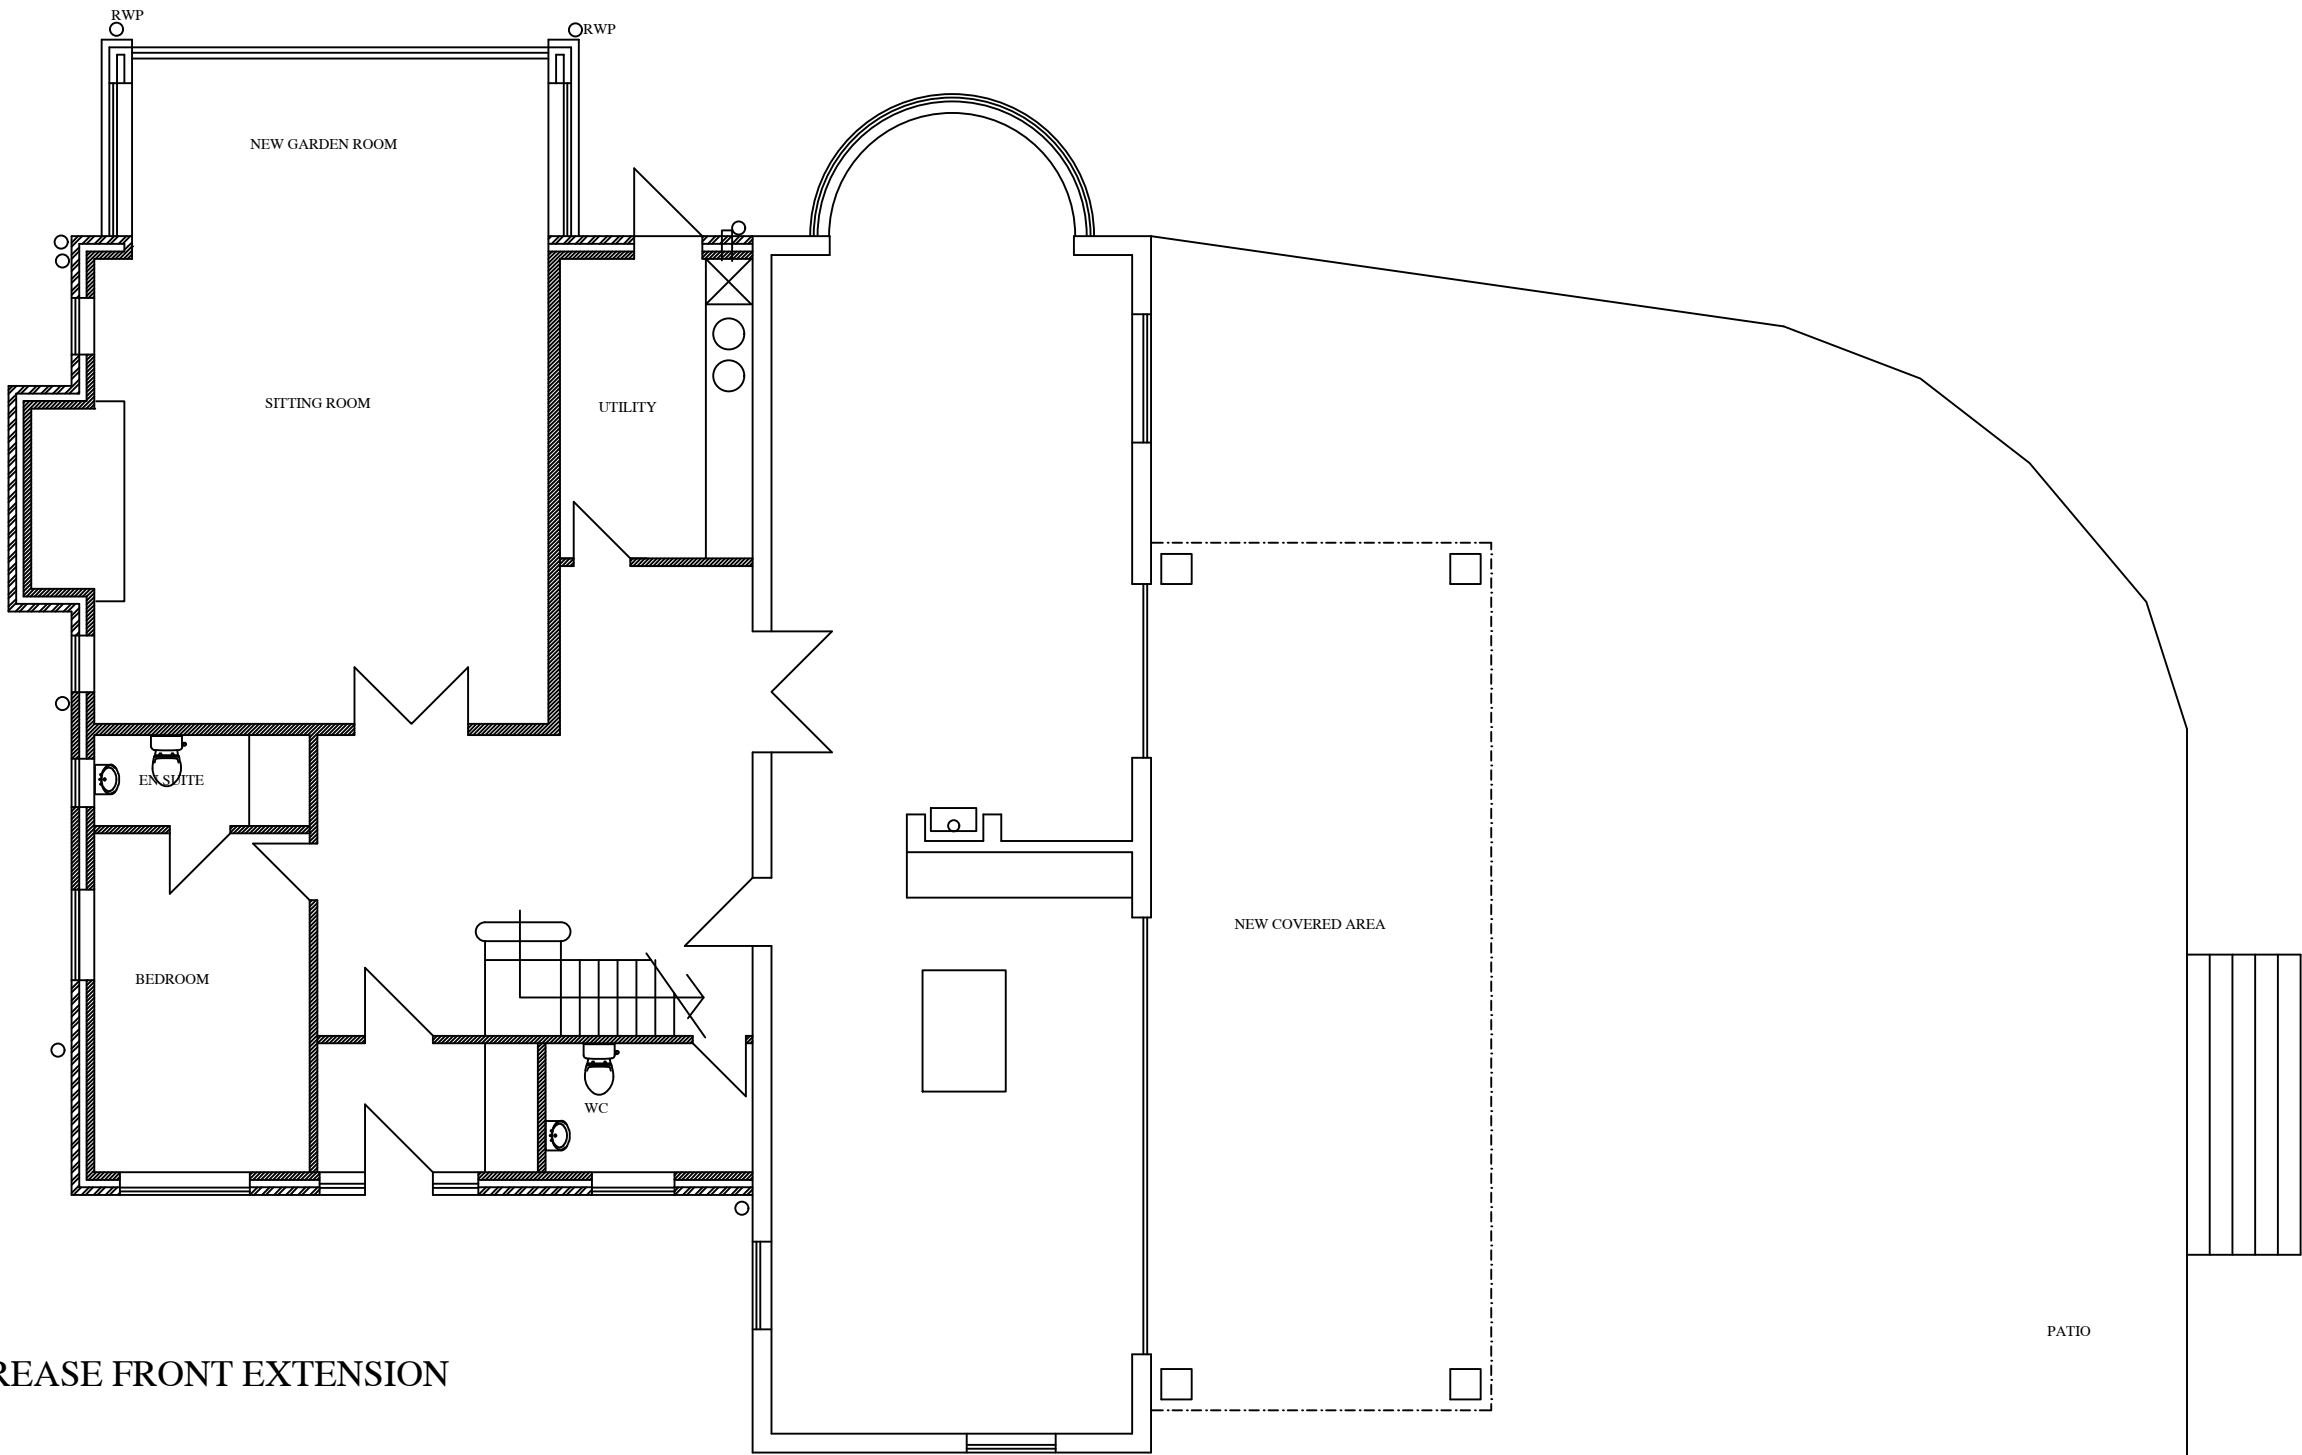


INCREASE FRONT EXTENSION

GROUND FLOOR PLAN

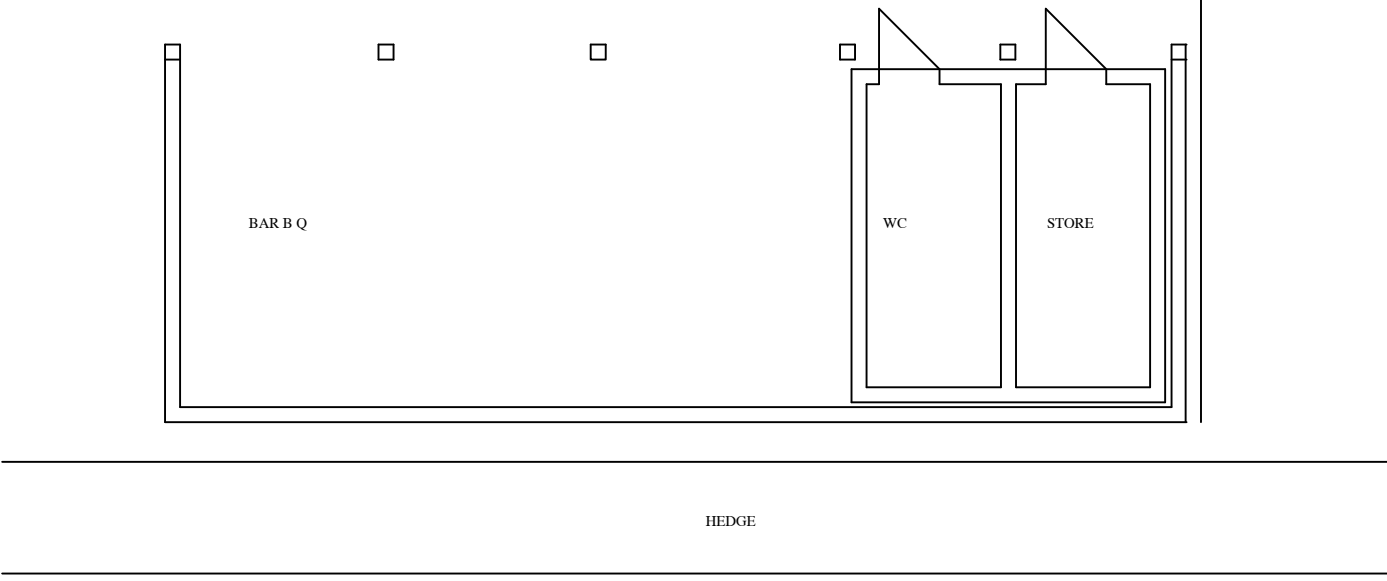



FIRST FLOOR PLAN

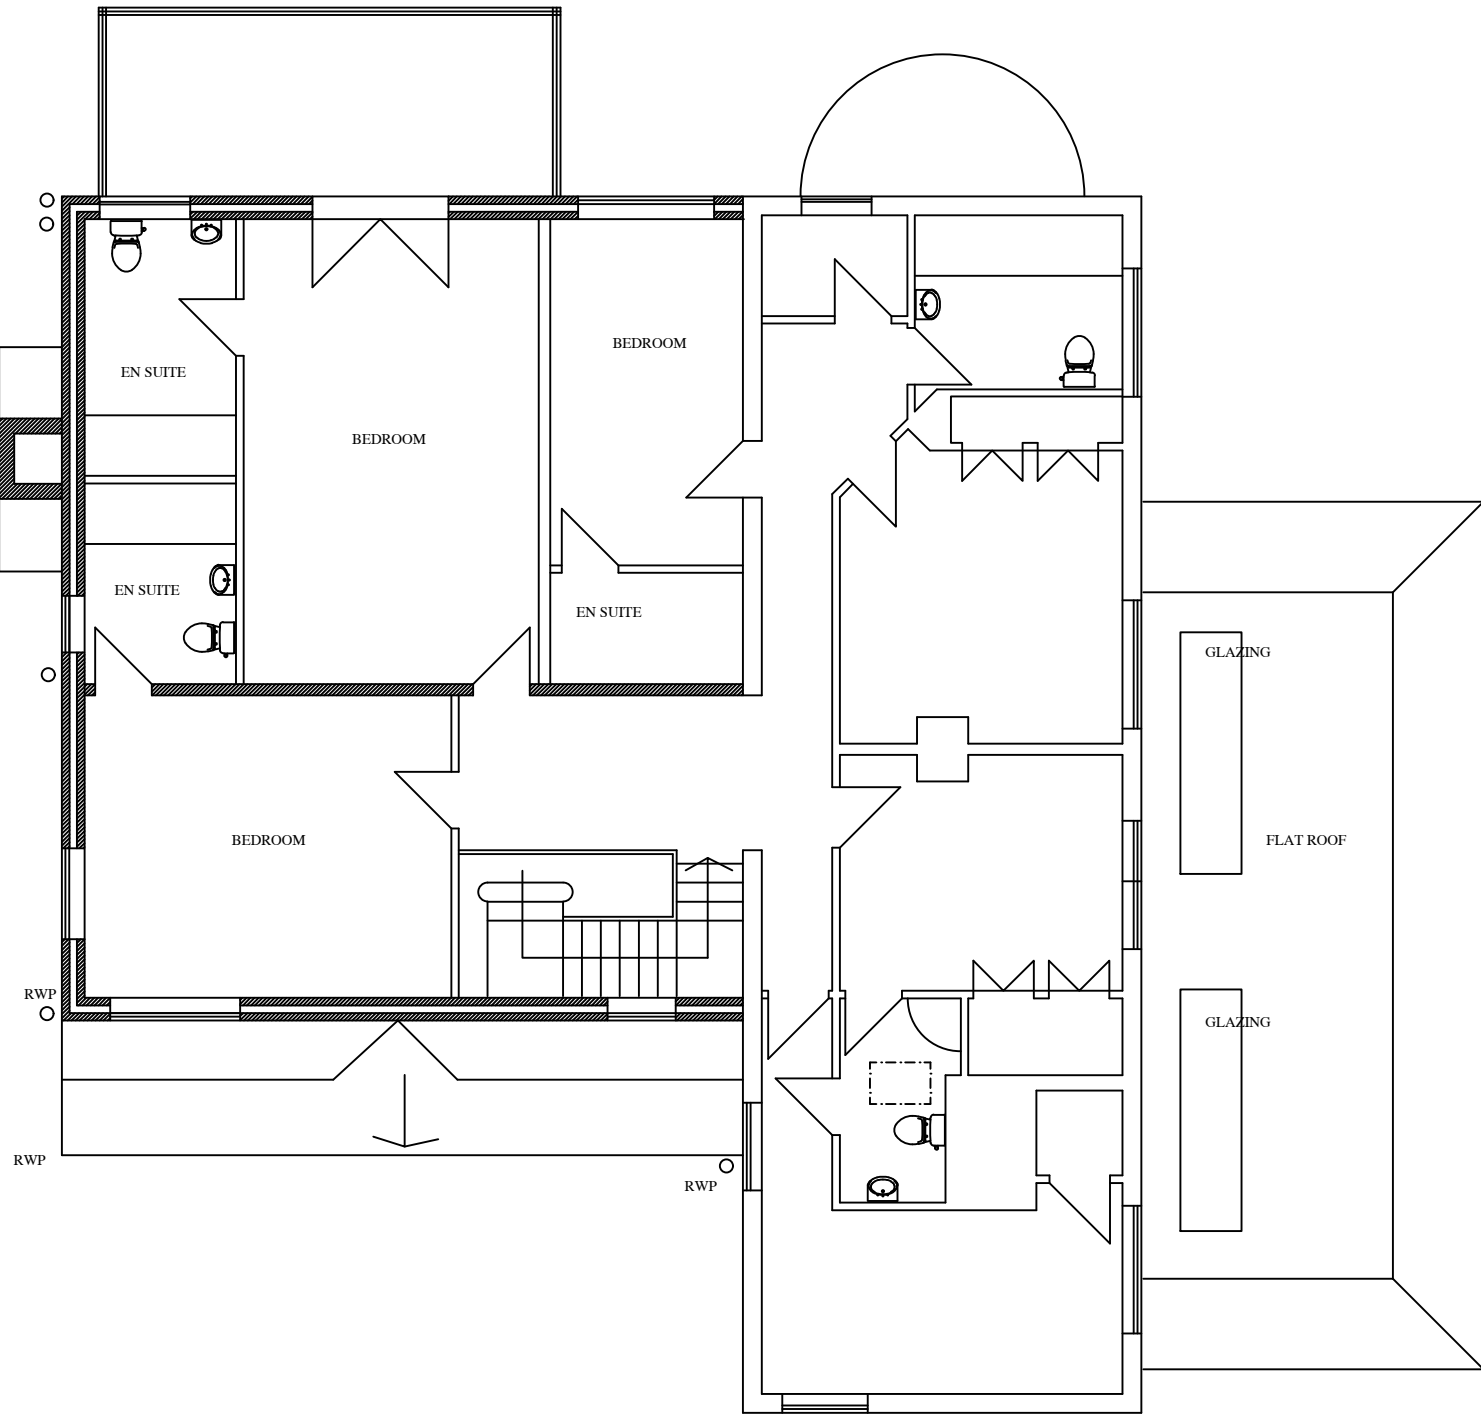


WEST ELEVATION



SOUTH ELEVATION

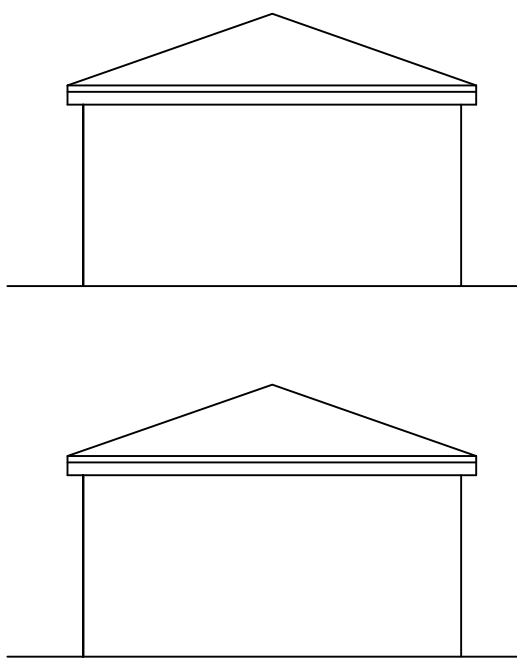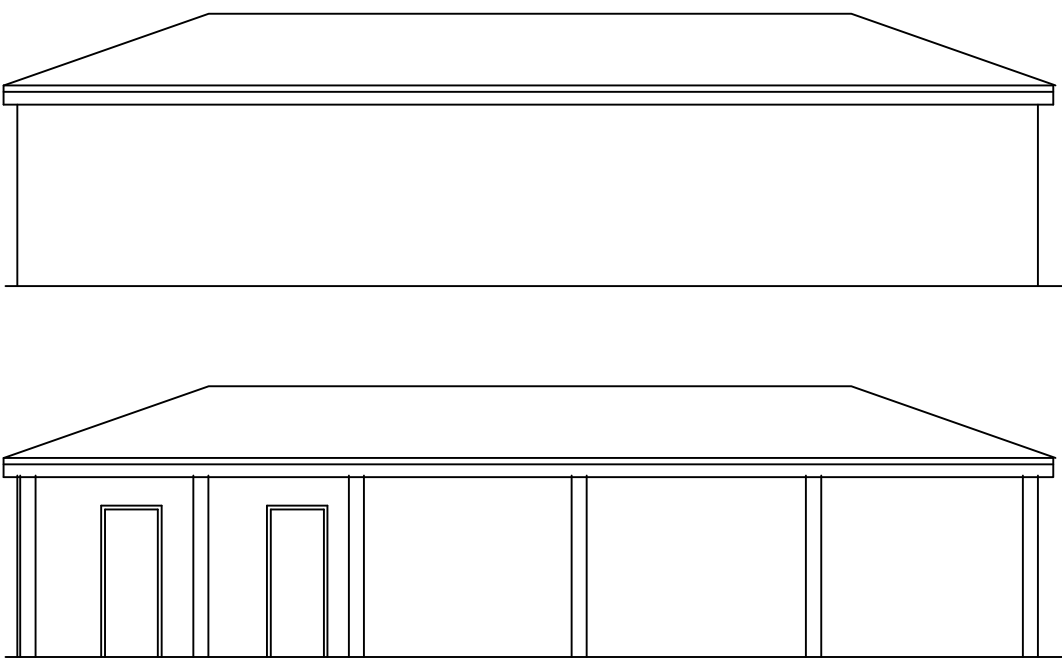

EAST ELEVATION

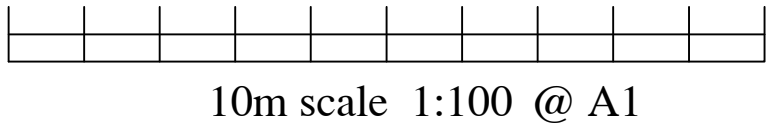

1. CONTRACTOR IS RESPONSIBLE FOR ALL SETTING OUT AND MUST CHECK DIMENSIONS ON SITE BEFORE WORK IS PUT IN HAND.

REVISIONS

PROJECT TITLE
BOLNEY GRANGE FARM
STAIRBRIDGE LANE
HAYWARDS HEATH
WEST SUSSEX
RH17 5PA

NEW LOGGIA
DAVID FRY

SCALE 1:100	DWG. NO. 1184-100 A	
DATE SEP 25		
DRAWN DF		