



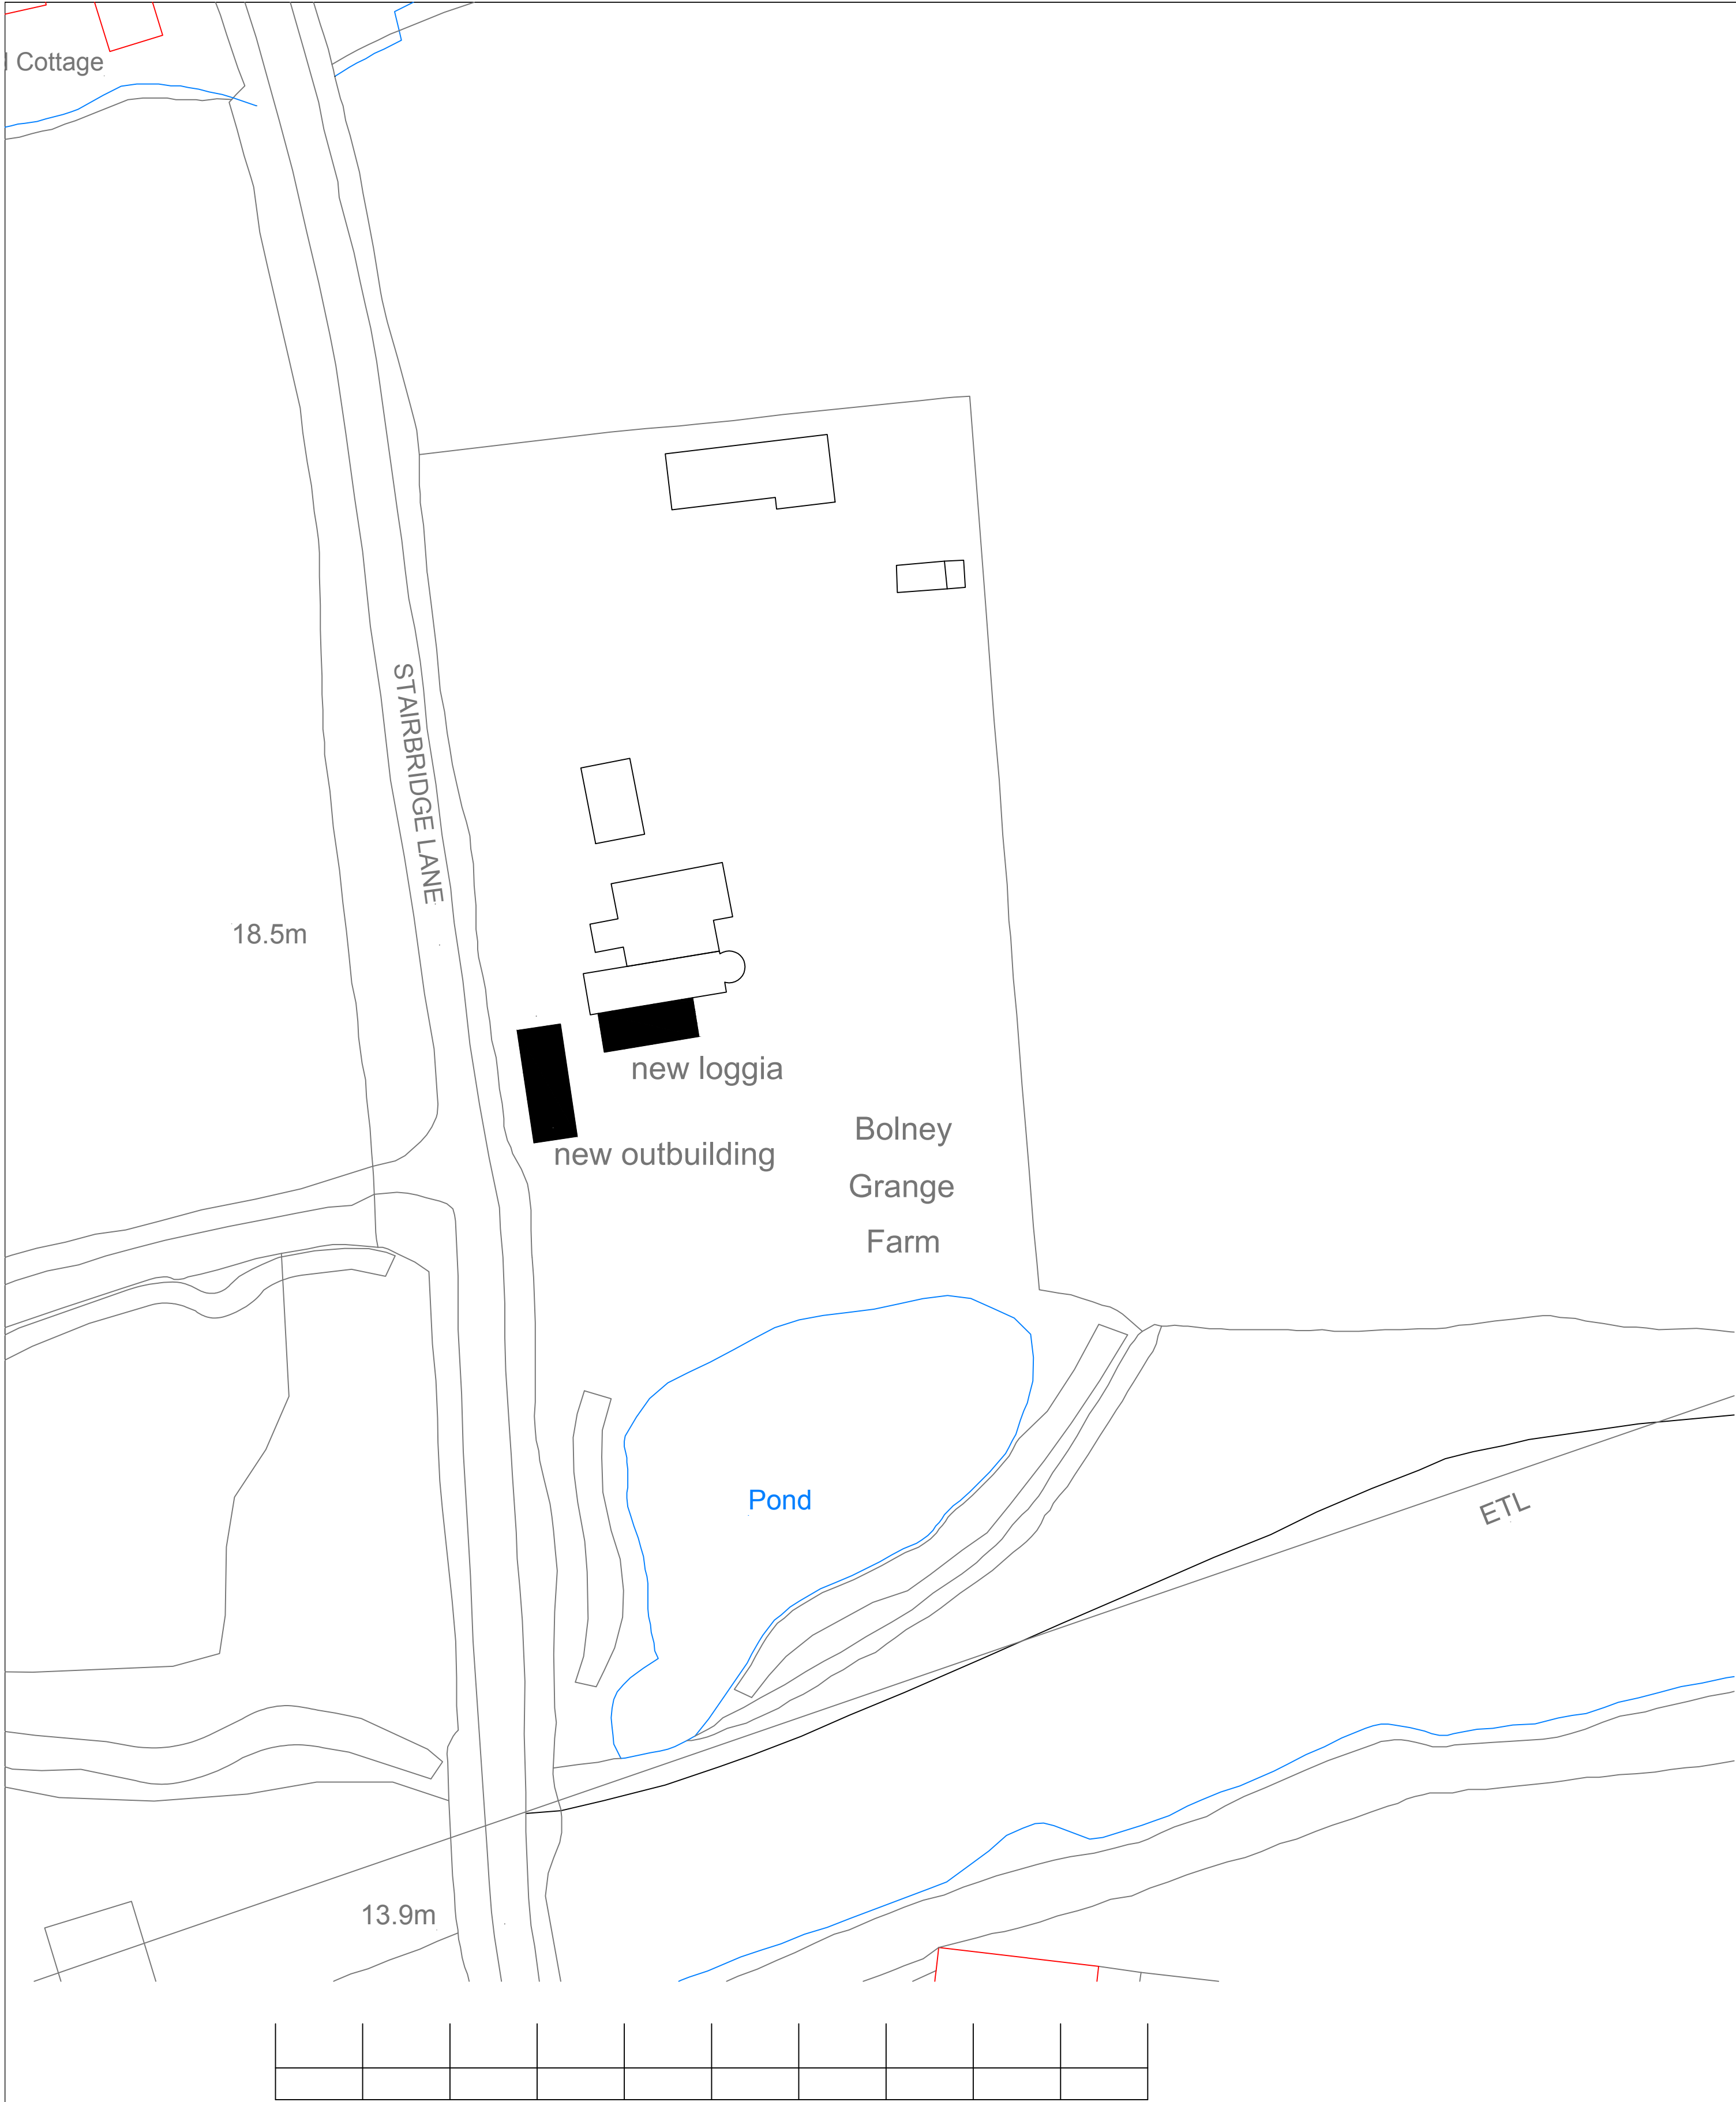


1: 500 scale 100m @ A1

THIS DWG CAN BE SCALED FOR PLANNING

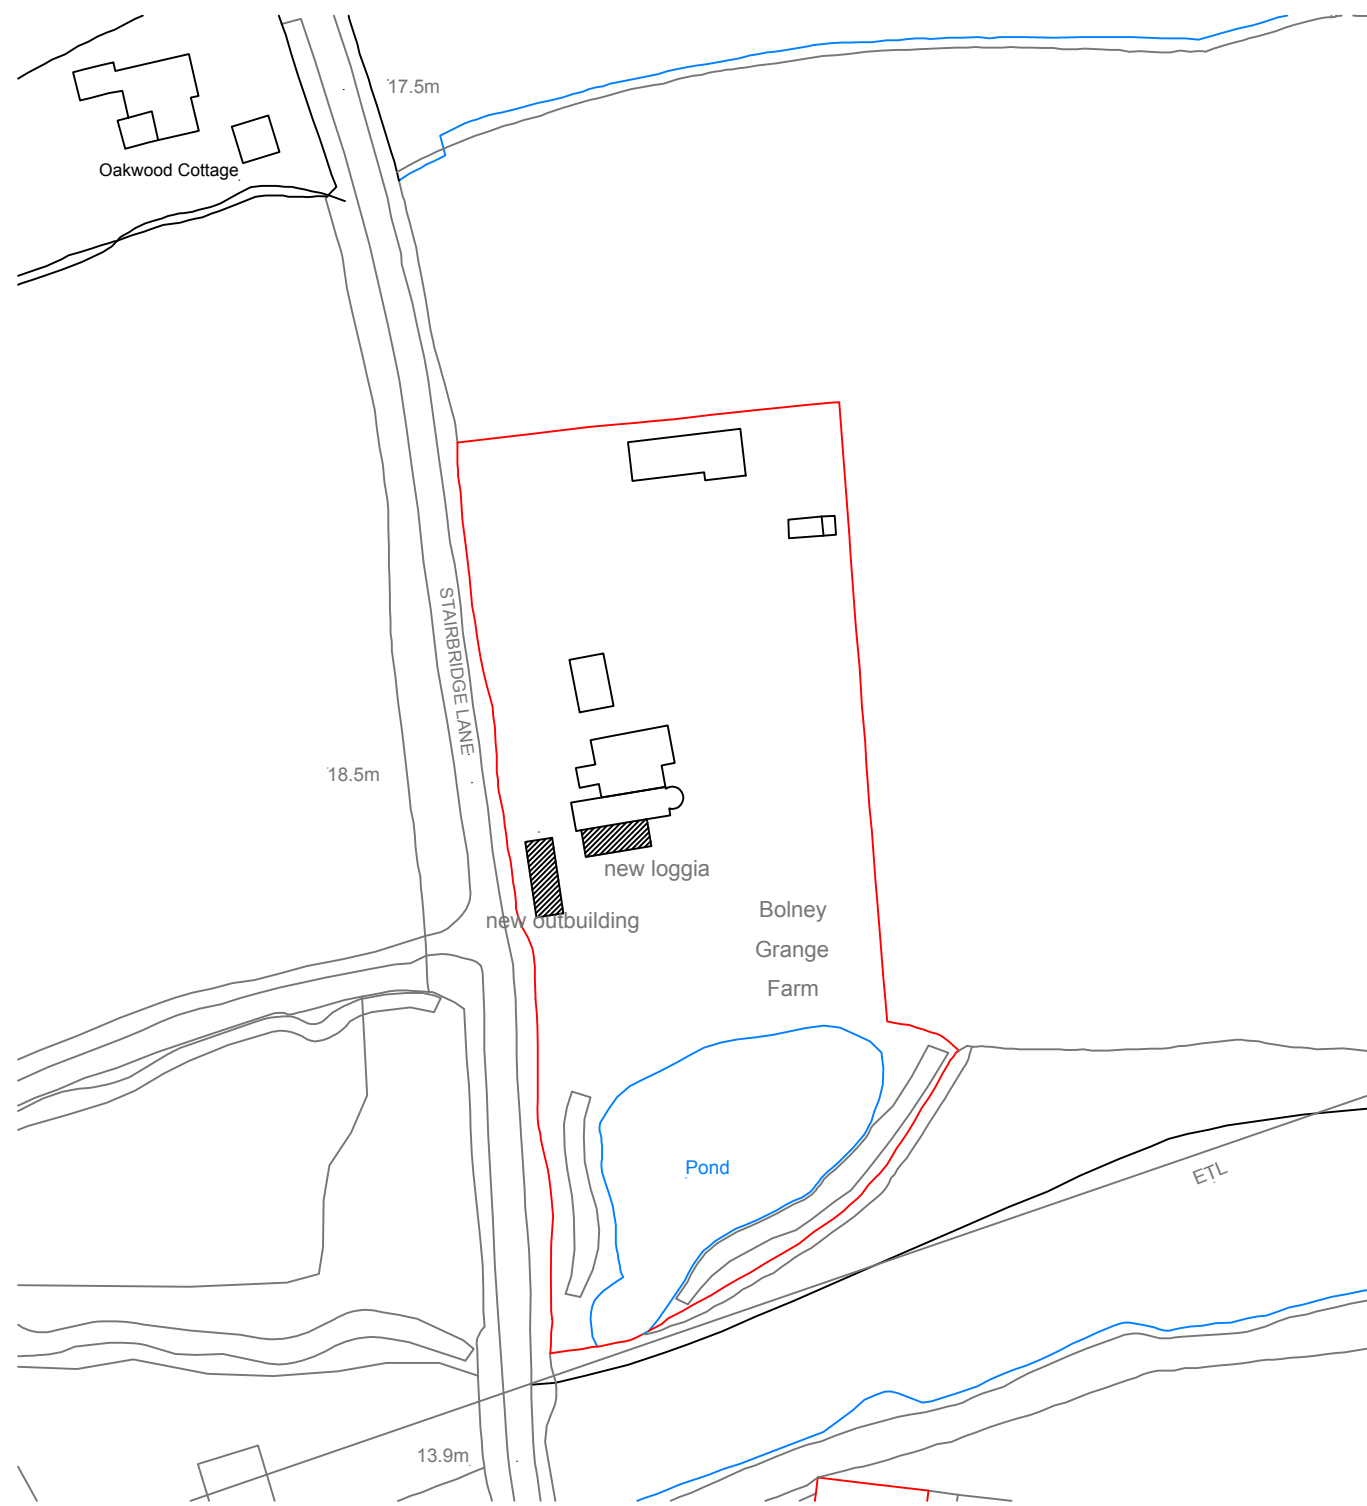

1: 1250 scale 100m @ A1

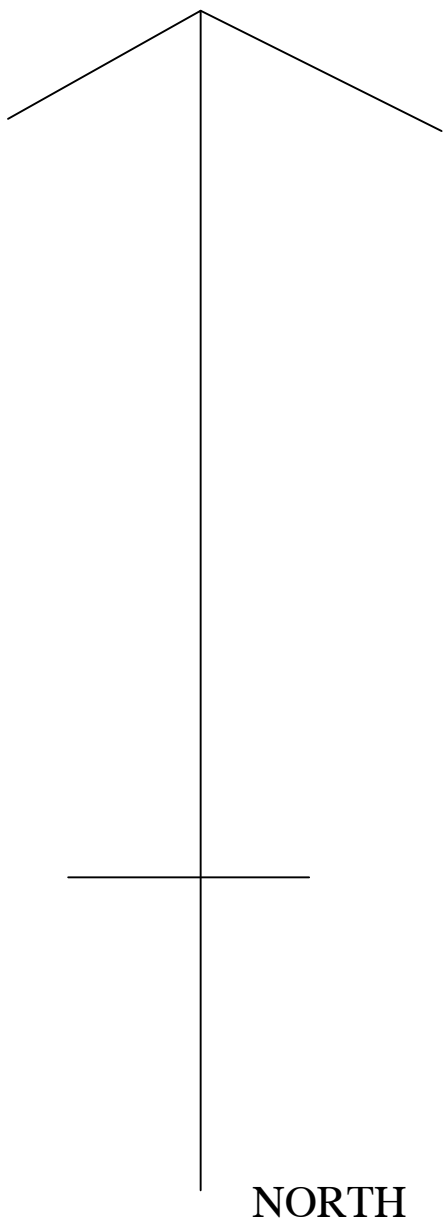

1. CONTRACTOR IS RESPONSIBLE FOR ALL SETTING OUT AND MUST CHECK DIMENSIONS ON SITE BEFORE WORK IS PUT IN HAND.

REVISIONS

PROJECT TITLE
BOLNEY GRANGE FARM
STAIRBRIDGE LANE
HAYWARDS HEATH
WEST SUSSEX
RH17 5PA

SITE PLANS
DAVID FRY

SCALE	1:500	DWG. NO.	
DATE	SEP 25	1184-101	A
DRAWN	DF		