

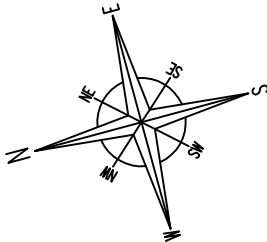


Existing Ground Floor Plan

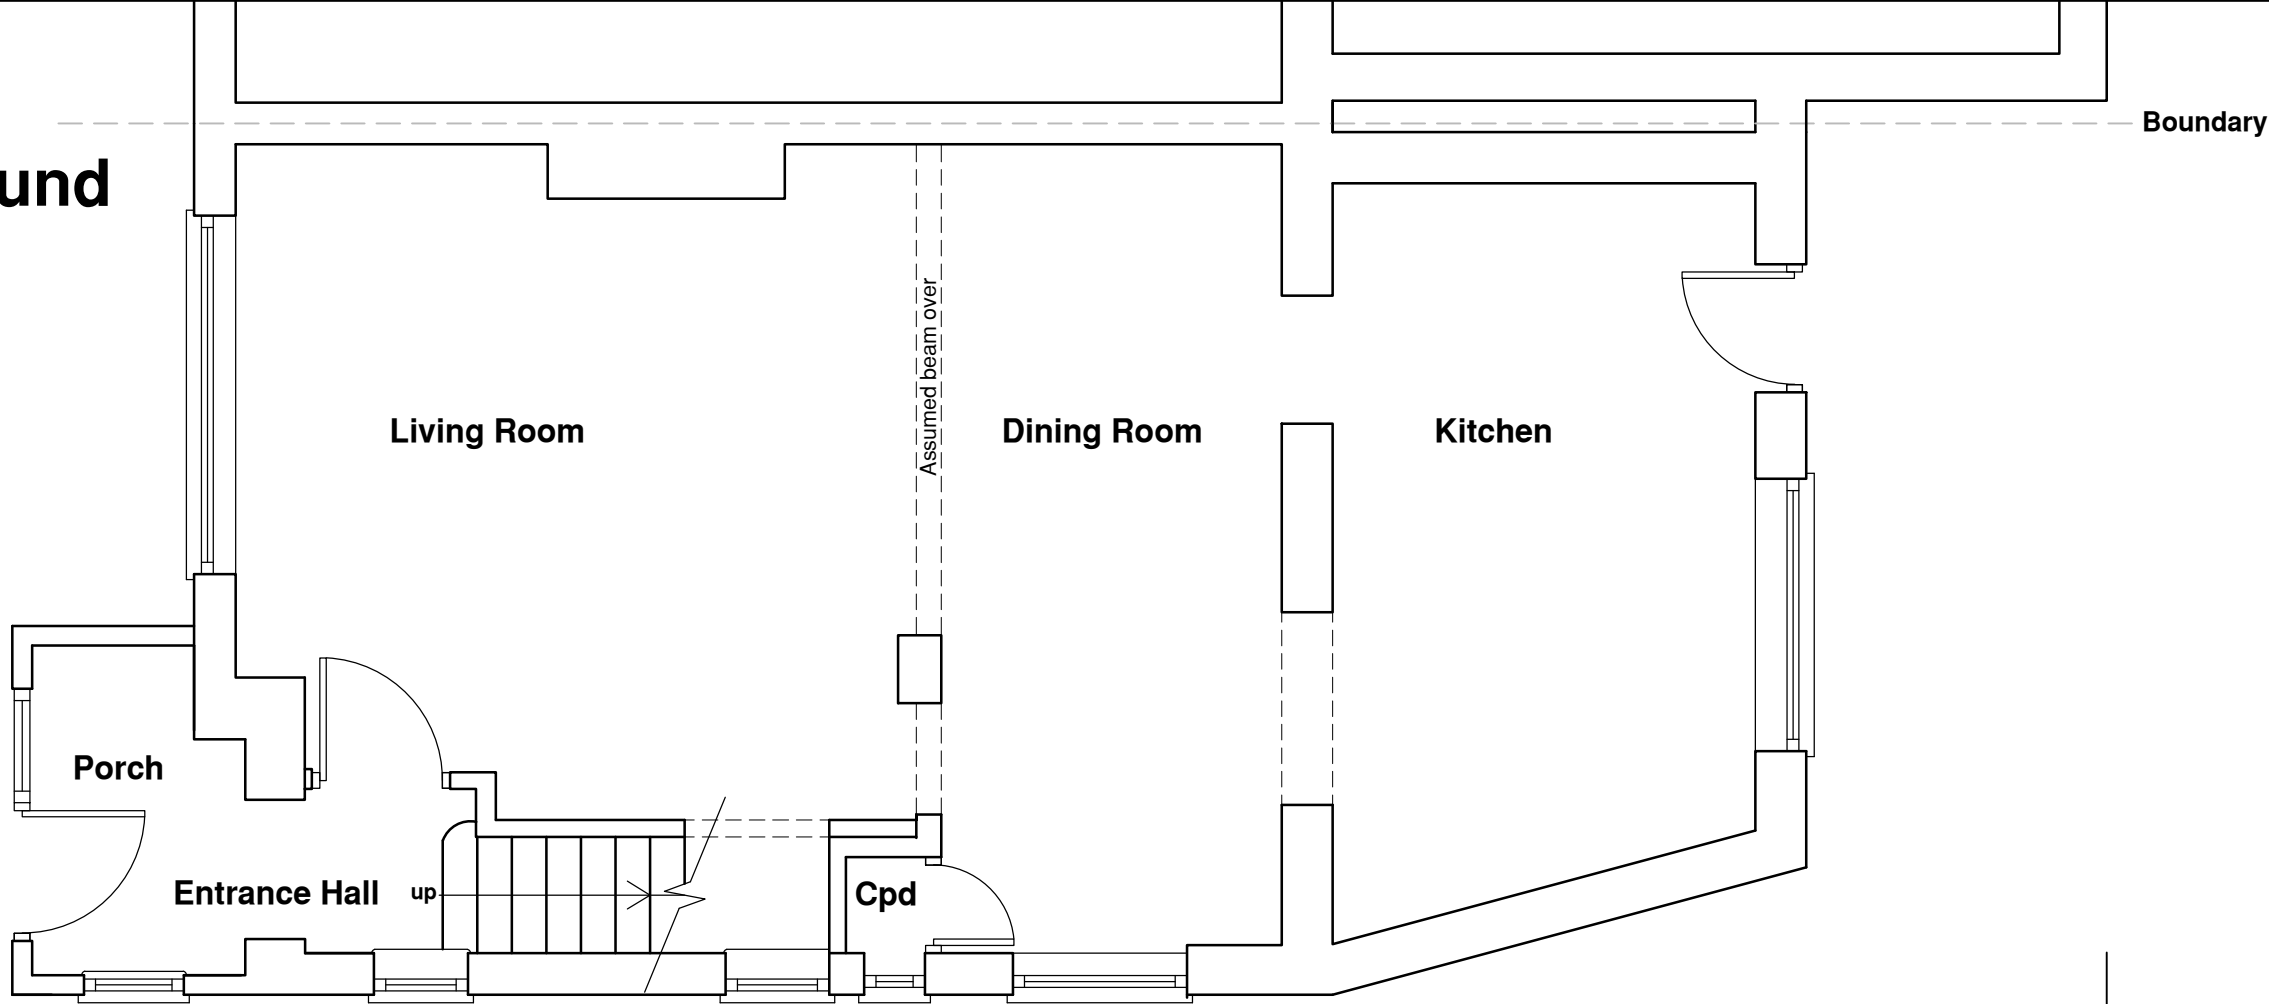

Existing First Floor Plan

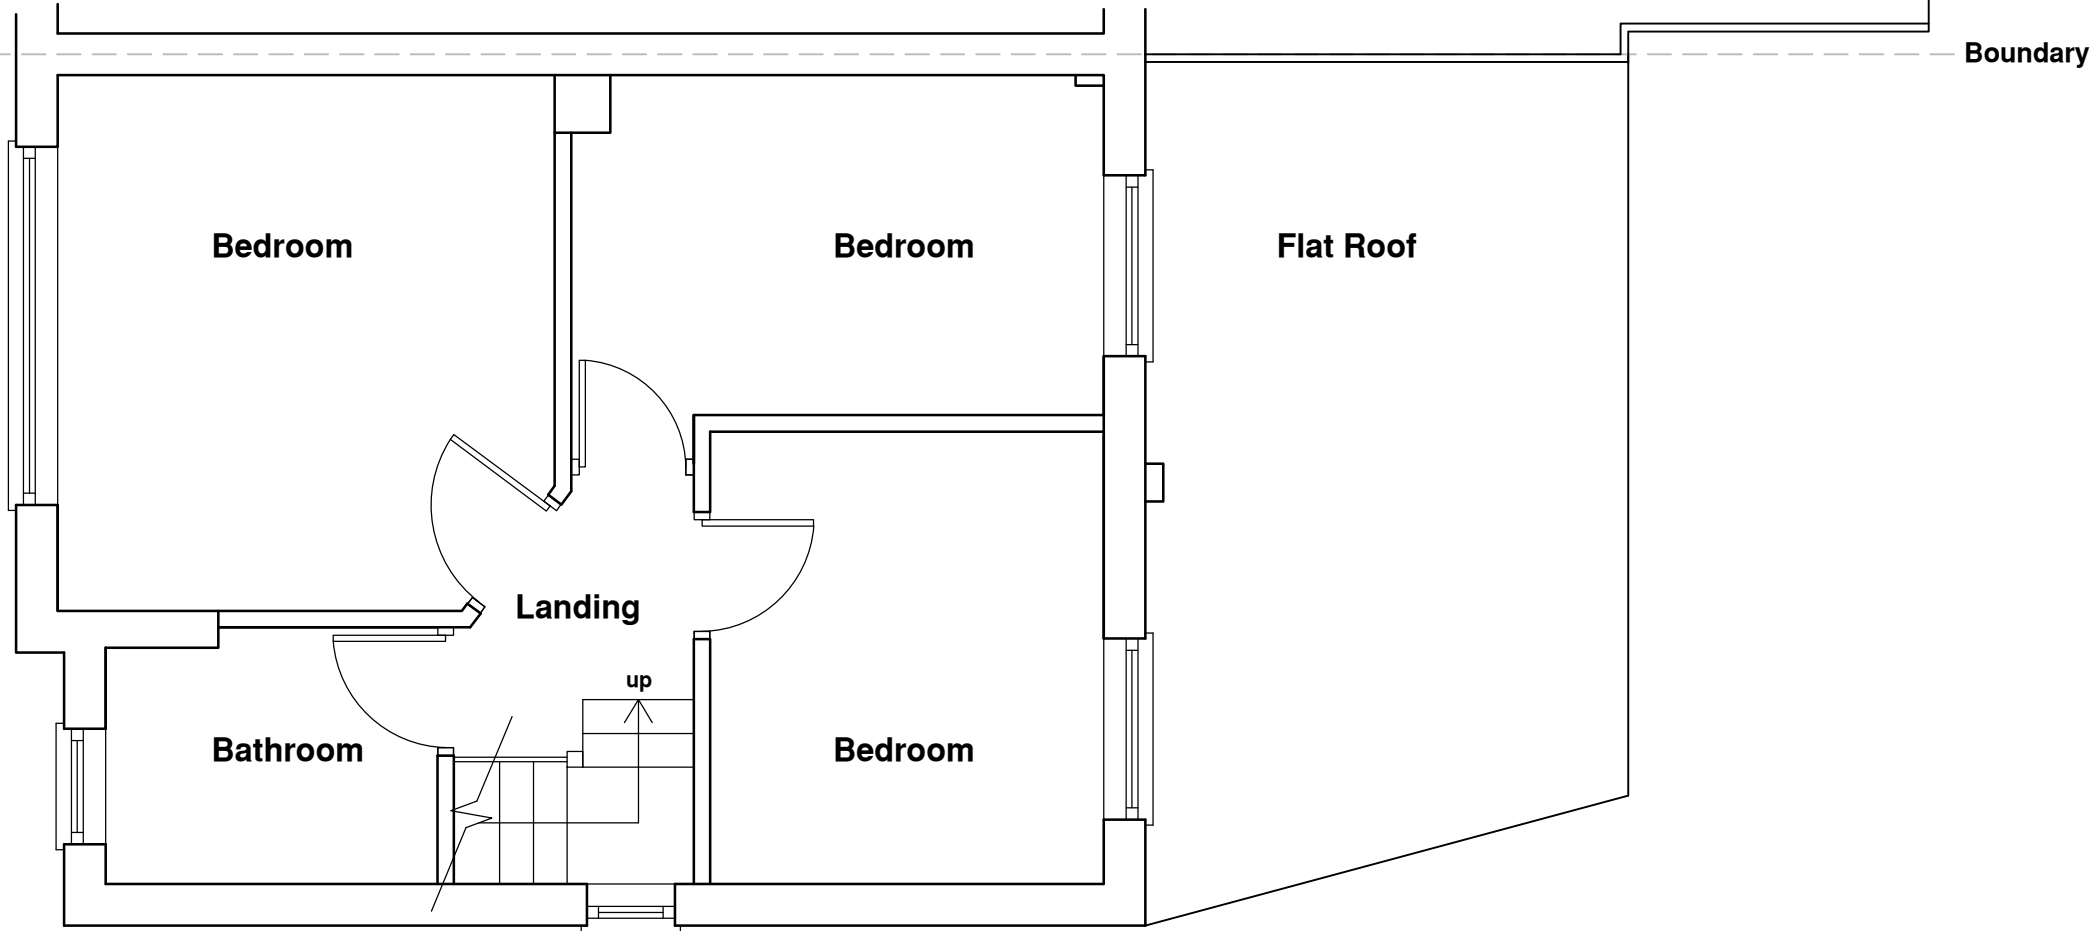

				Property: 39 FOREST VIEW ROAD, EAST GRINSTEAD, WEST SUSSEX, RH19 4AW	EXISTING FLOOR PLANS		
				Client: Mr & Ms Burden			
				Scale: 1:50	Date: 20.02.2026	Drawn by: AGM	Drawing number: 26007-002
							Revision: