


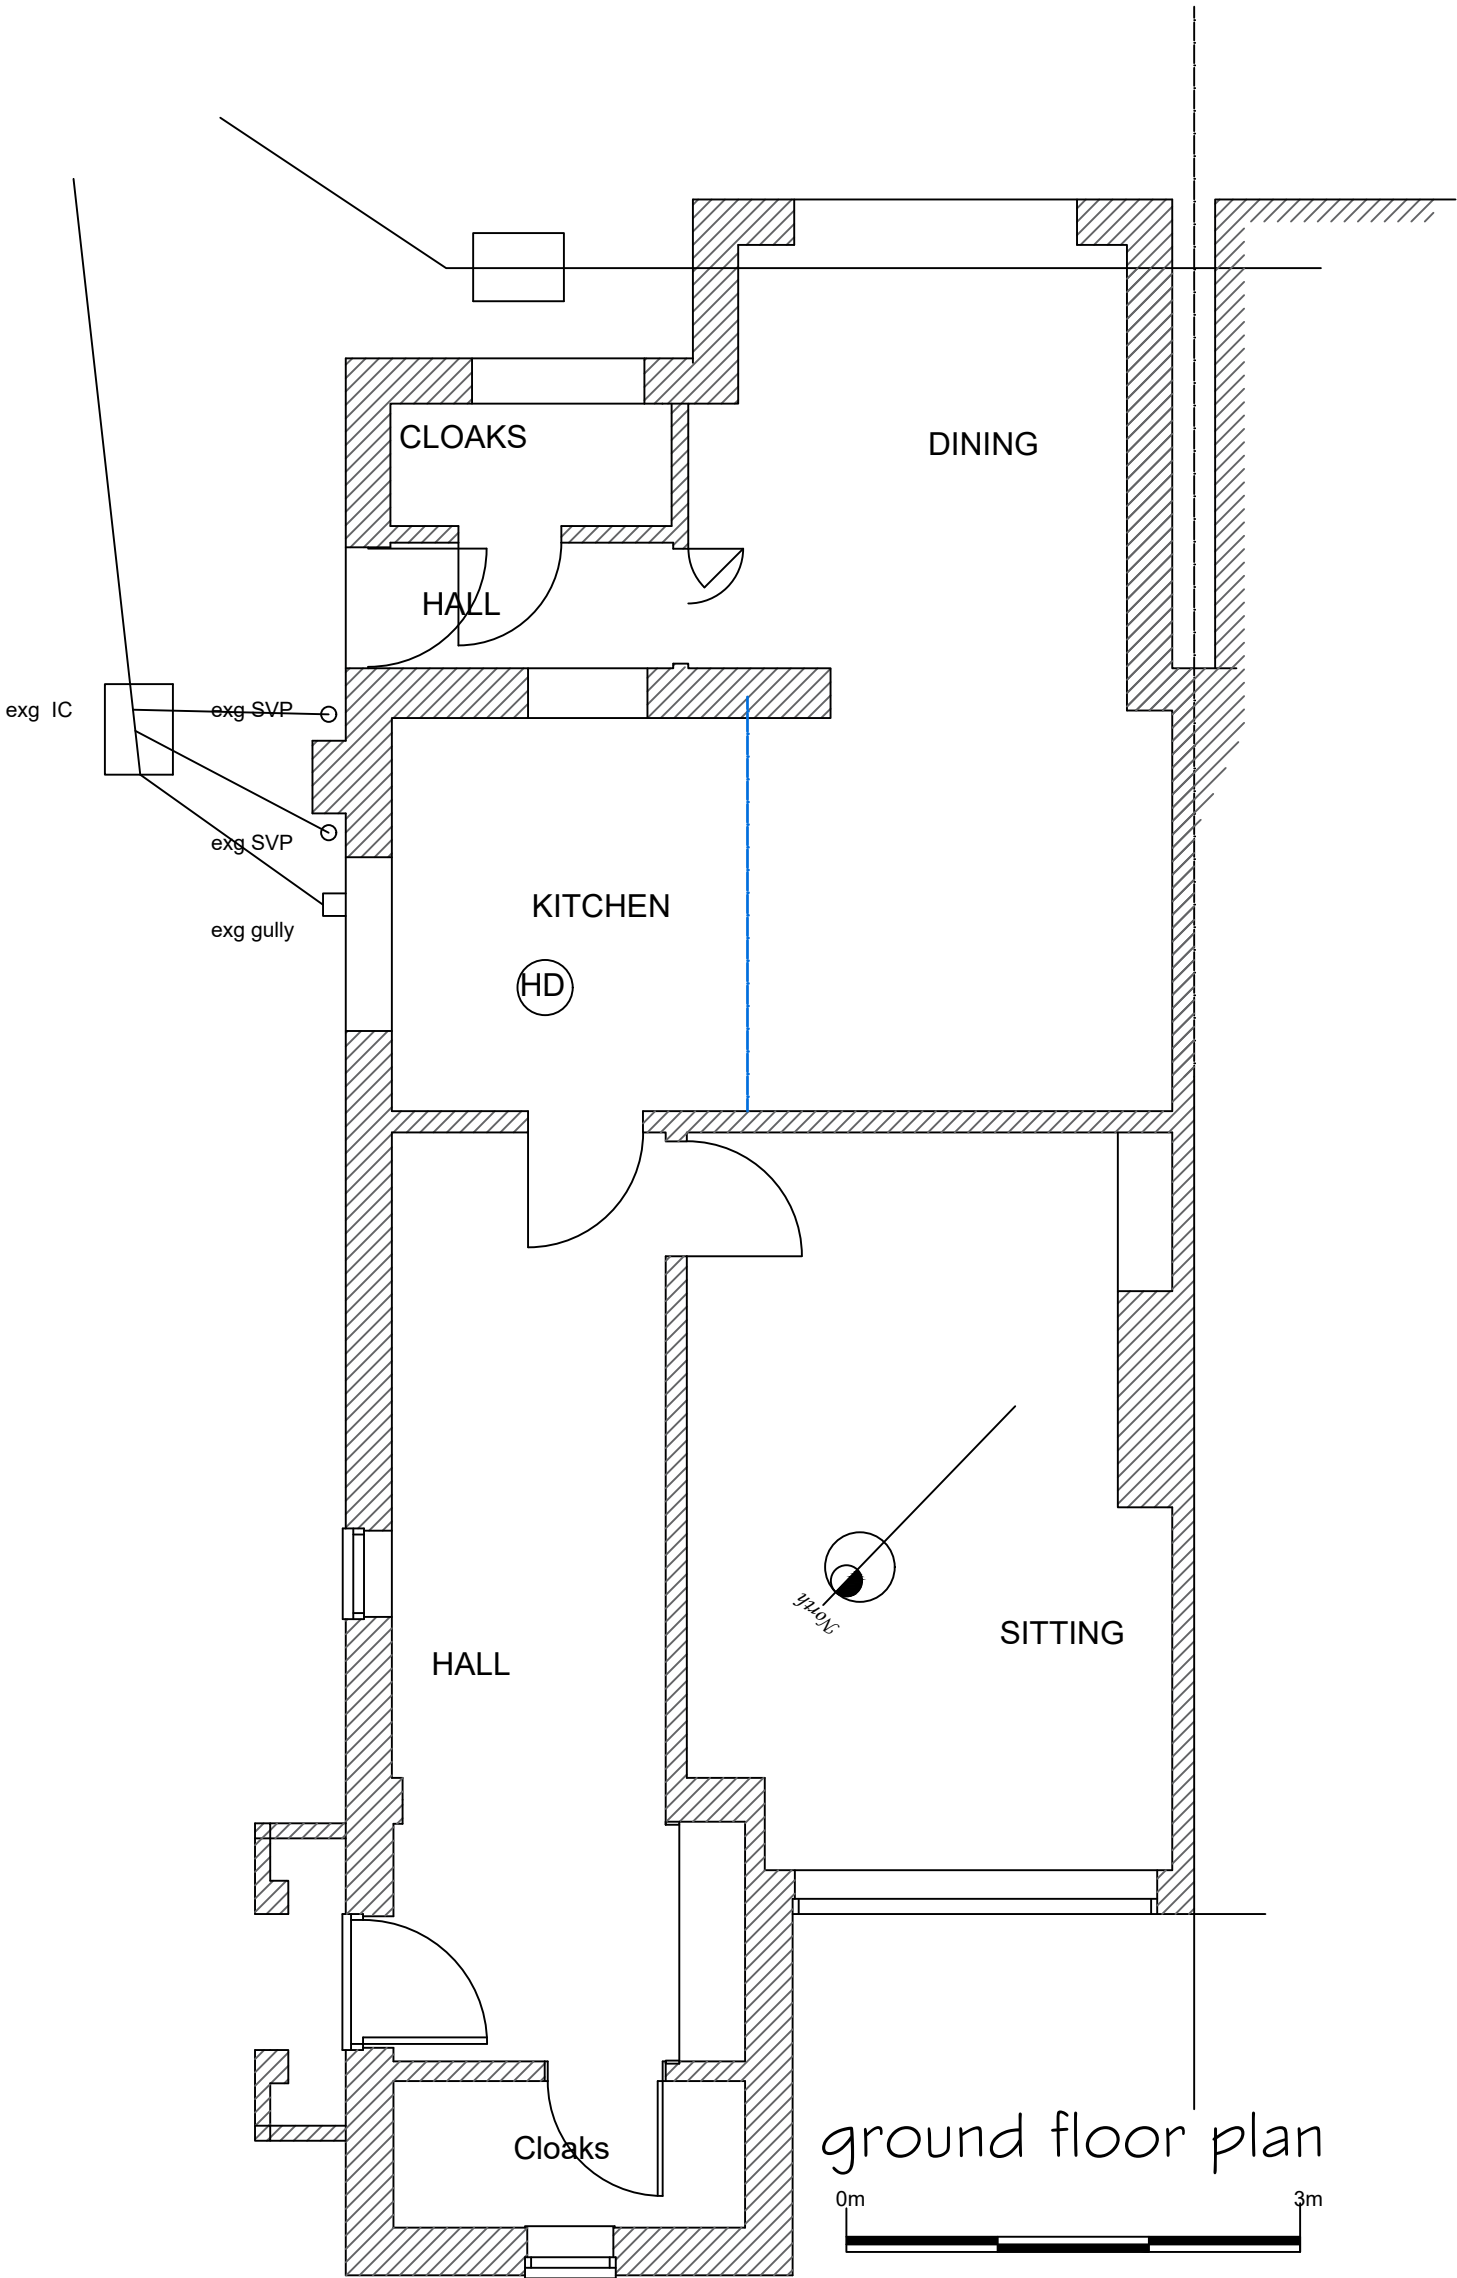

Project		Client		Drawing Title		Date		Scale	
SINGLE STOREY REAR ADDITION AT 6 ABBOTS CLOSE, HASOCKS BN6 8PH		MR. & MRS. T. CRESSWELL		FLOOR PLAN EXISTING 1:50,		12.24		1:50	
						Drawn By mmp		Checked 1:50	
						Drawing No. 1084/24/CBR/01		Amendment	
LARKINS & POLLINGTON DESIGN PARTNERSHIP 2 Biring Way Manor Park Uckfield TN22 1LP 01825 768948 07894 124919									