



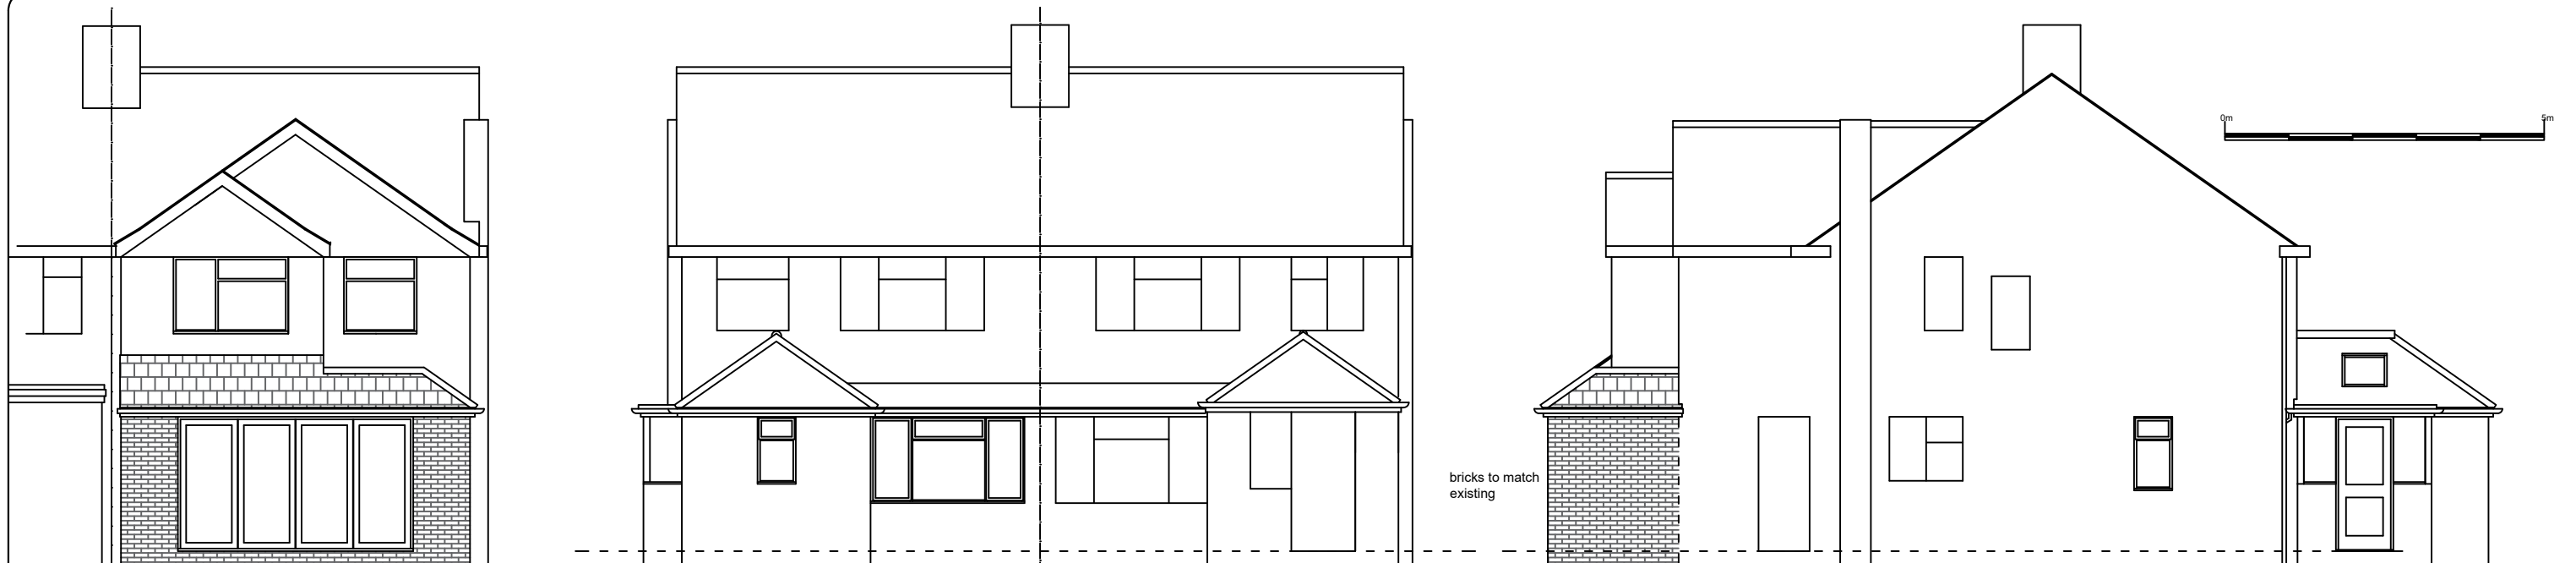


rear elevation

front elevation

side elevation

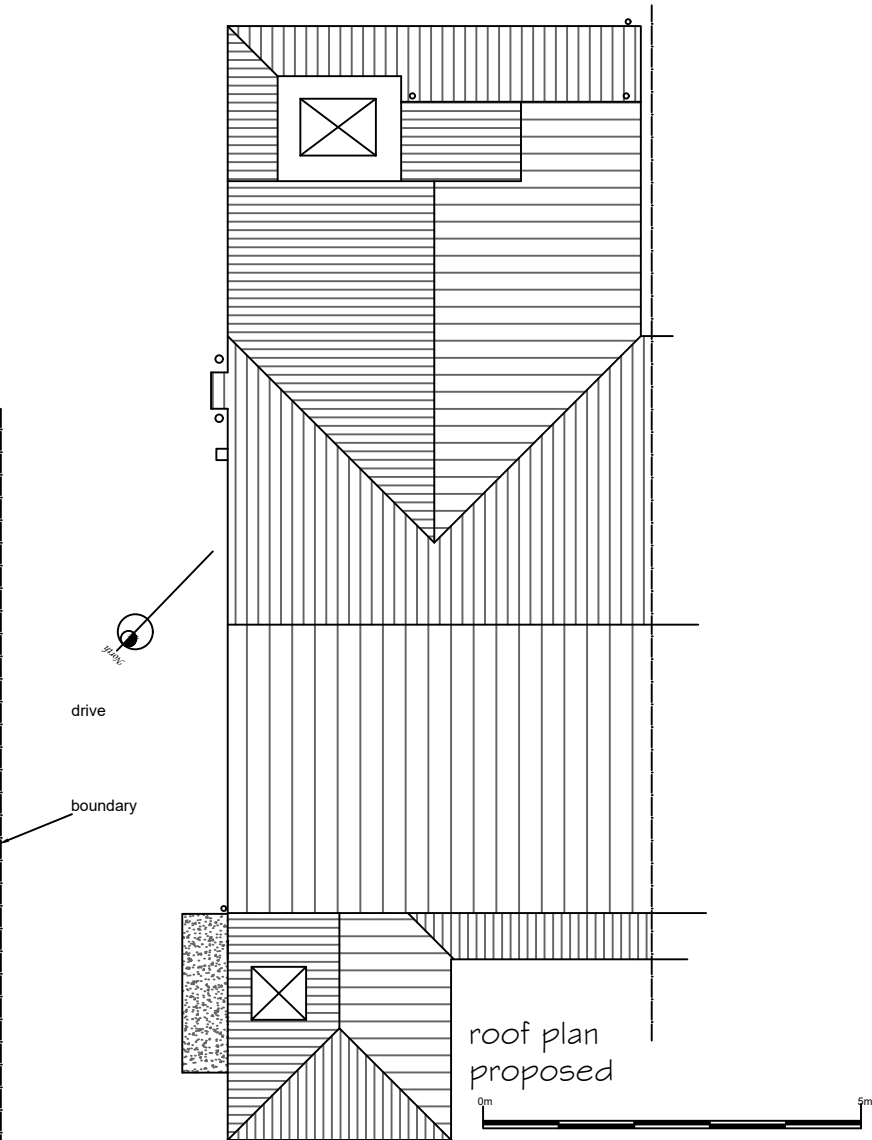

roof plan
proposed

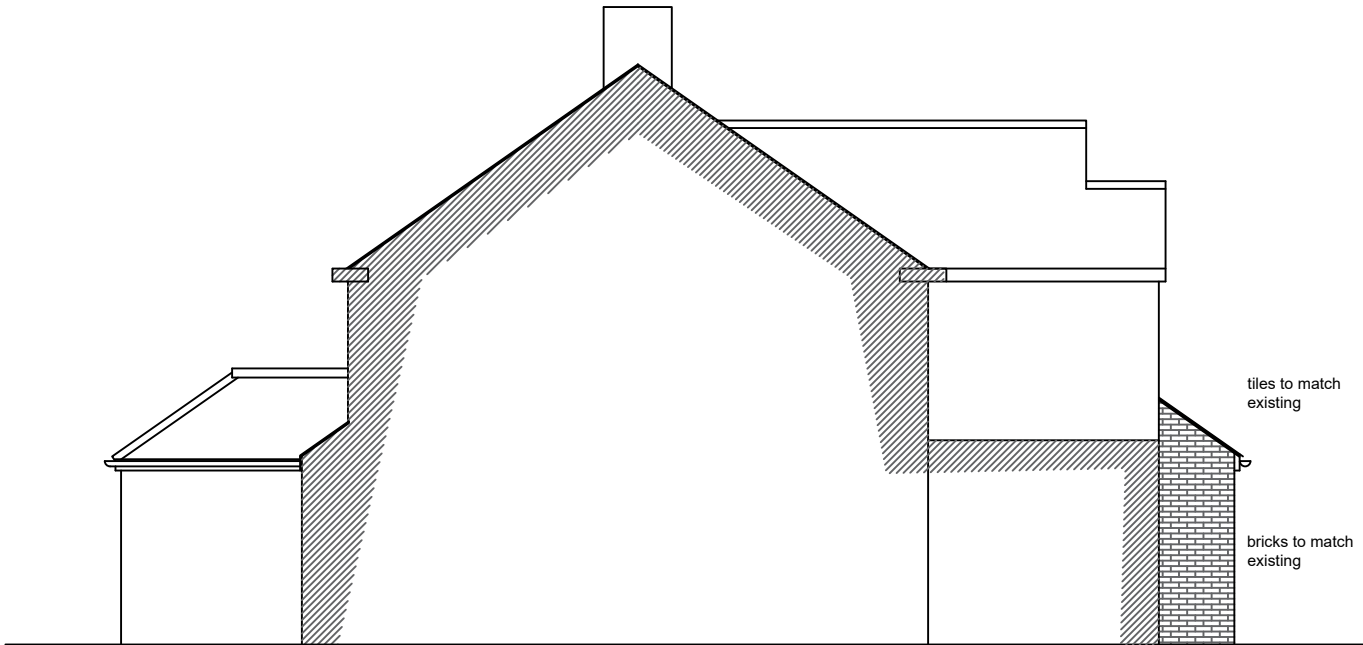

sectional side
elevation

Project SINGLE STOREY REAR ADDITION AT 6 ABBOTS CLOSE, HASSECKS BN6 8PH			
Client MR. & MRS. T CRESSWELL			
Drawing Title ROOF PLAN EXISTING 1:100 ELEVATIONS EXISTING 1:100			
LARKINS & POLLINGTON DESIGN PARTNERSHIP 2 Birling Way Manor Park Uckfield TN22 1LP 01825 768948 07894 124919			
Date 12.24	Drawn By mpp	Checked	Scale 1:50
Drawing No. 1084/24/CBR/04		Amendment	