


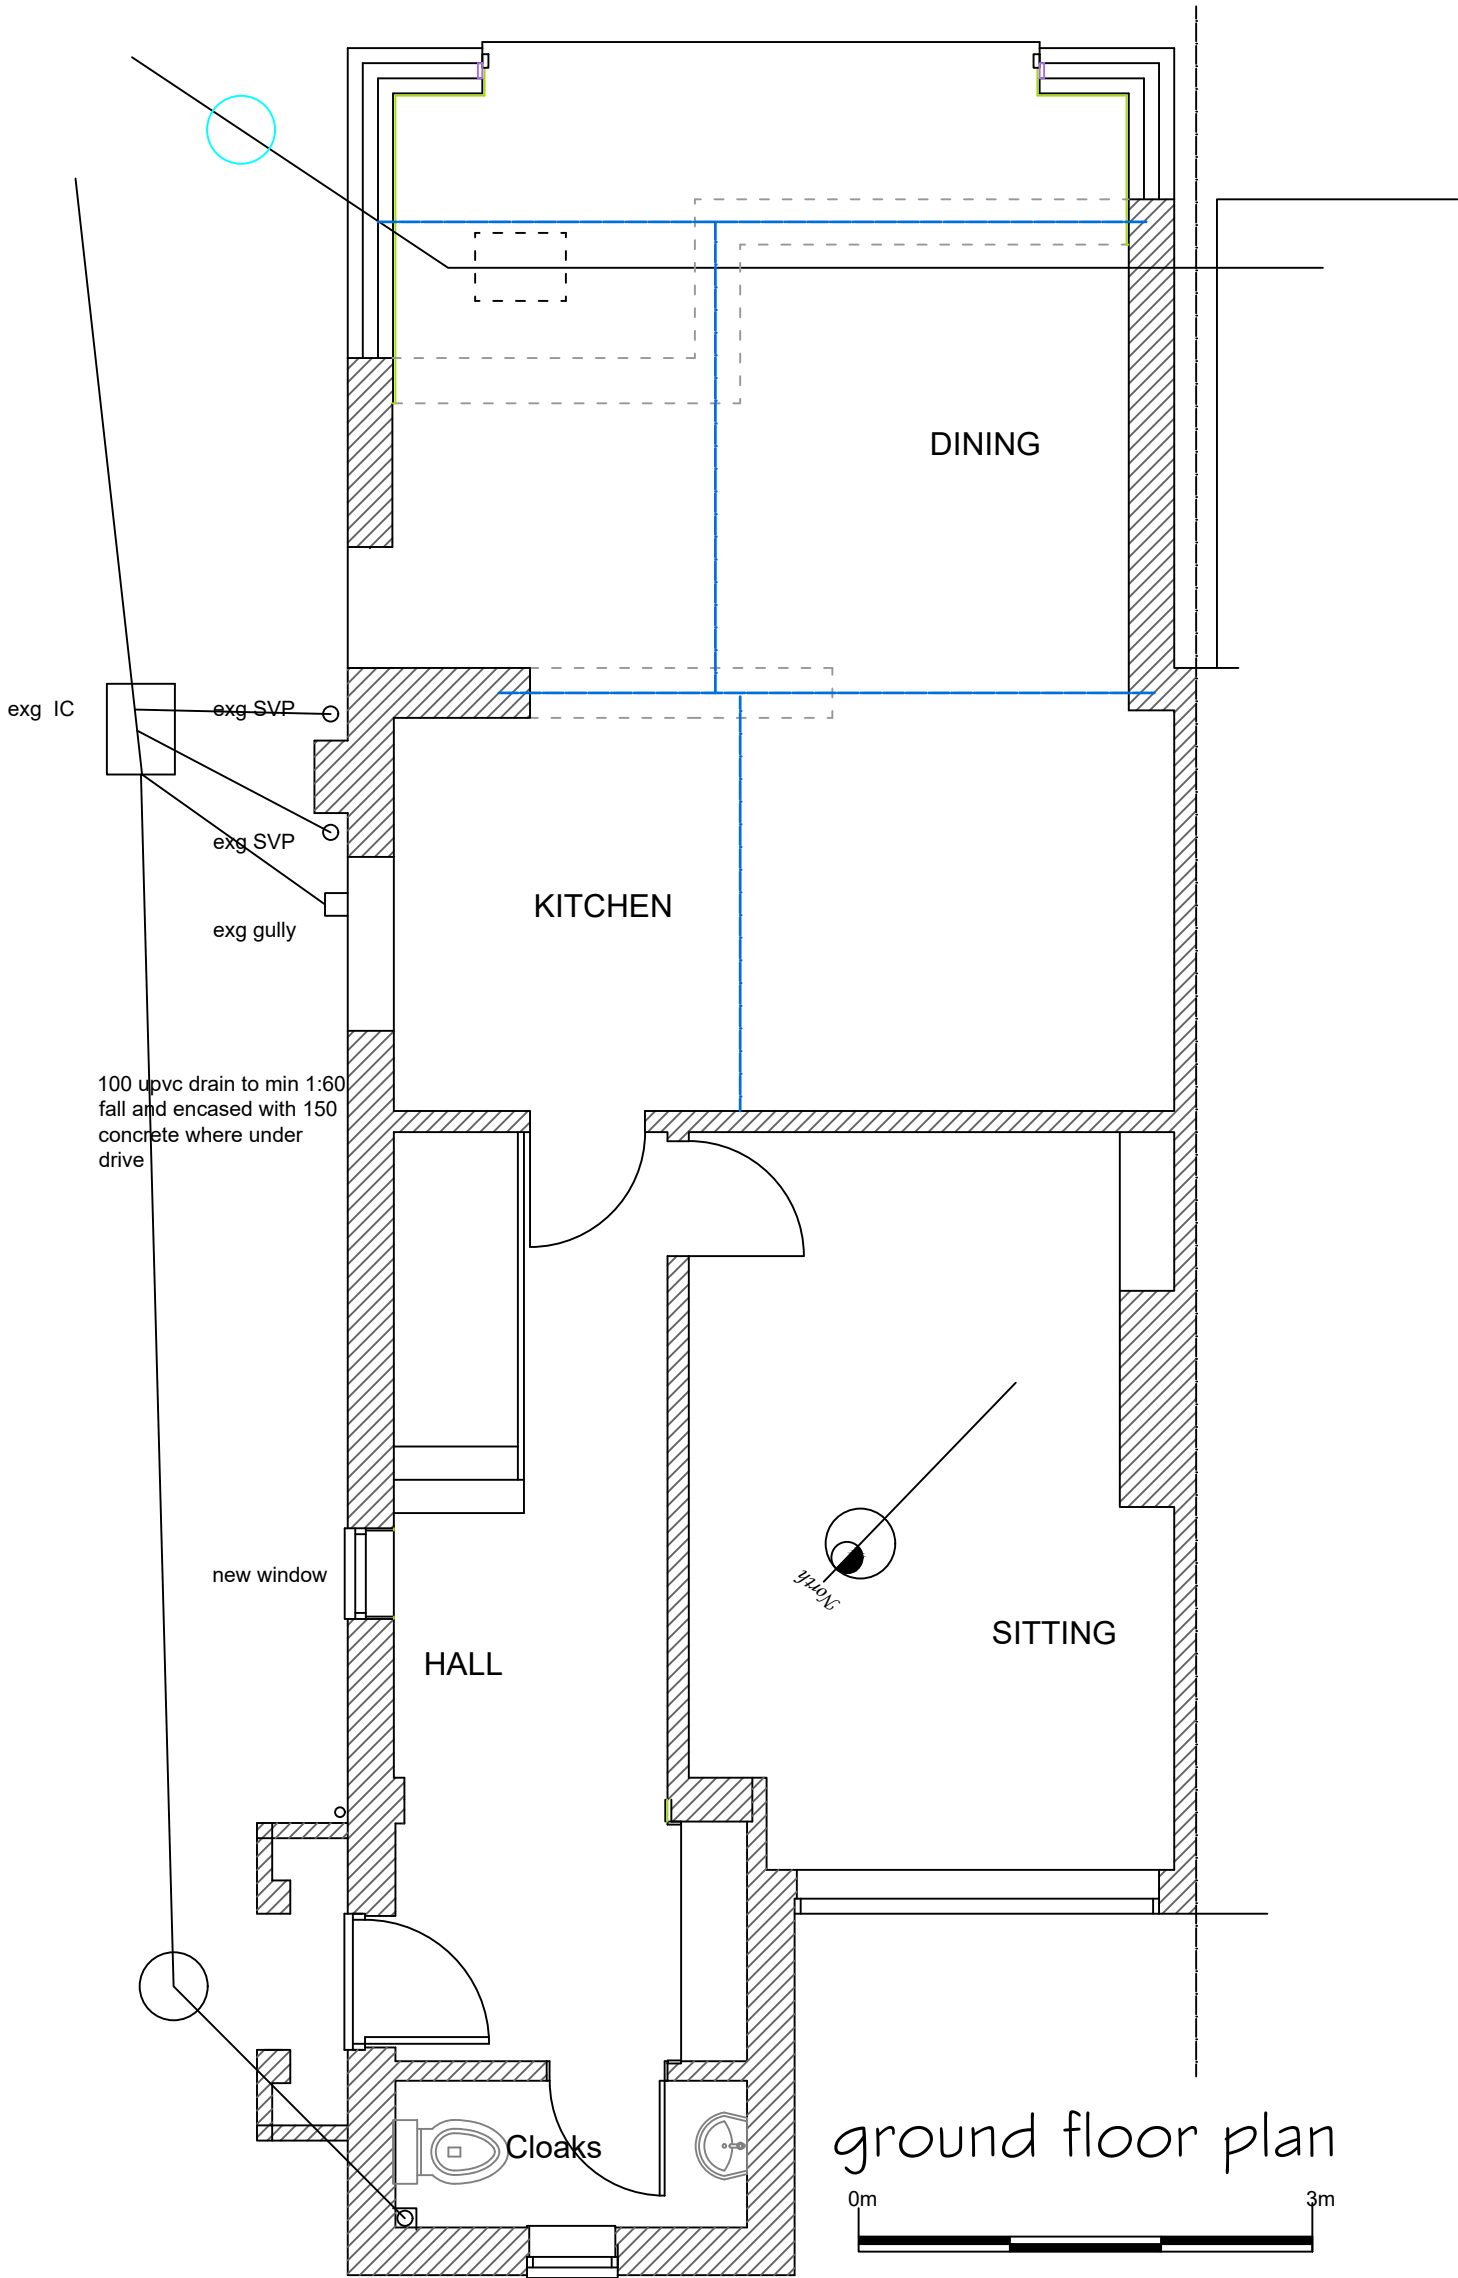

Project		Client	
SINGLE STOREY REAR ADDITION AT 6 ABBOTS CLOSE, HASOCKS BN6 8PH		MR. & MRS. T. CRESSWELL	
Drawing Title		FLOOR PLAN PROPOSED 1:50.	
LARKINS & POLLINGTON DESIGN PARTNERSHIP 2 Birling Way Manor Park Uckfield TN22 1LP 01825 768948 07894 124919		Date 12.24	
Drawing No 106424/CBR/03		Drawn By mpp	Checked 1:50
		Amendment	