


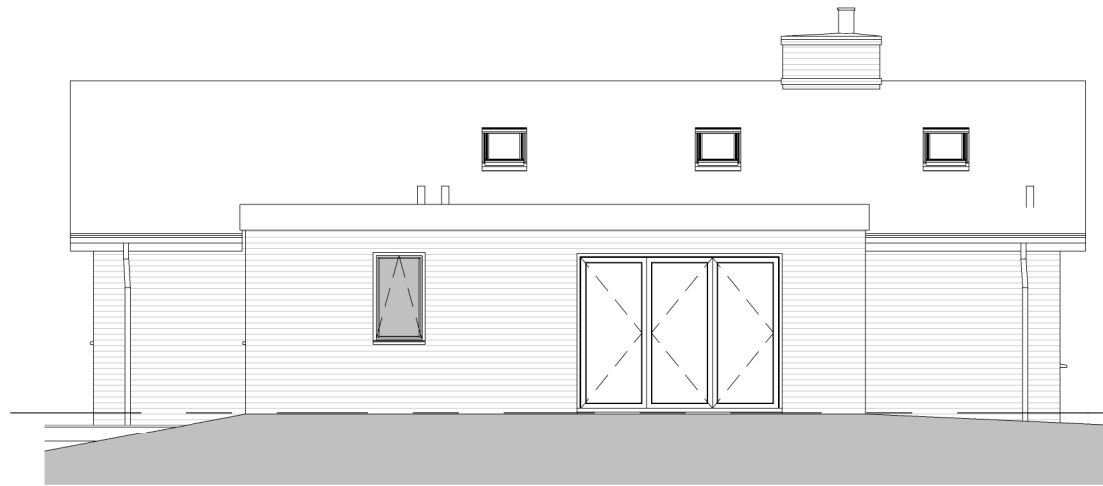

01 GROUND FLOOR LEVEL
+54230

NORTH ELEVATION


1 : 100 @ A3



01 GROUND FLOOR LEVEL
+54230

WEST ELEVATION

1 : 100 @ A3

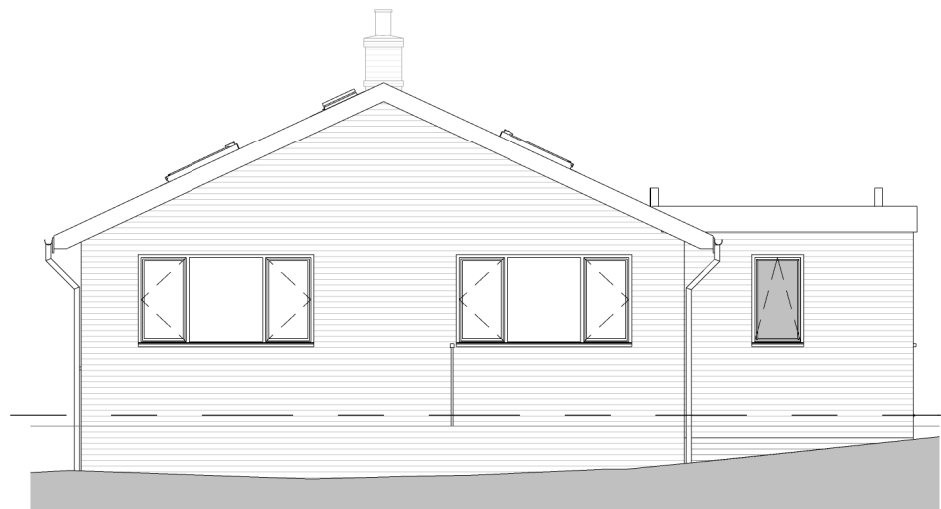

01 GROUND FLOOR LEVEL
+54230

EAST ELEVATION

1 : 100 @ A3




01 GROUND FLOOR LEVEL
+54230

SOUTH ELEVATION

1 : 100 @ A3

PO2	27.07.26	PLANNING ISSUE	MQ	CS	CS
PO1	27.02.26	ISSUED FOR INFORMATION	MQ	CS	CS

REV	DATE	REVISION	DRN	CHD	APP
-----	------	----------	-----	-----	-----

 

SCALE: 1 : 100 @ A3

CLIENT:
MARK & MARIA CHAFFEY

PROJECT:
SOUTHDOWN CLOSE
12 SOUTHDOWN CLOSE
HAYWARDS HEATH
RH16 4JR

TITLE:
PROPOSED ELEVATIONS

DESIGNER:
MATT QUINE

DATE:
27/02/26

REVISION:
PO2

CITYZEN
ARCHITECTURE | ENVIRONMENT

MARITIME HOUSE
BASIN ROAD NORTH
HOVE
EAST SUSSEX
BN41 1WR

CONTACT@CITYZENDESIGN.CO.UK
WWW.CITYZENDESIGN.CO.UK

01273 915010

COPYRIGHT CITYZEN LIMITED



PURPOSE OF DRAWING:
STAGE APPROVAL

SUITABILITY:
S4

RIBA STAGE:
3

DRAWING NUMBER:
2408-CTZ-XX-XX-DR-A-3050