

Proposed Ground Floor Plan @ 1:50



GENERAL NOTES:


These drawings are for purposes of a Planning Application and/or Certificate of Lawfulness and are to be read in conjunction with all other drawings and specifications relating to this application from contributing consultants.

CONSTRUCTION (DESIGN AND MANAGEMENT) REGULATIONS 2015 CDM

These proposals fall within the requirements of the Construction (Design and Management) Regulations 2015. The Client is responsible for the appointment of the CDM designer and Principal Contractor. The Principal Contractor will be required to perform the construction tasks in accordance with the Health and Safety plan and to adopt them during the course of the construction process and to implement the requirements given to them by the CDM Designer during site visits.

PARTY WALL

Party Wall Act: The owner has a duty to serve a party structure notice to any adjoining owner if works are to be carried out to a party wall, structure, or line of junction; or if works involve excavations lower than the foundations of a neighbouring building within 3m, or excavations cut through a 45° line from the foundations of a neighbouring building within 6m. a party wall agreement/award should be formalised before the commencement of the works.

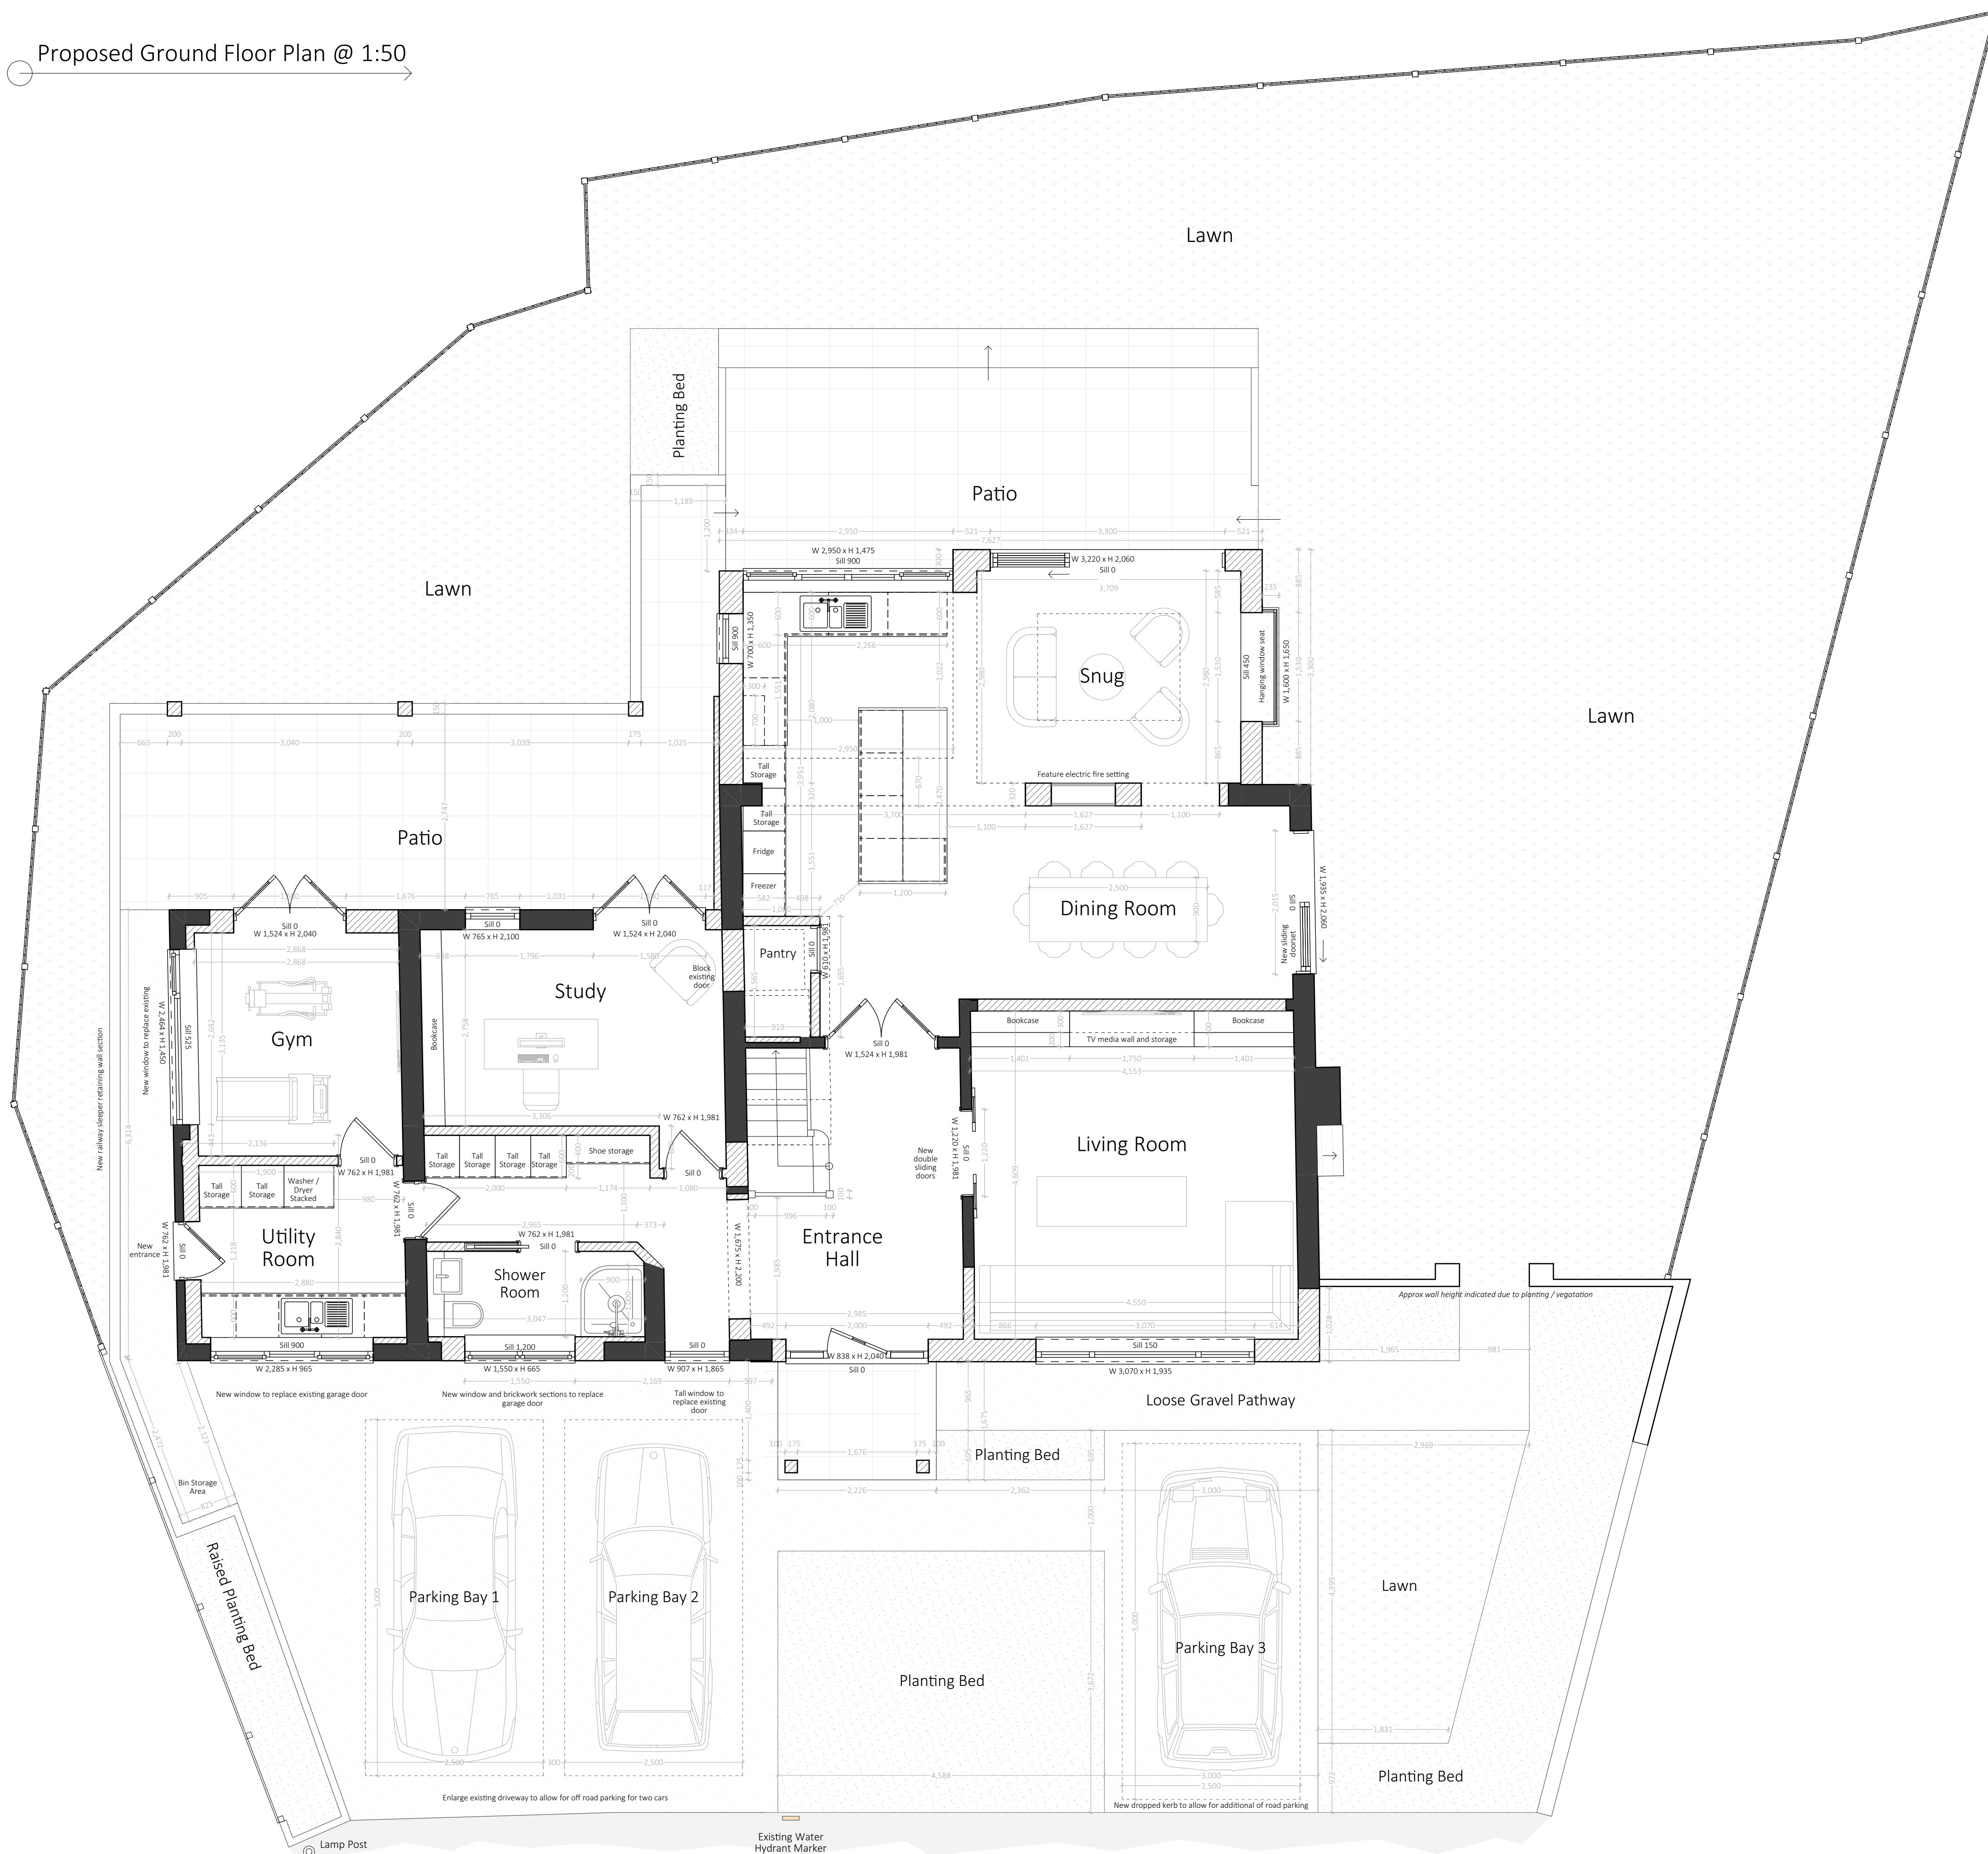

Option B REV B

Scale Bar 1:50 @ A1

REVISIONS	B	23-06-2026	BRL	CLIENT UPDATES TO ELEVATIONS
REVISIONS	A	19-06-2026	BRL	CLIENT UPDATES TO FRONT ELEVATION
DRAWING TITLE	Proposed Ground Floor Plan			
JOB	7 Wolstonbury Close- Survey			
	7 Wolstonbury Close, Hurstpierpoint, West Sussex, BN6 9AA			
CLIENT	Ms Debbie & Ms George Tidey			
INSTIGATION DATE	26-05-2026	SCALE	1:50 @ A1	DRAWN BY: B.L CHECKED BY: C.L
DRAWING No.	L-2033-3-116			REVISION: *



DO NOT SCALE THIS DRAWING EXCEPT FOR PLANNING PURPOSES



COPYRIGHT
UNDER THE PROVISIONS OF THE COPYRIGHT ACT 1988, THE COPYRIGHT OF THIS DRAWING AND THE WORK CONTAINED THEREIN REMAINS THE PROPERTY OF THE DESIGNER MALCOLM V. LELLIOTT LTD, AND MAY NOT BE REPRODUCED IN ANY FORM WHATSOEVER WITHOUT PRIOR WRITTEN CONSENT.
UNDER THE CONSTRUCTION (DESIGN AND MANAGEMENT) REGULATIONS 2015 CDM 2015 ALL DESIGN WORK FOR BOTH RESIDENTIAL AND COMMERCIAL DEVELOPMENT ARE TO CONFORM TO THOSE REGULATIONS.



ARCHITECTS & SURVEYORS
MALCOLM V. LELLIOTT

19 CHURCH ST, GODALMING, SURREY, GU7 1EL
45 KINGS ROAD, ALTON, HAMPSHIRE, GU34 1PX
THE COACH HOUSE, DOCK STREET, PENARTH, CF64 2LA
E-MAIL: ADMIN@MVL-ARCHITECTS.CO.UK TEL: 01483 416 411
E-MAIL: ADMIN@MVL-ARCHITECTS.CO.UK TEL: 01420 375 083
E-MAIL: ADMIN@MVL-ARCHITECTS.CO.UK TEL: 02920 090 130