


Volume Calculations:

Dormer:  
 $3.295 \times 2.657 = 8.755$   
 $8.755 / 2 = 4.378$   
 $4.378 \times 6.517 = \underline{28.531\text{m}^3}$

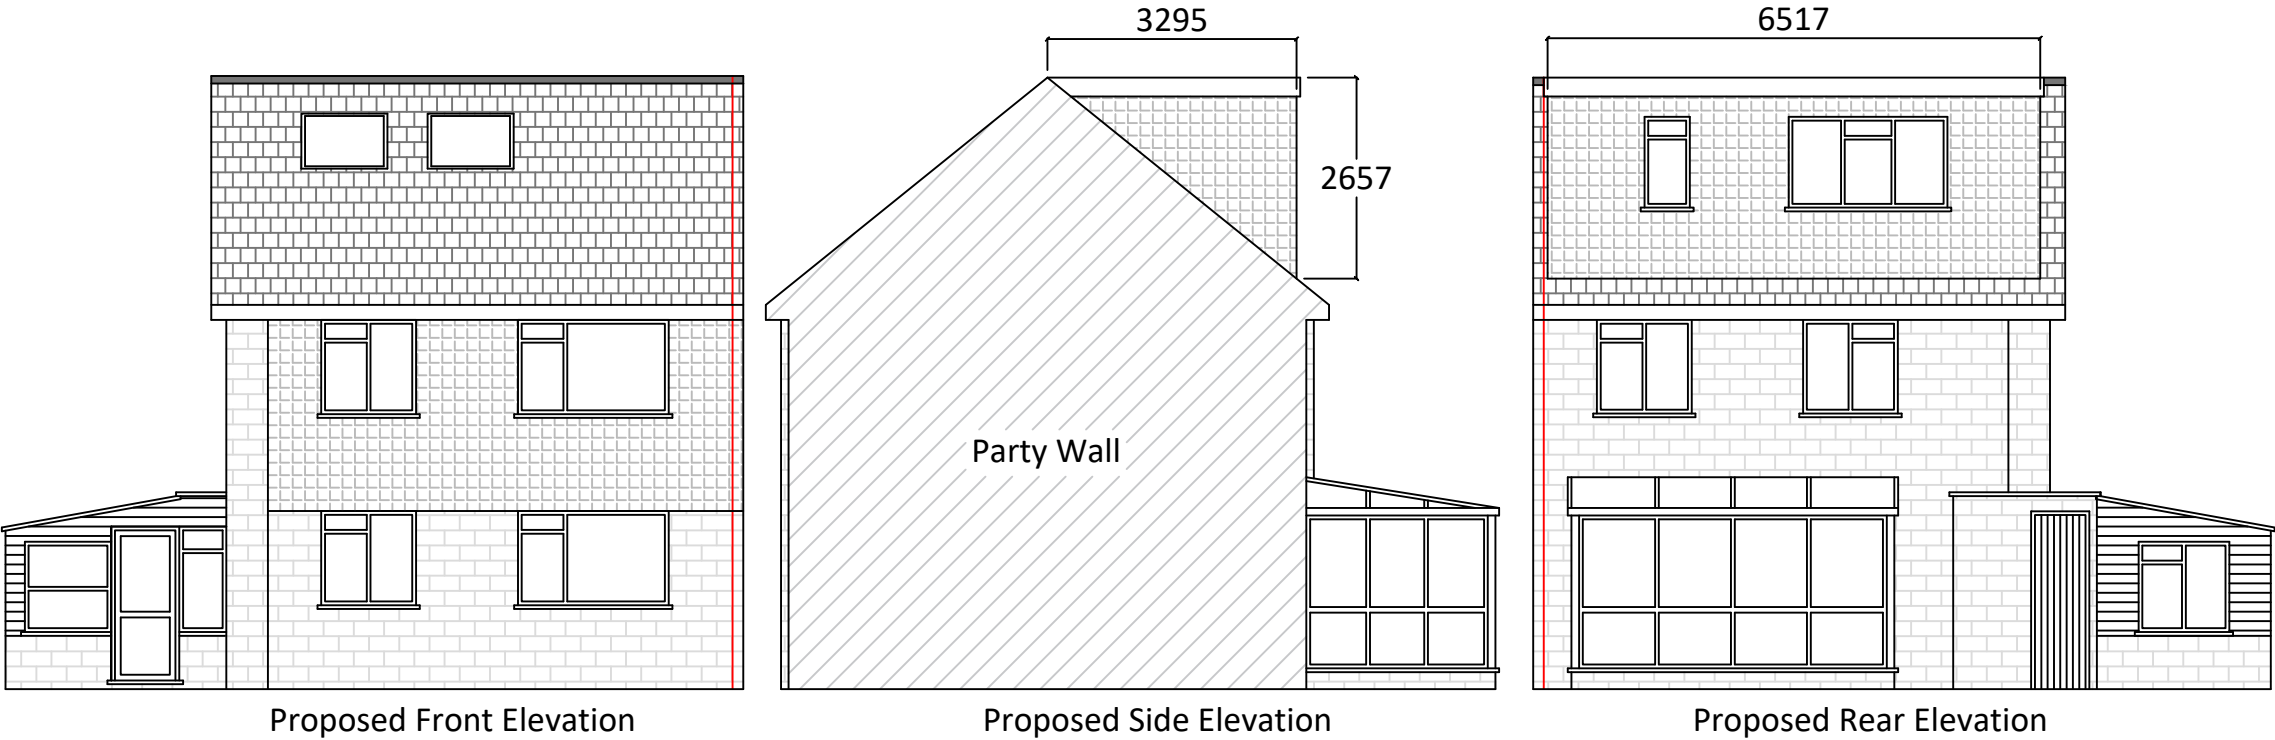

- The proposed loft conversion is general permitted development
- The building is a single semi detached dwelling house
  - The dormer will be tile hung to match materials on the existing property
  - The volume increase is 28.531m<sup>3</sup>, within the 50m<sup>3</sup> acceptable under general permitted development
  - No part of the work will exceed the existing ridge height
  - No part of the work will extend beyond the roof slope of the front elevation.
  - Velux windows will not protrude more than 0.15m beyond the plane of the roof slope
  - There will be no verandas, balconies or raised platforms
  - There are no windows on the side elevations
  - The eaves will be retained with a minimum of 200mm
  - The dormer will not overhang any part of the original building.





Mount View  
Tattenham Crescent  
Epsom  
KT18 5NU

T 07402981208  
E jack@commercialdrawing.com  
W www.commercialdrawing.com

| Drawing Title       |
|---------------------|
| Volume Calculations |

| Project                                 |
|-----------------------------------------|
| 16 Gowers Close<br>Ardingly<br>RH17 6UF |

| Client         |
|----------------|
| Mr & Mrs Moore |

| Scale @ A3 | Issue Date  | Drawn By |
|------------|-------------|----------|
| 1:100      | 13/07/2026  | JT       |
| Job No.    | Drawing No. | Revision |
| GWC/2026   | 004         |          |

| Notes   |
|---|
| Contractors should not scale or use the dimensions shown on this drawing. Any dimensions should be verified from the contractors own measurements taken on site before any the manufacture or installation of any materials.<br>This drawing is the property of CDS Ltd. it should not be copied or issued without their consent. |