


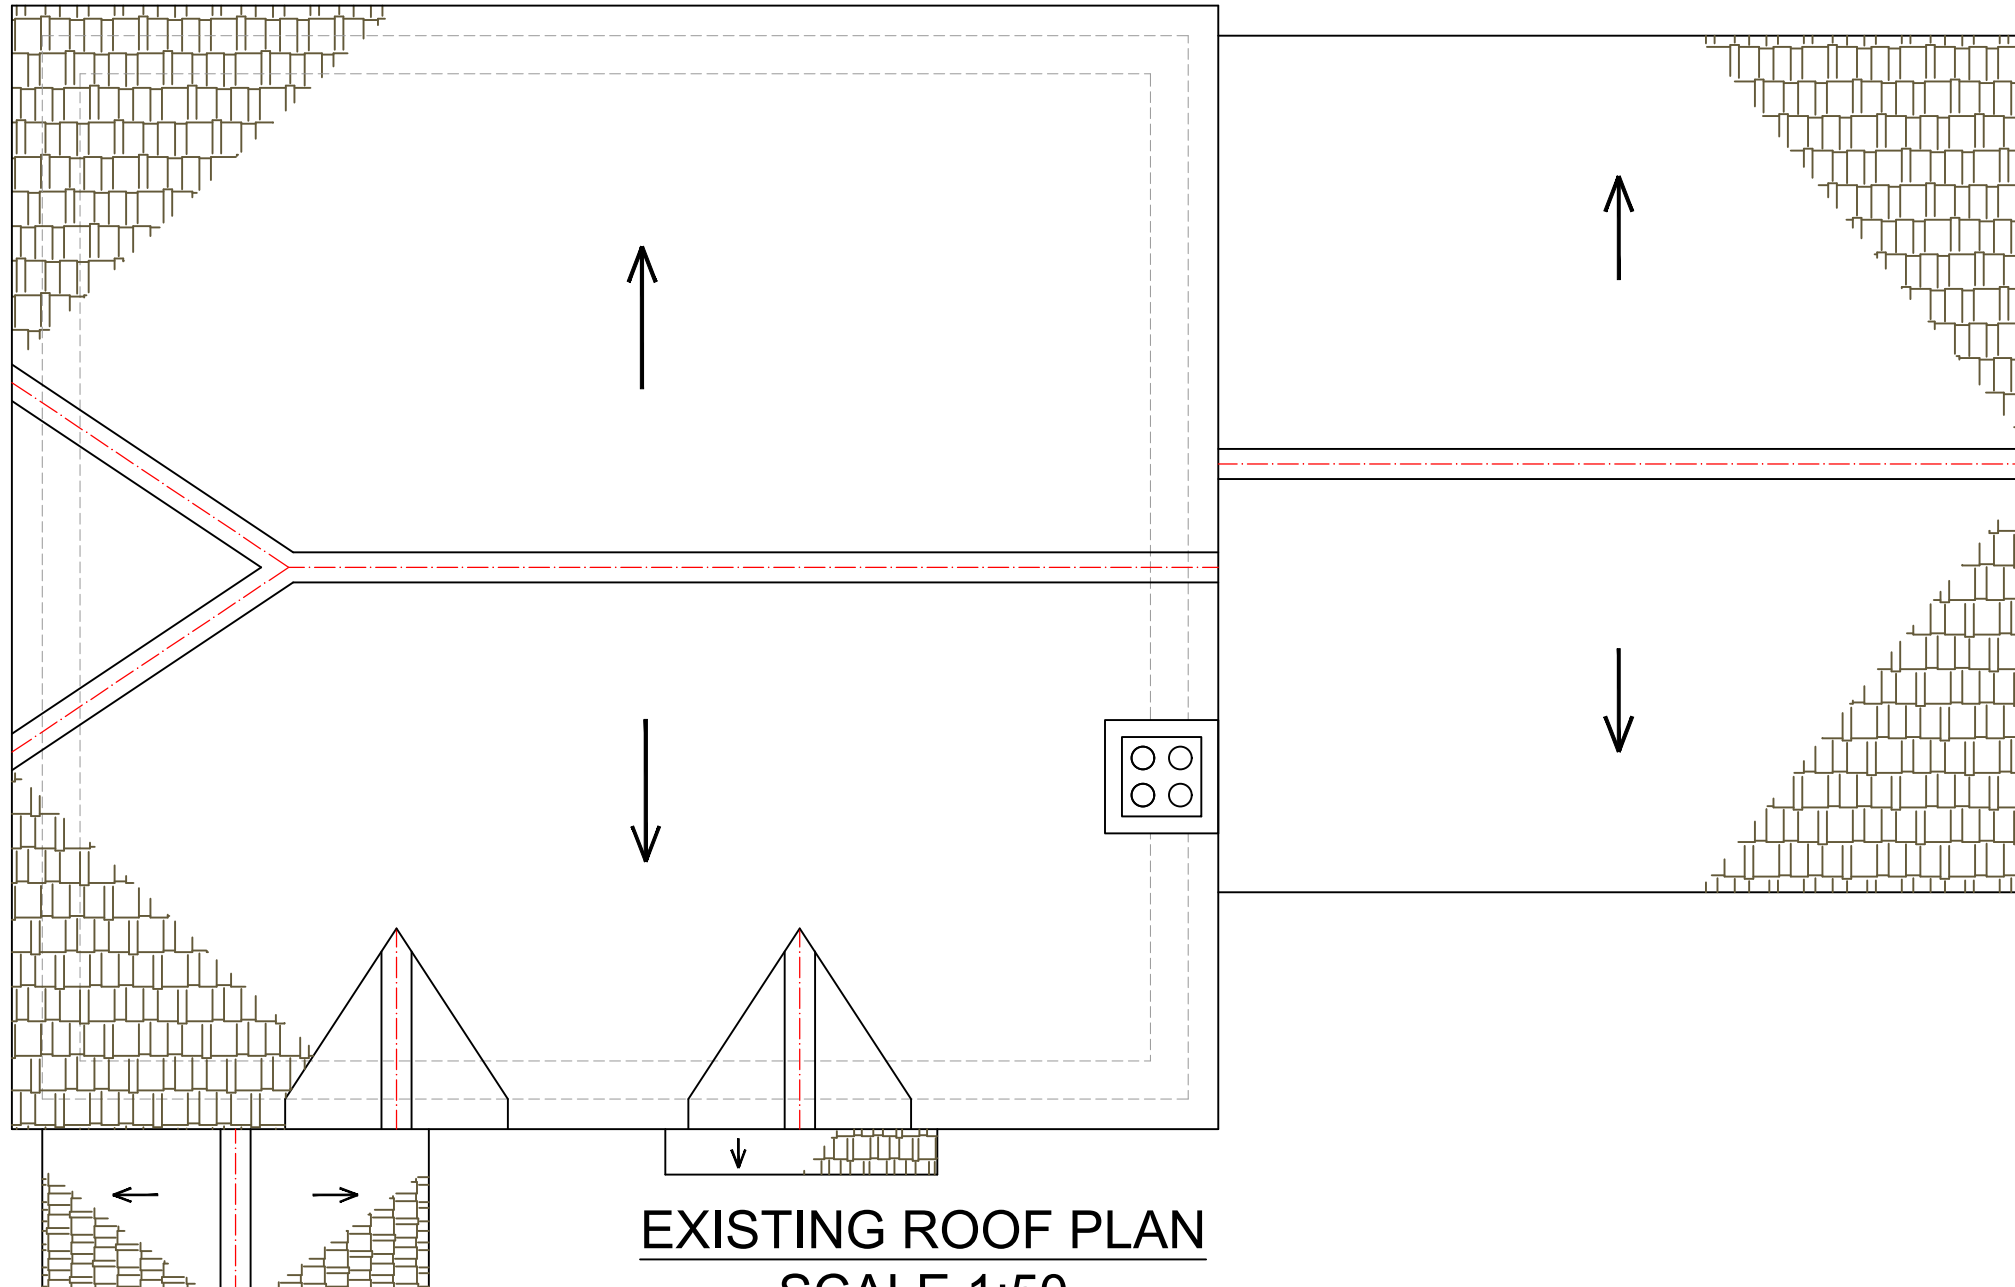

EXISTING ROOF PLAN
SCALE 1:50

5m 1:50
10m 1:100



www.FastPlansUK.co.uk

Project:
Garage Conversion.

Address:
23 BLUEBELL CLOSE RH19 1RS

Scale: 1:50 @ A3 Dwg. no: A04 Rev-1

Drawn by: O.B.S Date Drawn: 10-FEB-2026

For Drawings Tel: 0208 154 5569

E-mail: plans@FastPlansUK.co.uk