



- Notes:
1. Do not scale drawings.
 2. All dimensions to be checked prior to construction.
 3. Architectural consultant to be notified of any discrepancies.





REAR ELEVATION




REAR ELEVATION

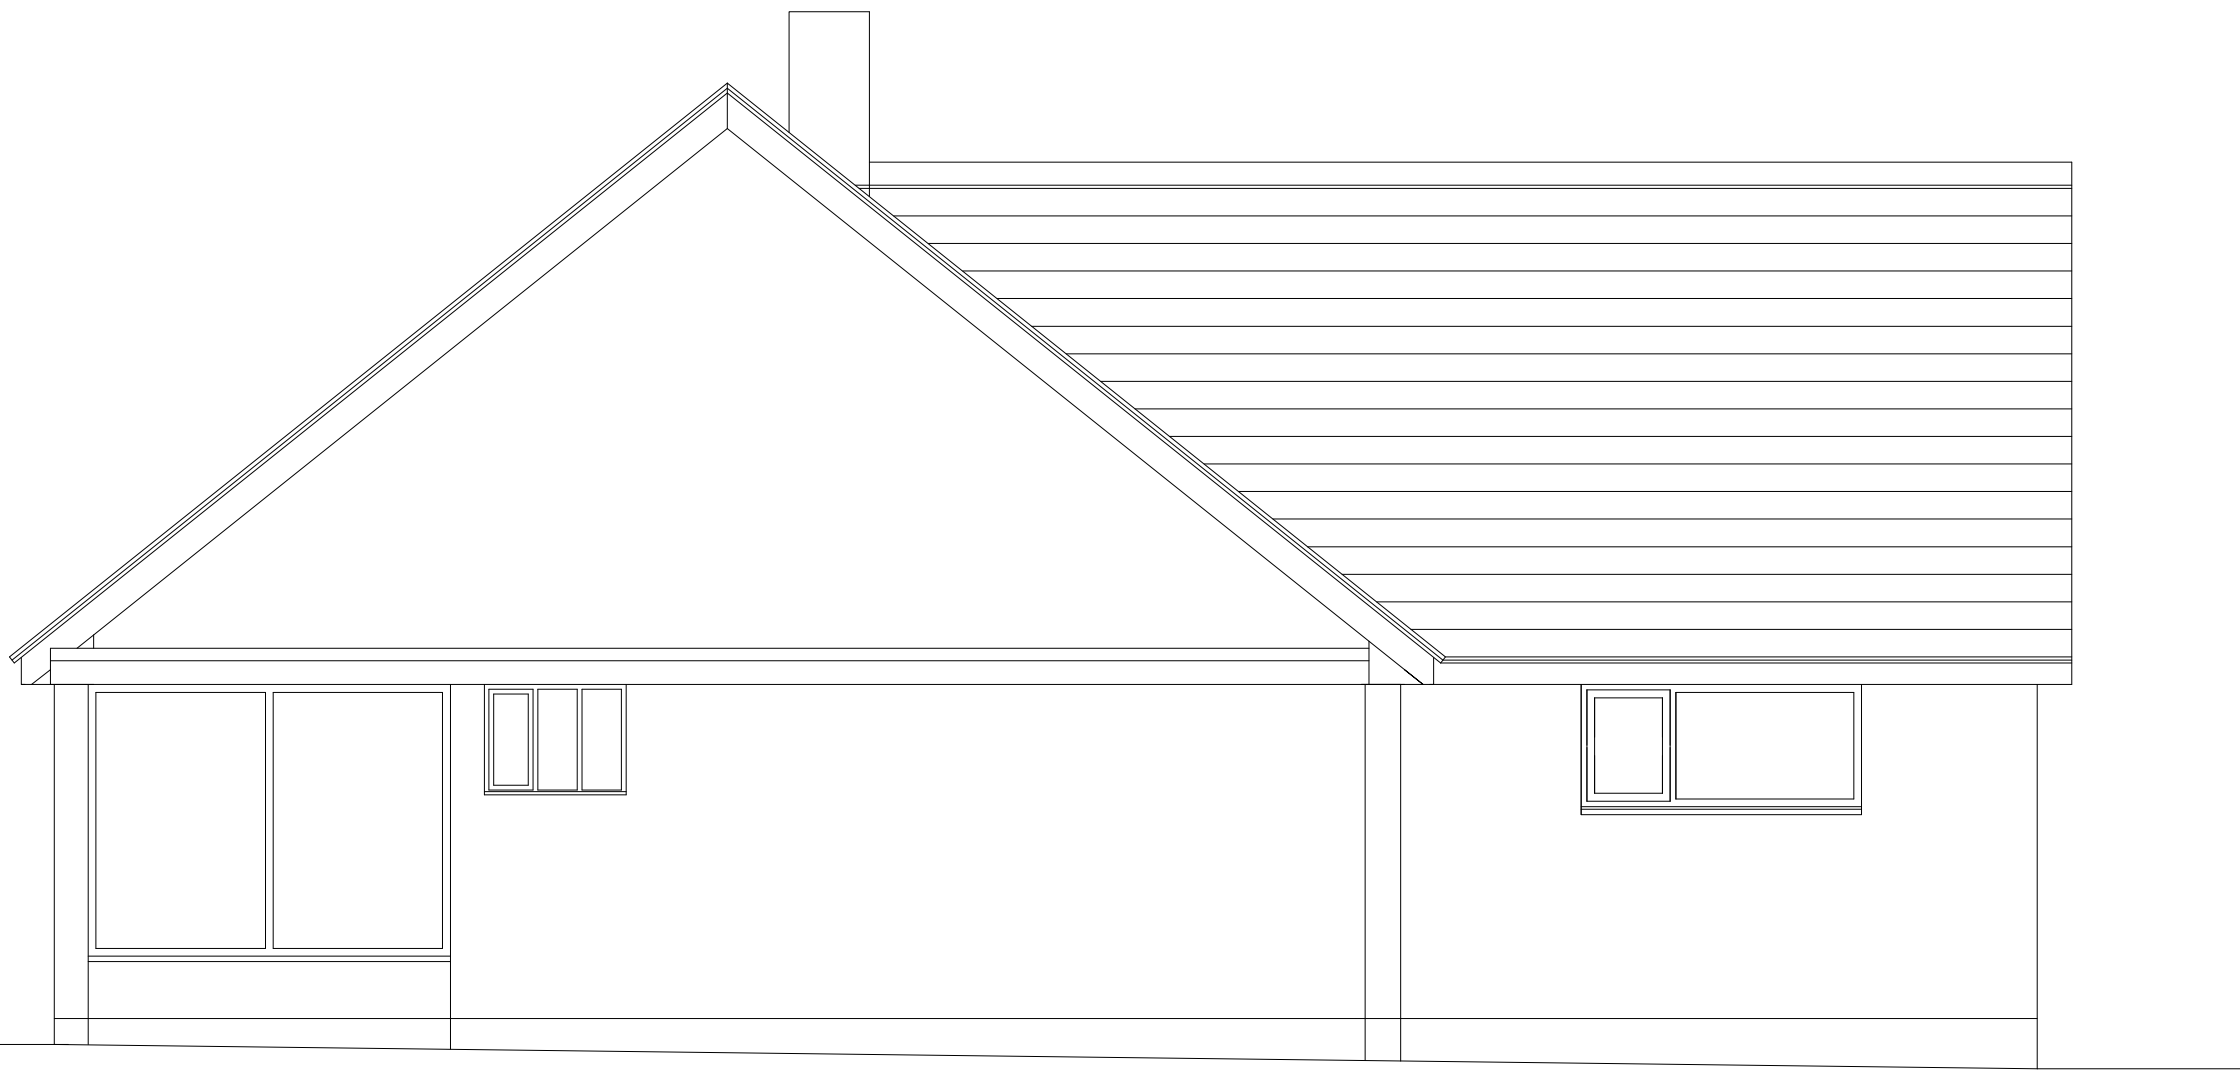 

SIDE ELEVATION

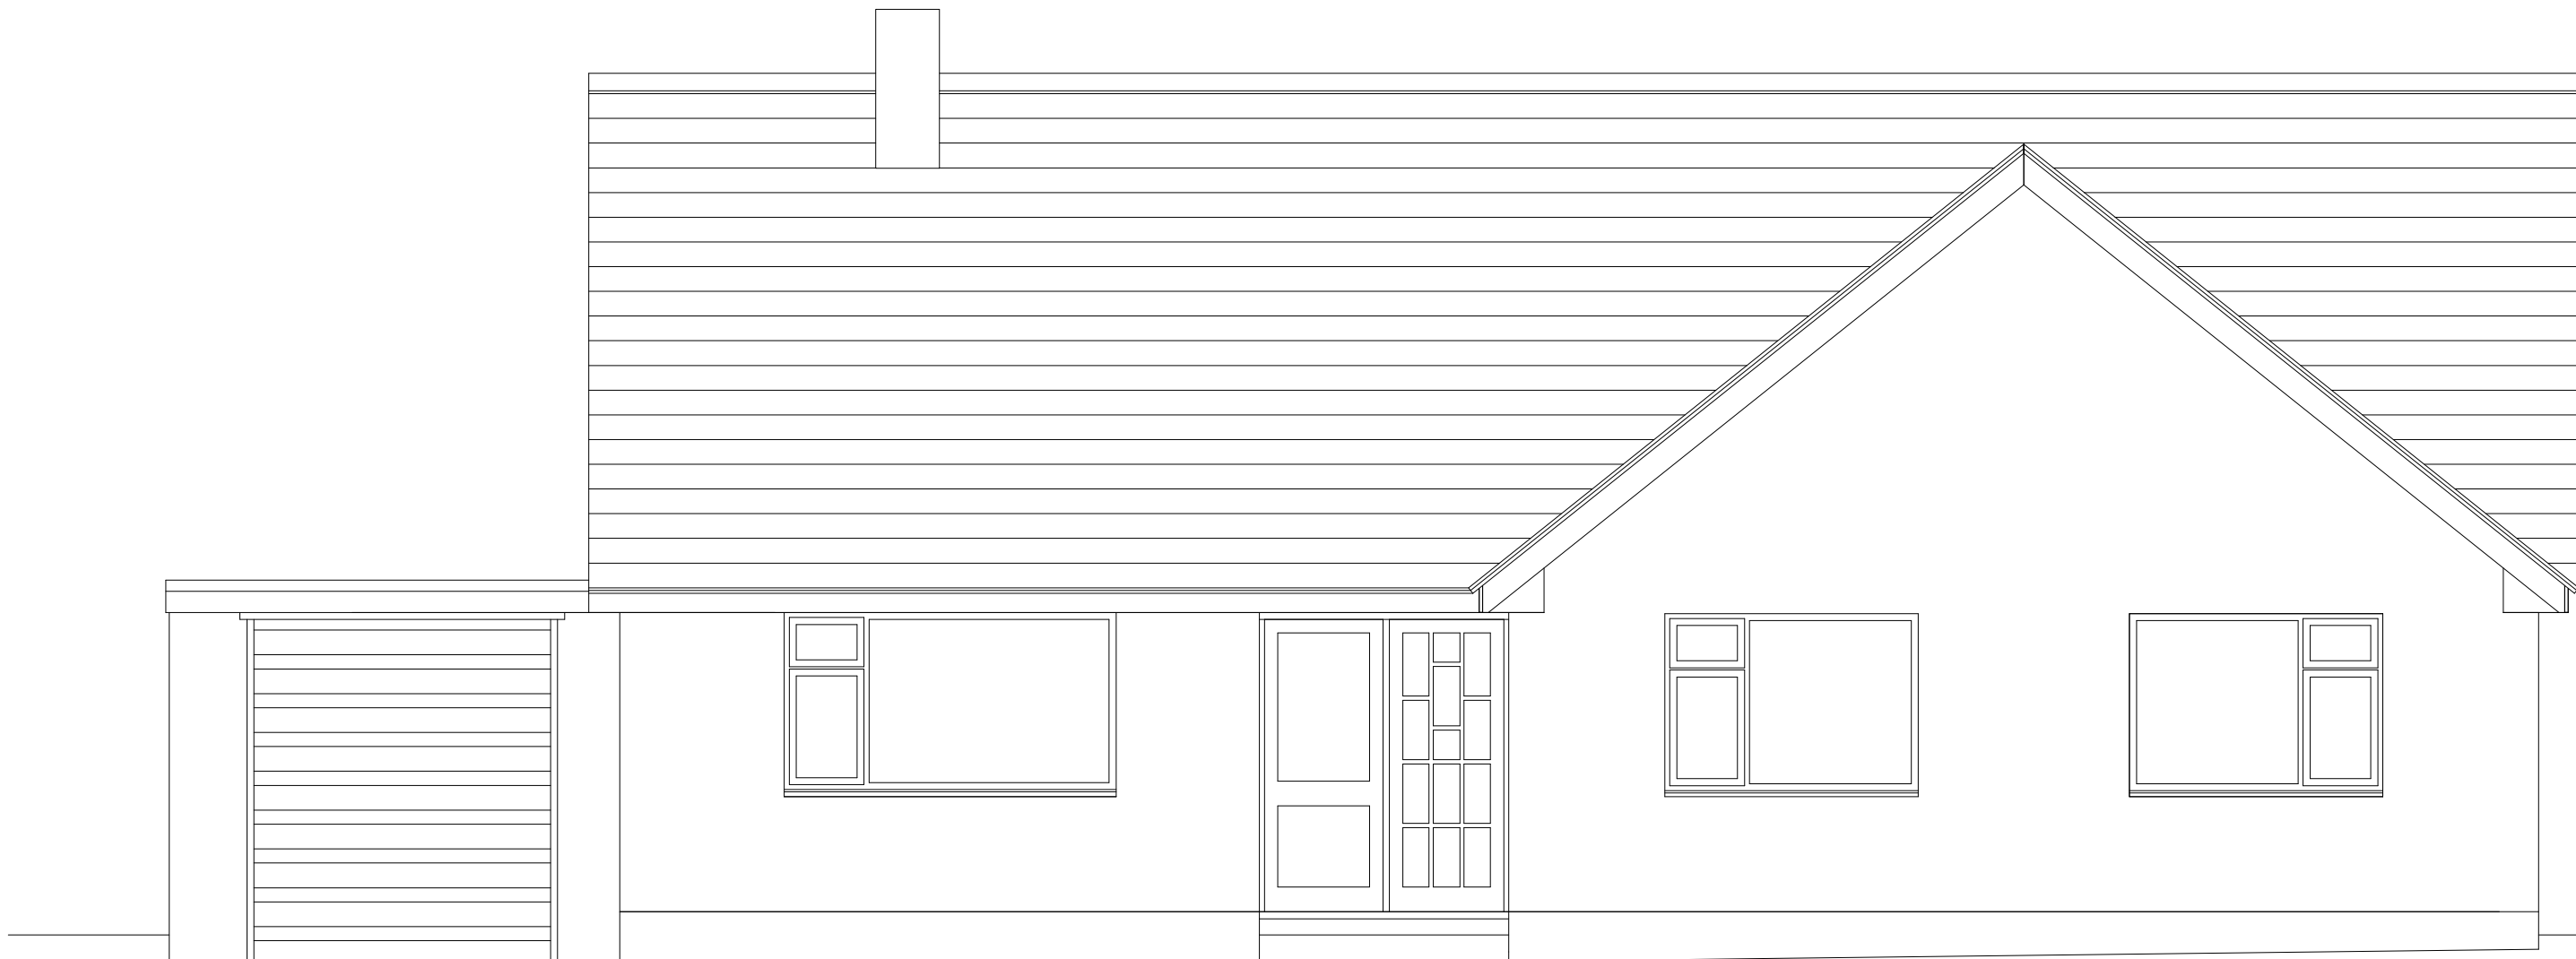 

FRONT ELEVATION

 

SMILEY JIM LIMITED
5 UNDERWOOD RISE
TUNBRIDGE WELLS
KENT TN2 5RY

REVISION	ITEM	DATE
----------	------	------

Client
Jon & Lorna
Site Address
Sideways
Sandhill Lane, Crawley Down,
West Sussex RH10 4LD

Drawing Title
Elevations as Existing

Date 22/04/2025	Scale 1:100 @ A3
Paul	Checked by: Checked on: 22/04/25

Job Number	Drawing Number
	PP 05