



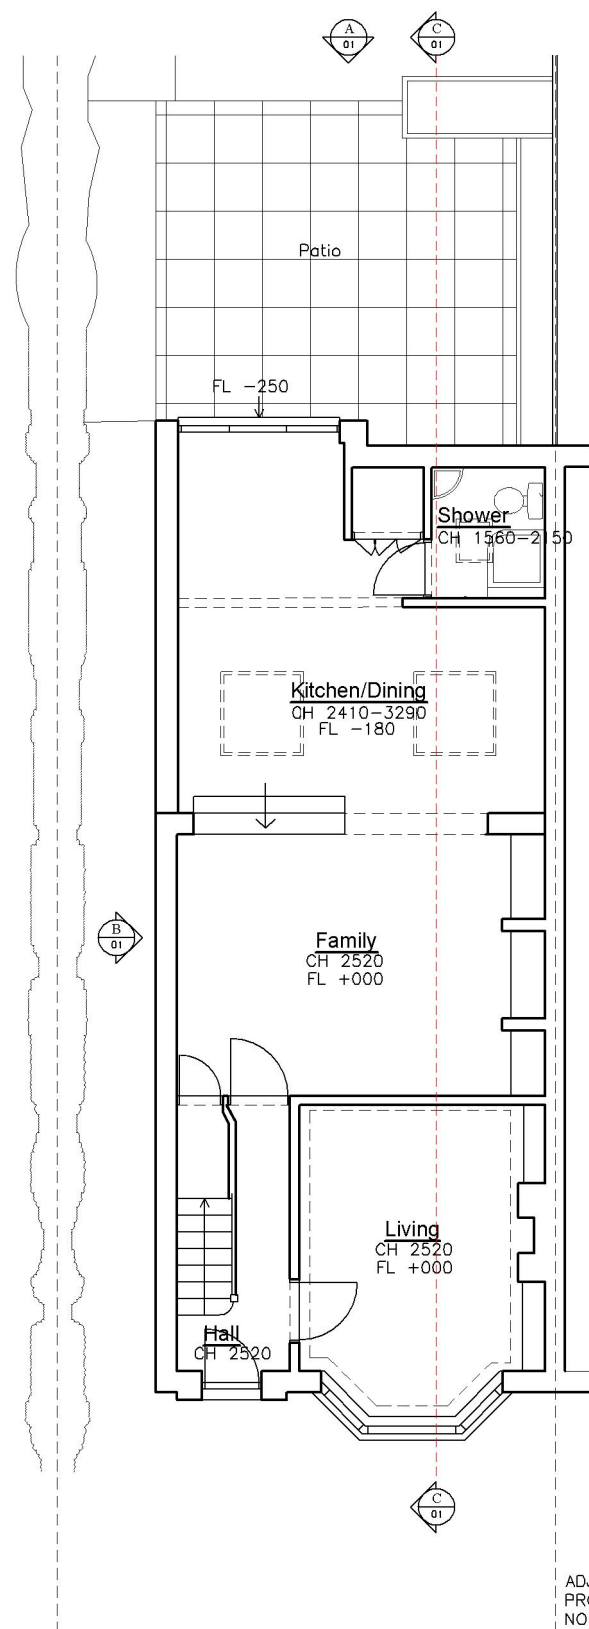


Existing Ground Floor Plan



Existing First Floor Plan

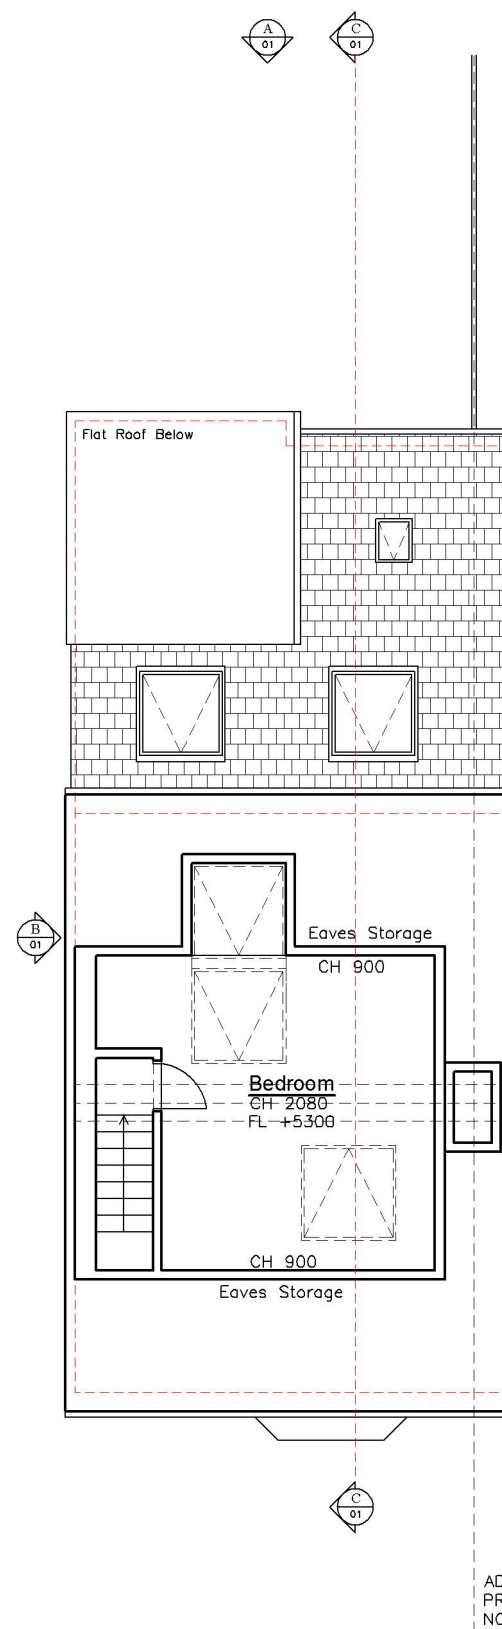


Existing Second Floor Plan

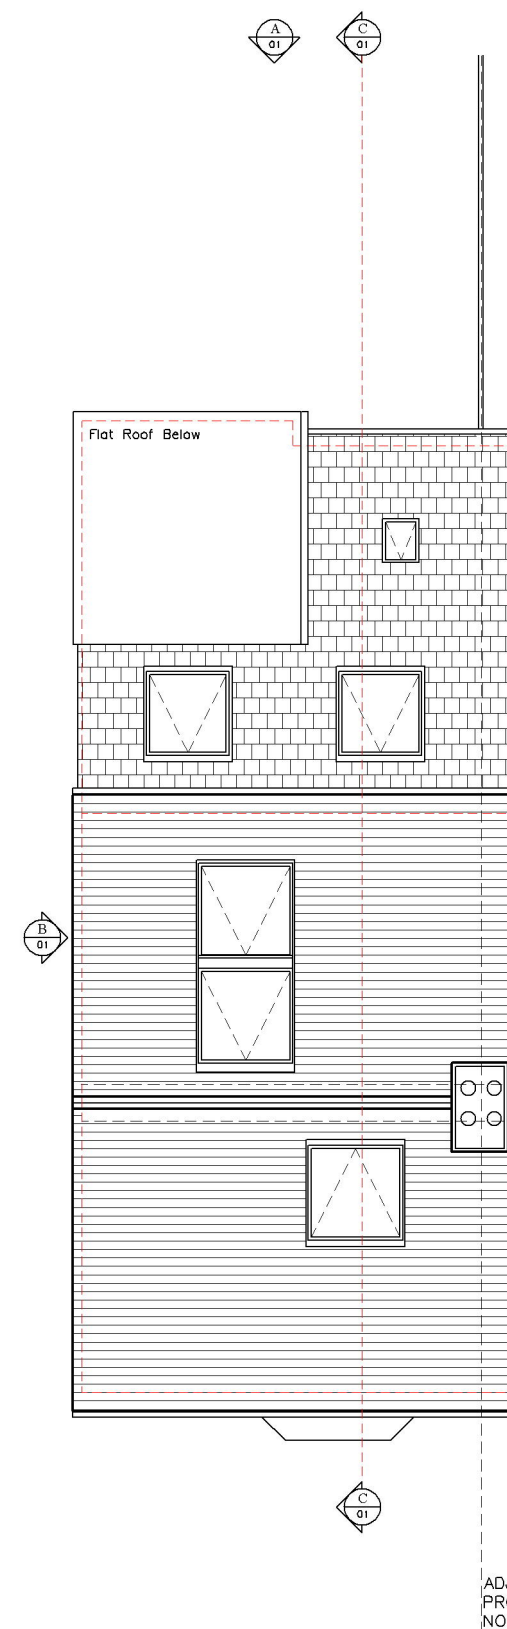

Existing Roof Plan

LAWFUL DEVELOPMENT
DRAWING

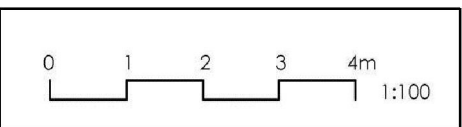

SARAH BREEZE RIBA

Client
Lindsey & Brett Hudson

Project
42 Luxford Road
Lindfield
West Sussex RH16 2LZ

Title
Existing Floor Plans & Roof Plan

Drawn by SB	Checked by LH&BH
Scale A3 @ 1:100	Date 15.09.25

Project no.	Dwg. no.	Revision	Prelim.
BA213	00	--	