



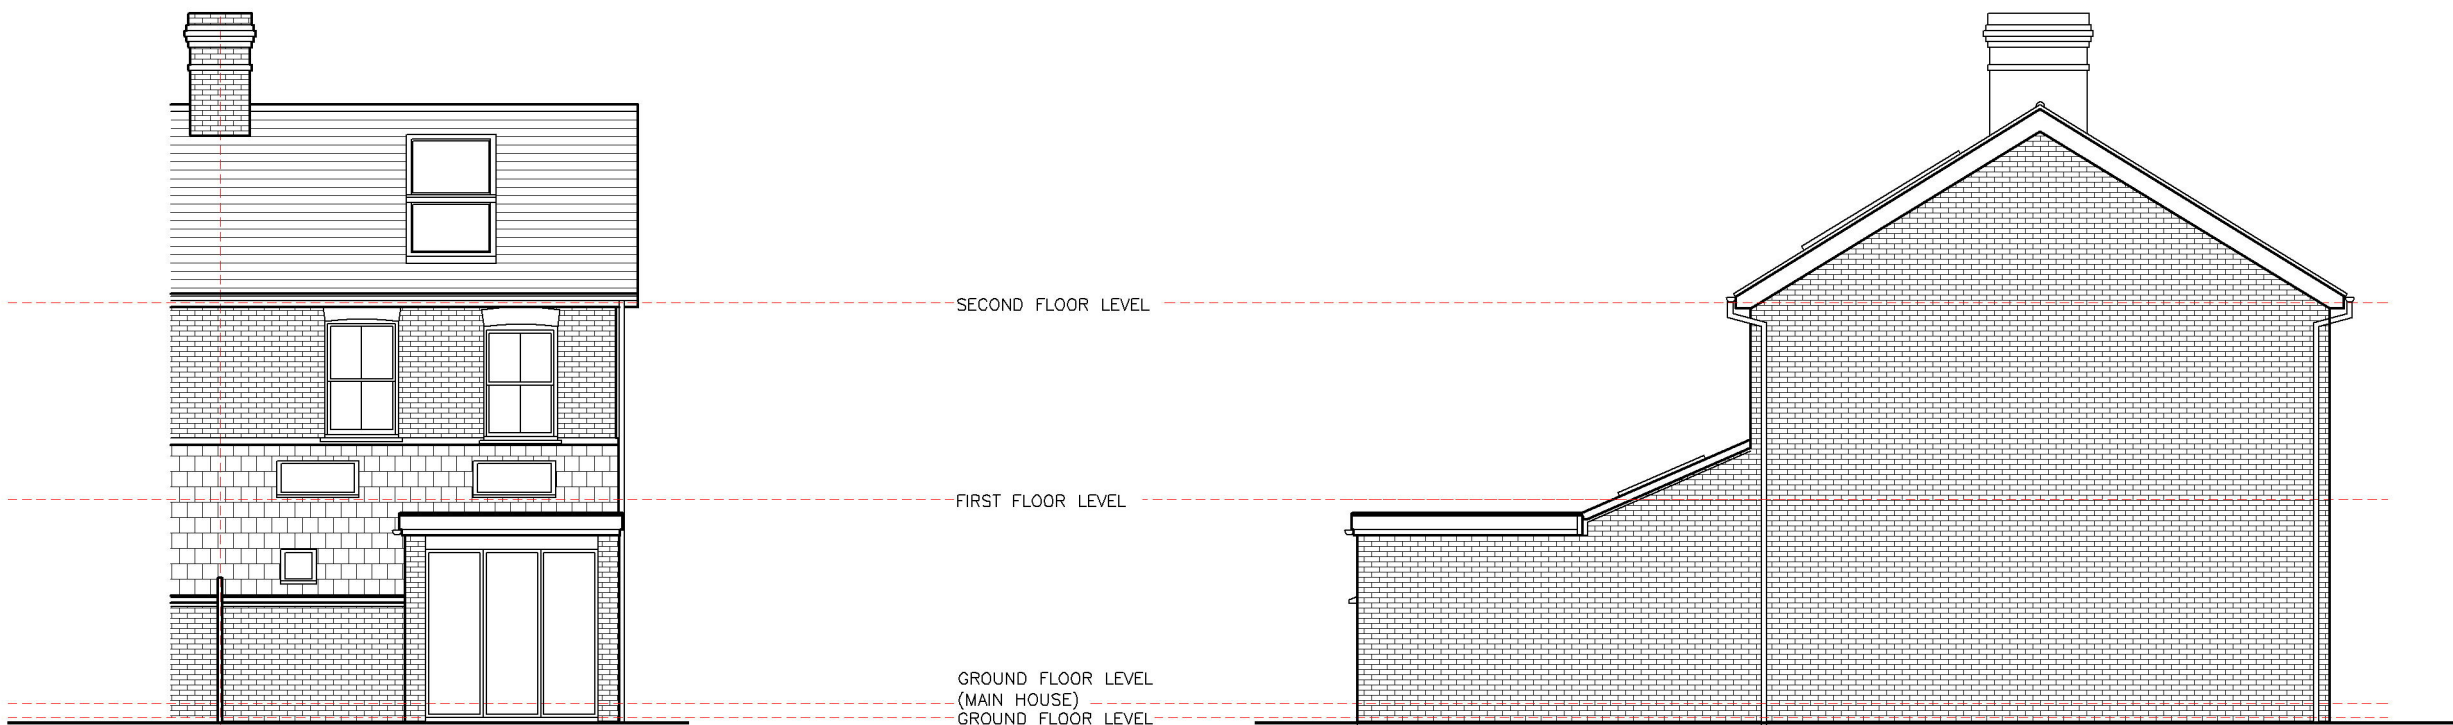


A) Existing Rear Elevation

B) Existing Side Elevation

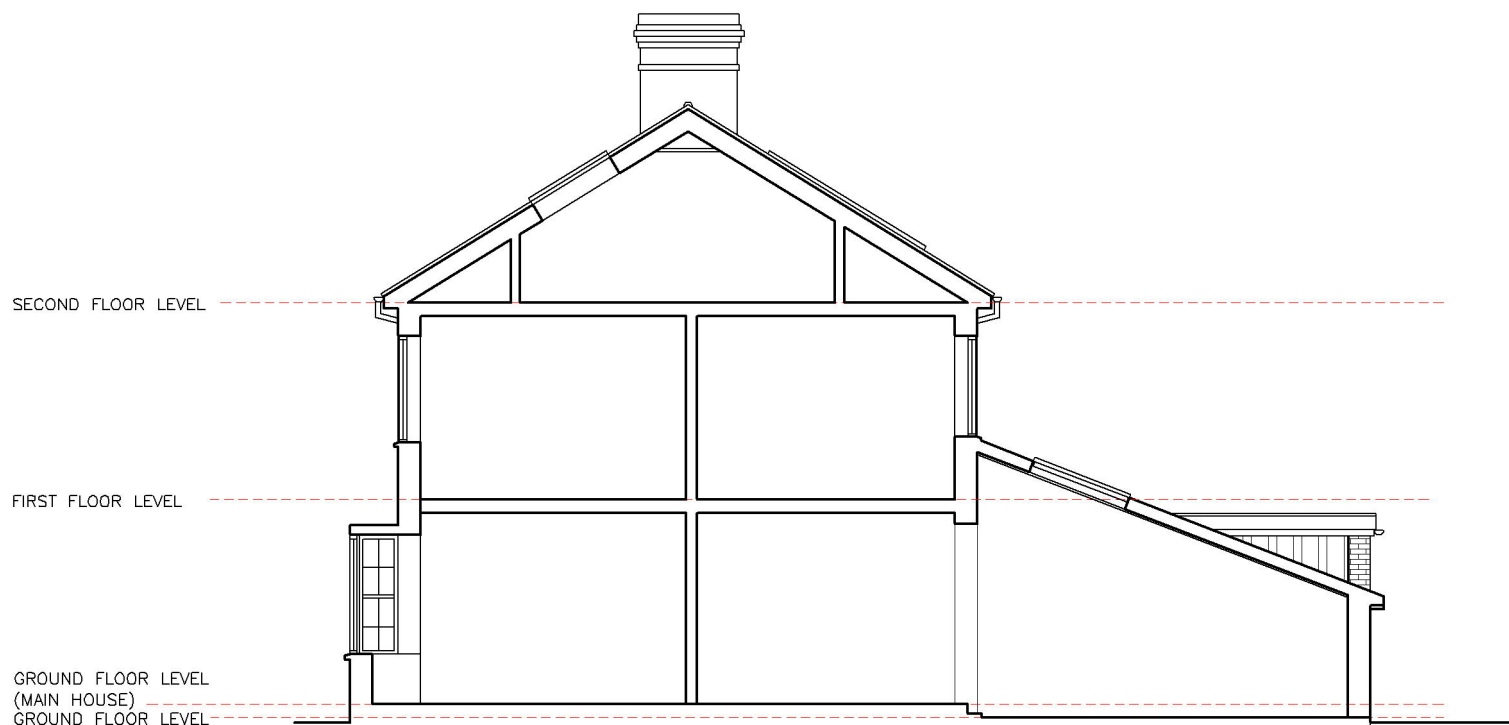

C) Existing Section CC & Side Elevation

LAWFUL DEVELOPMENT
DRAWING

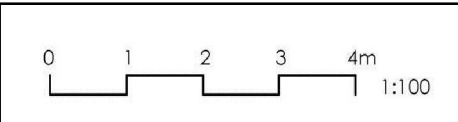

SARAH BREEZE RIBA

Client
Lindsey & Brett Hudson

Project
42 Luxford Road
Lindfield
West Sussex RH16 2LZ

Title
Existing Elevations & Section

Drawn by SB
Checked by LH&BH

Scale A3 @ 1:100
Date 15/09/25

Project no.	Dwg. no.	Revision	Prelim.
BA213	01	--	