



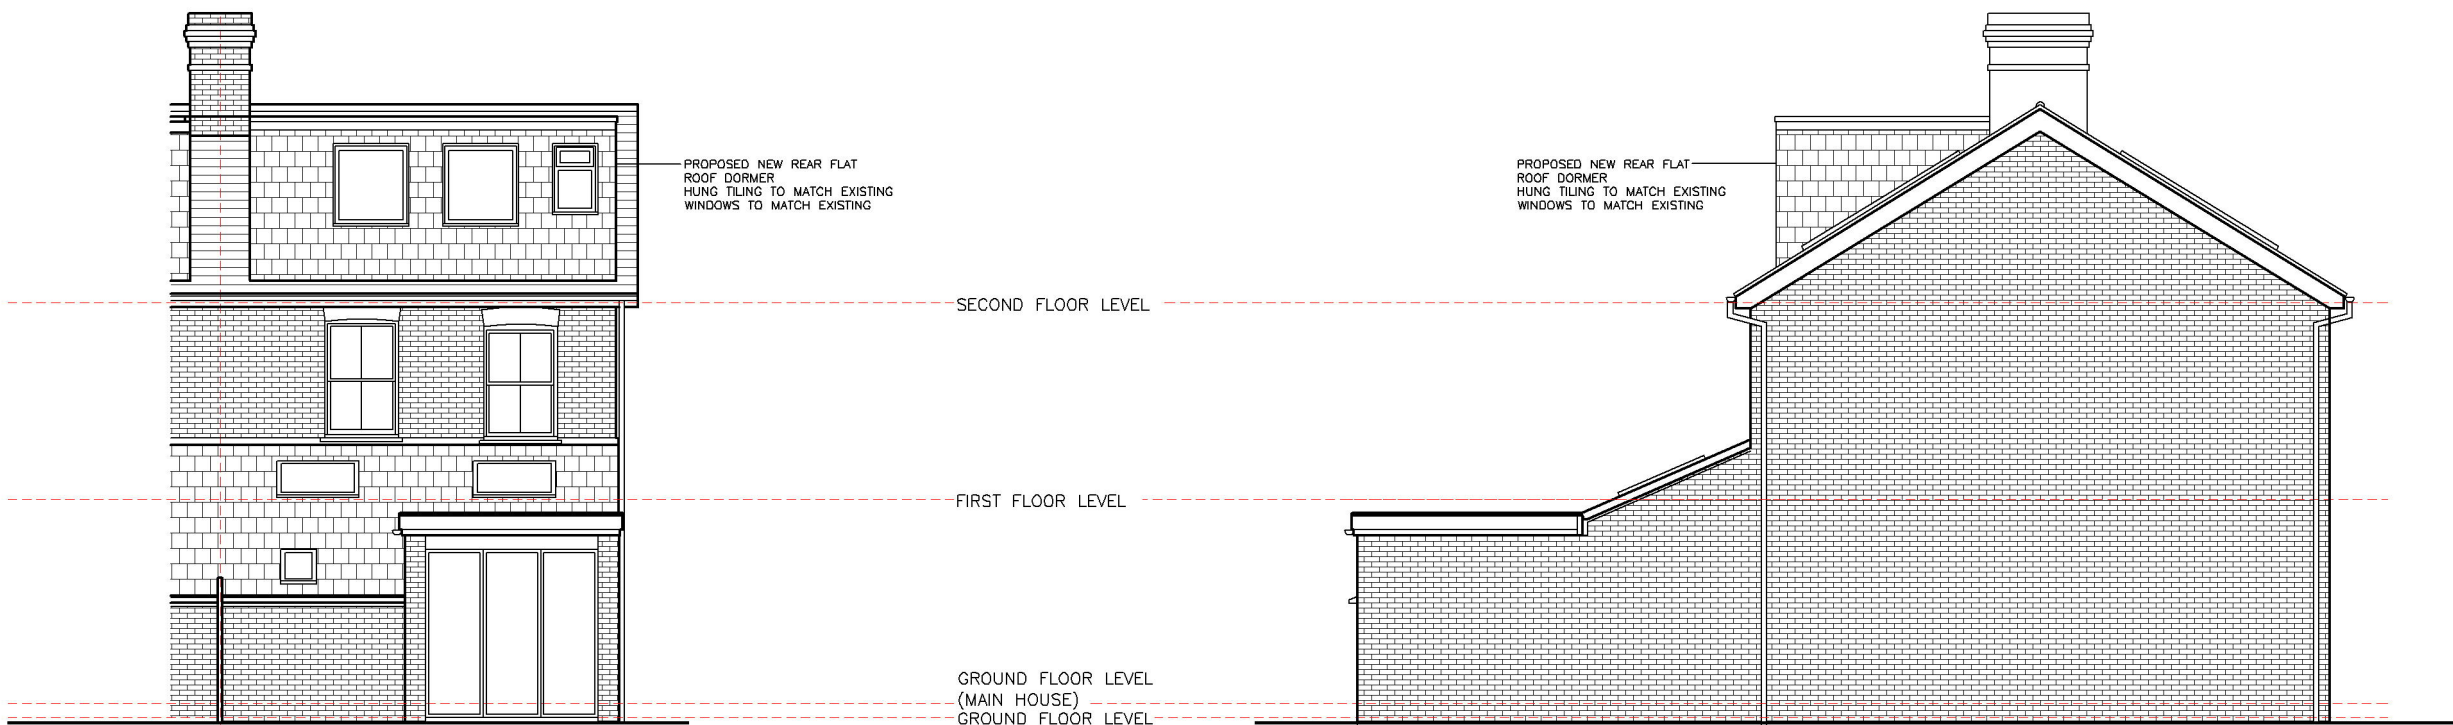


A) Proposed Rear Elevation

B) Proposed Side Elevation

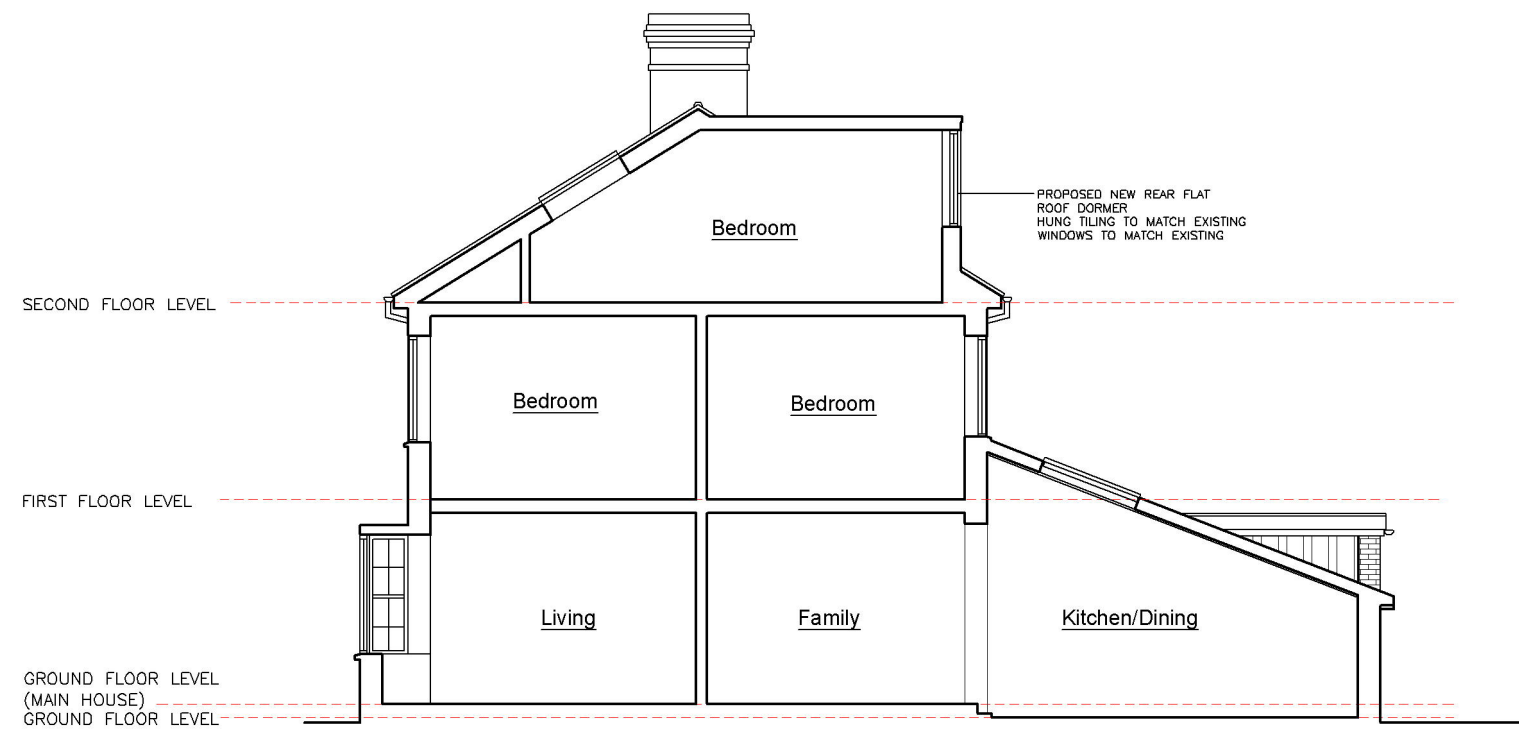

C) Proposed Section CC & Side Elevation

LAWFUL DEVELOPMENT
DRAWING

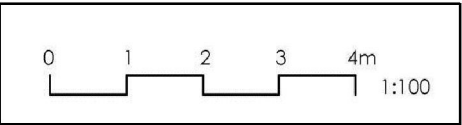

SARAH BREEZE RIBA

Client
Lindsey & Brett Hudson

Project
42 Luxford Road
Lindfield
West Sussex RH16 2LZ

Title
Proposed Elevations & Section

Drawn by SB
Checked by LH&BH

Scale A3 @ 1:100
Date 24/09/25

Project no. Dwg. no. Revision Prelim.

BA213 11 --