







Site Plan - As Proposed

Scale 1:500

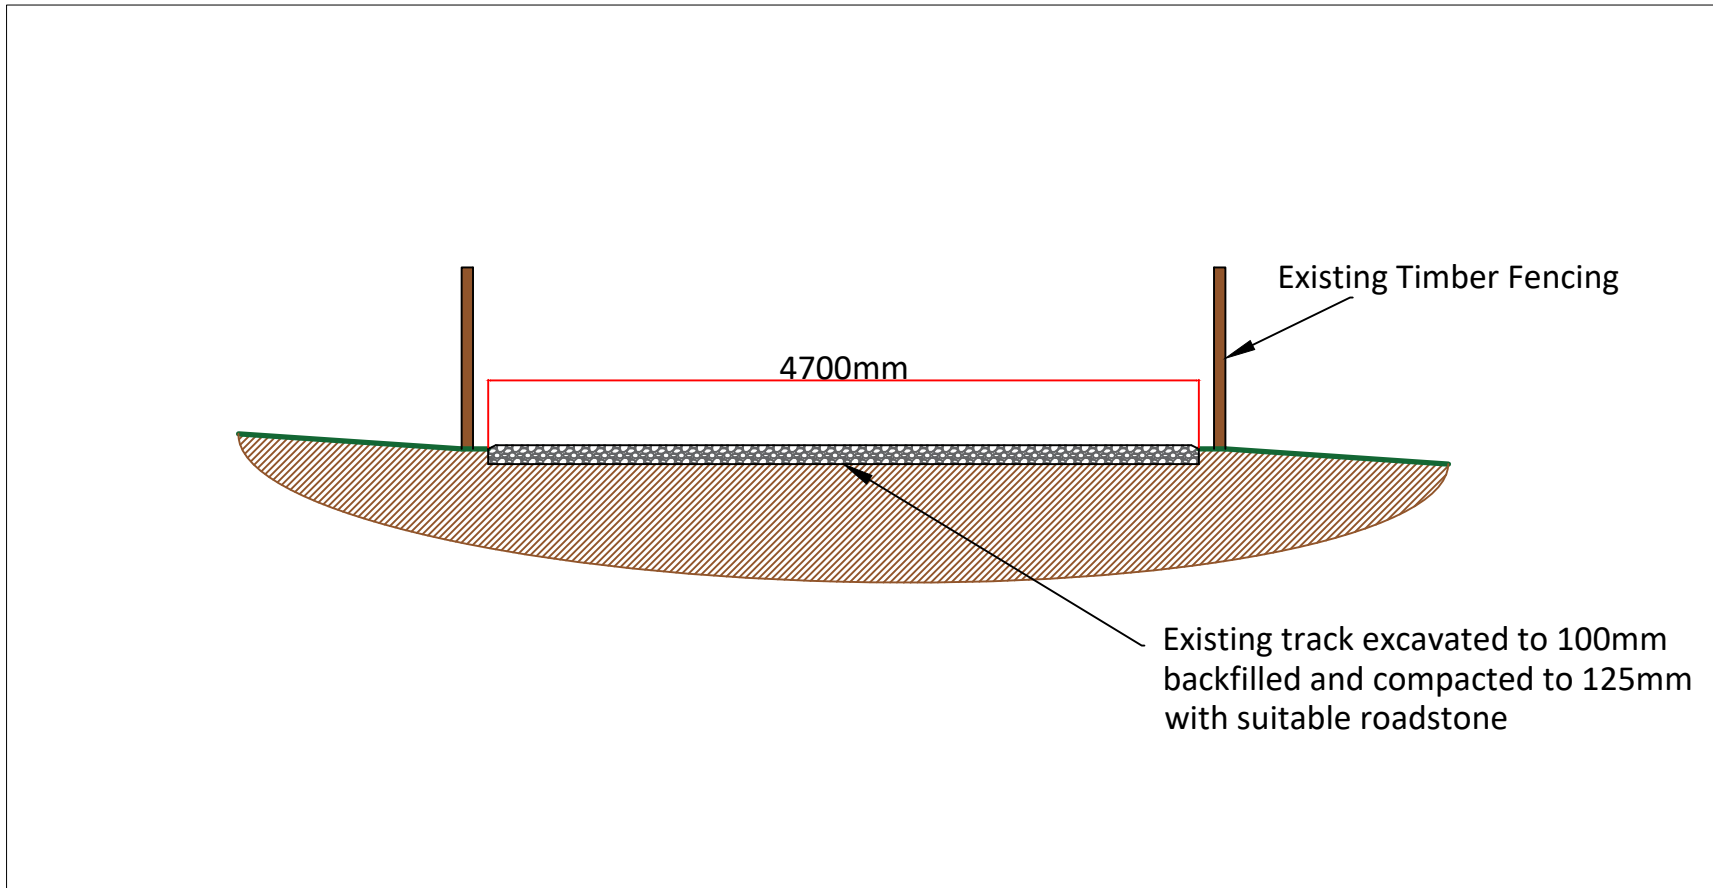

Section Through Upgraded Track

Scale 1:50

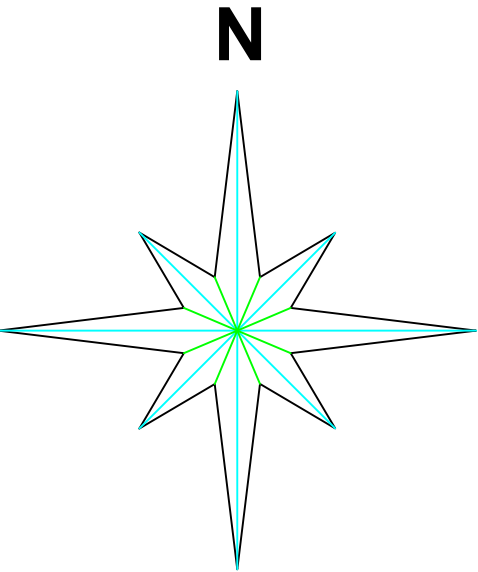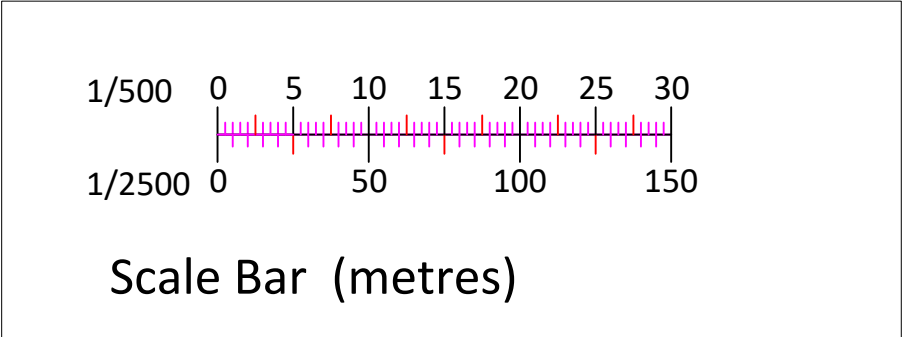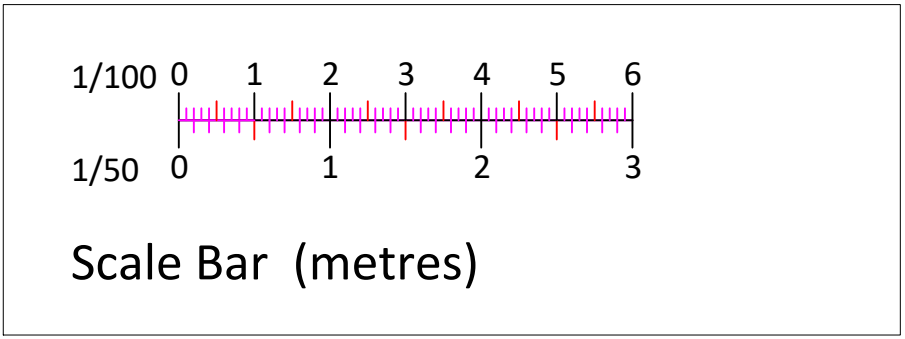

Legend

Project:	Proposed Sandschool, turnout area and track at Greenacres Farm, Wineham Lane, Bolney, West Sussex RH17 5SD		
Drawing Title:	Site Plan and Track Detail		
Scale:	As shown @ A1	Date:	26.09.2025
Drawing No:	309.25.03	Rev:	-
Drawn By:	WJS		
Client:	Jen Booth		

Drawing for Planning Purposes Only