




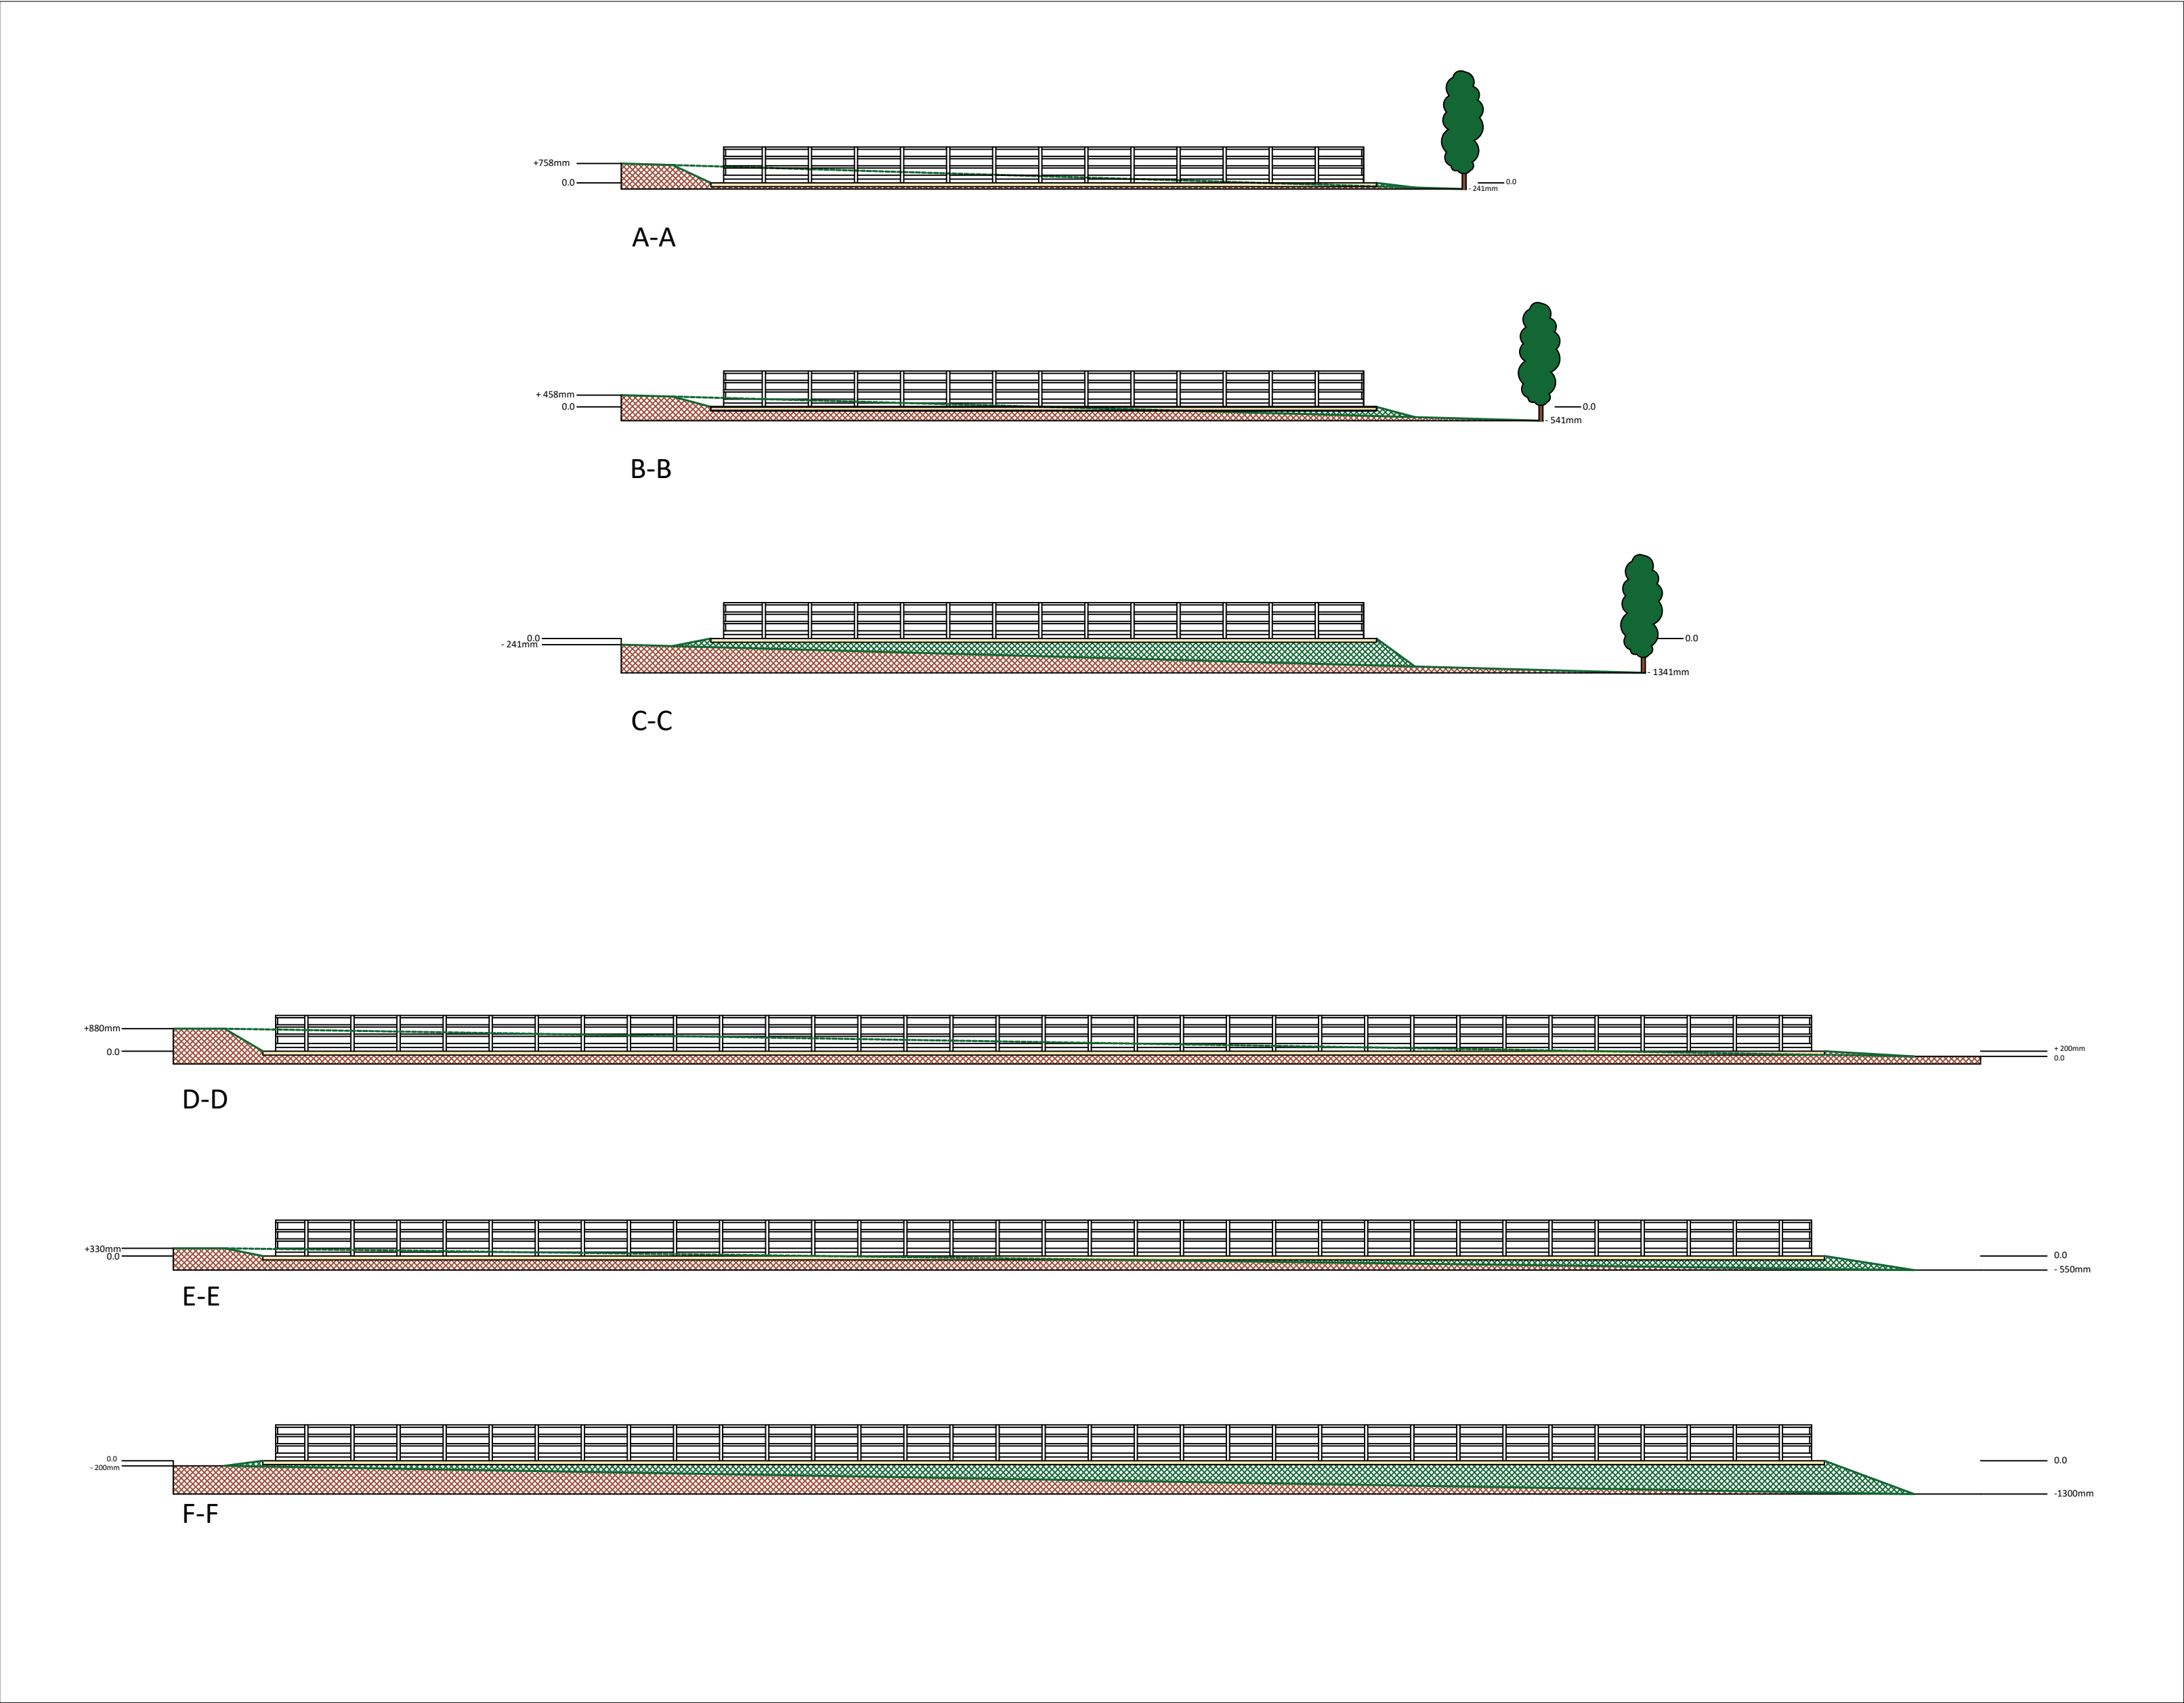


Sandschool - Sections
Scale 1:200

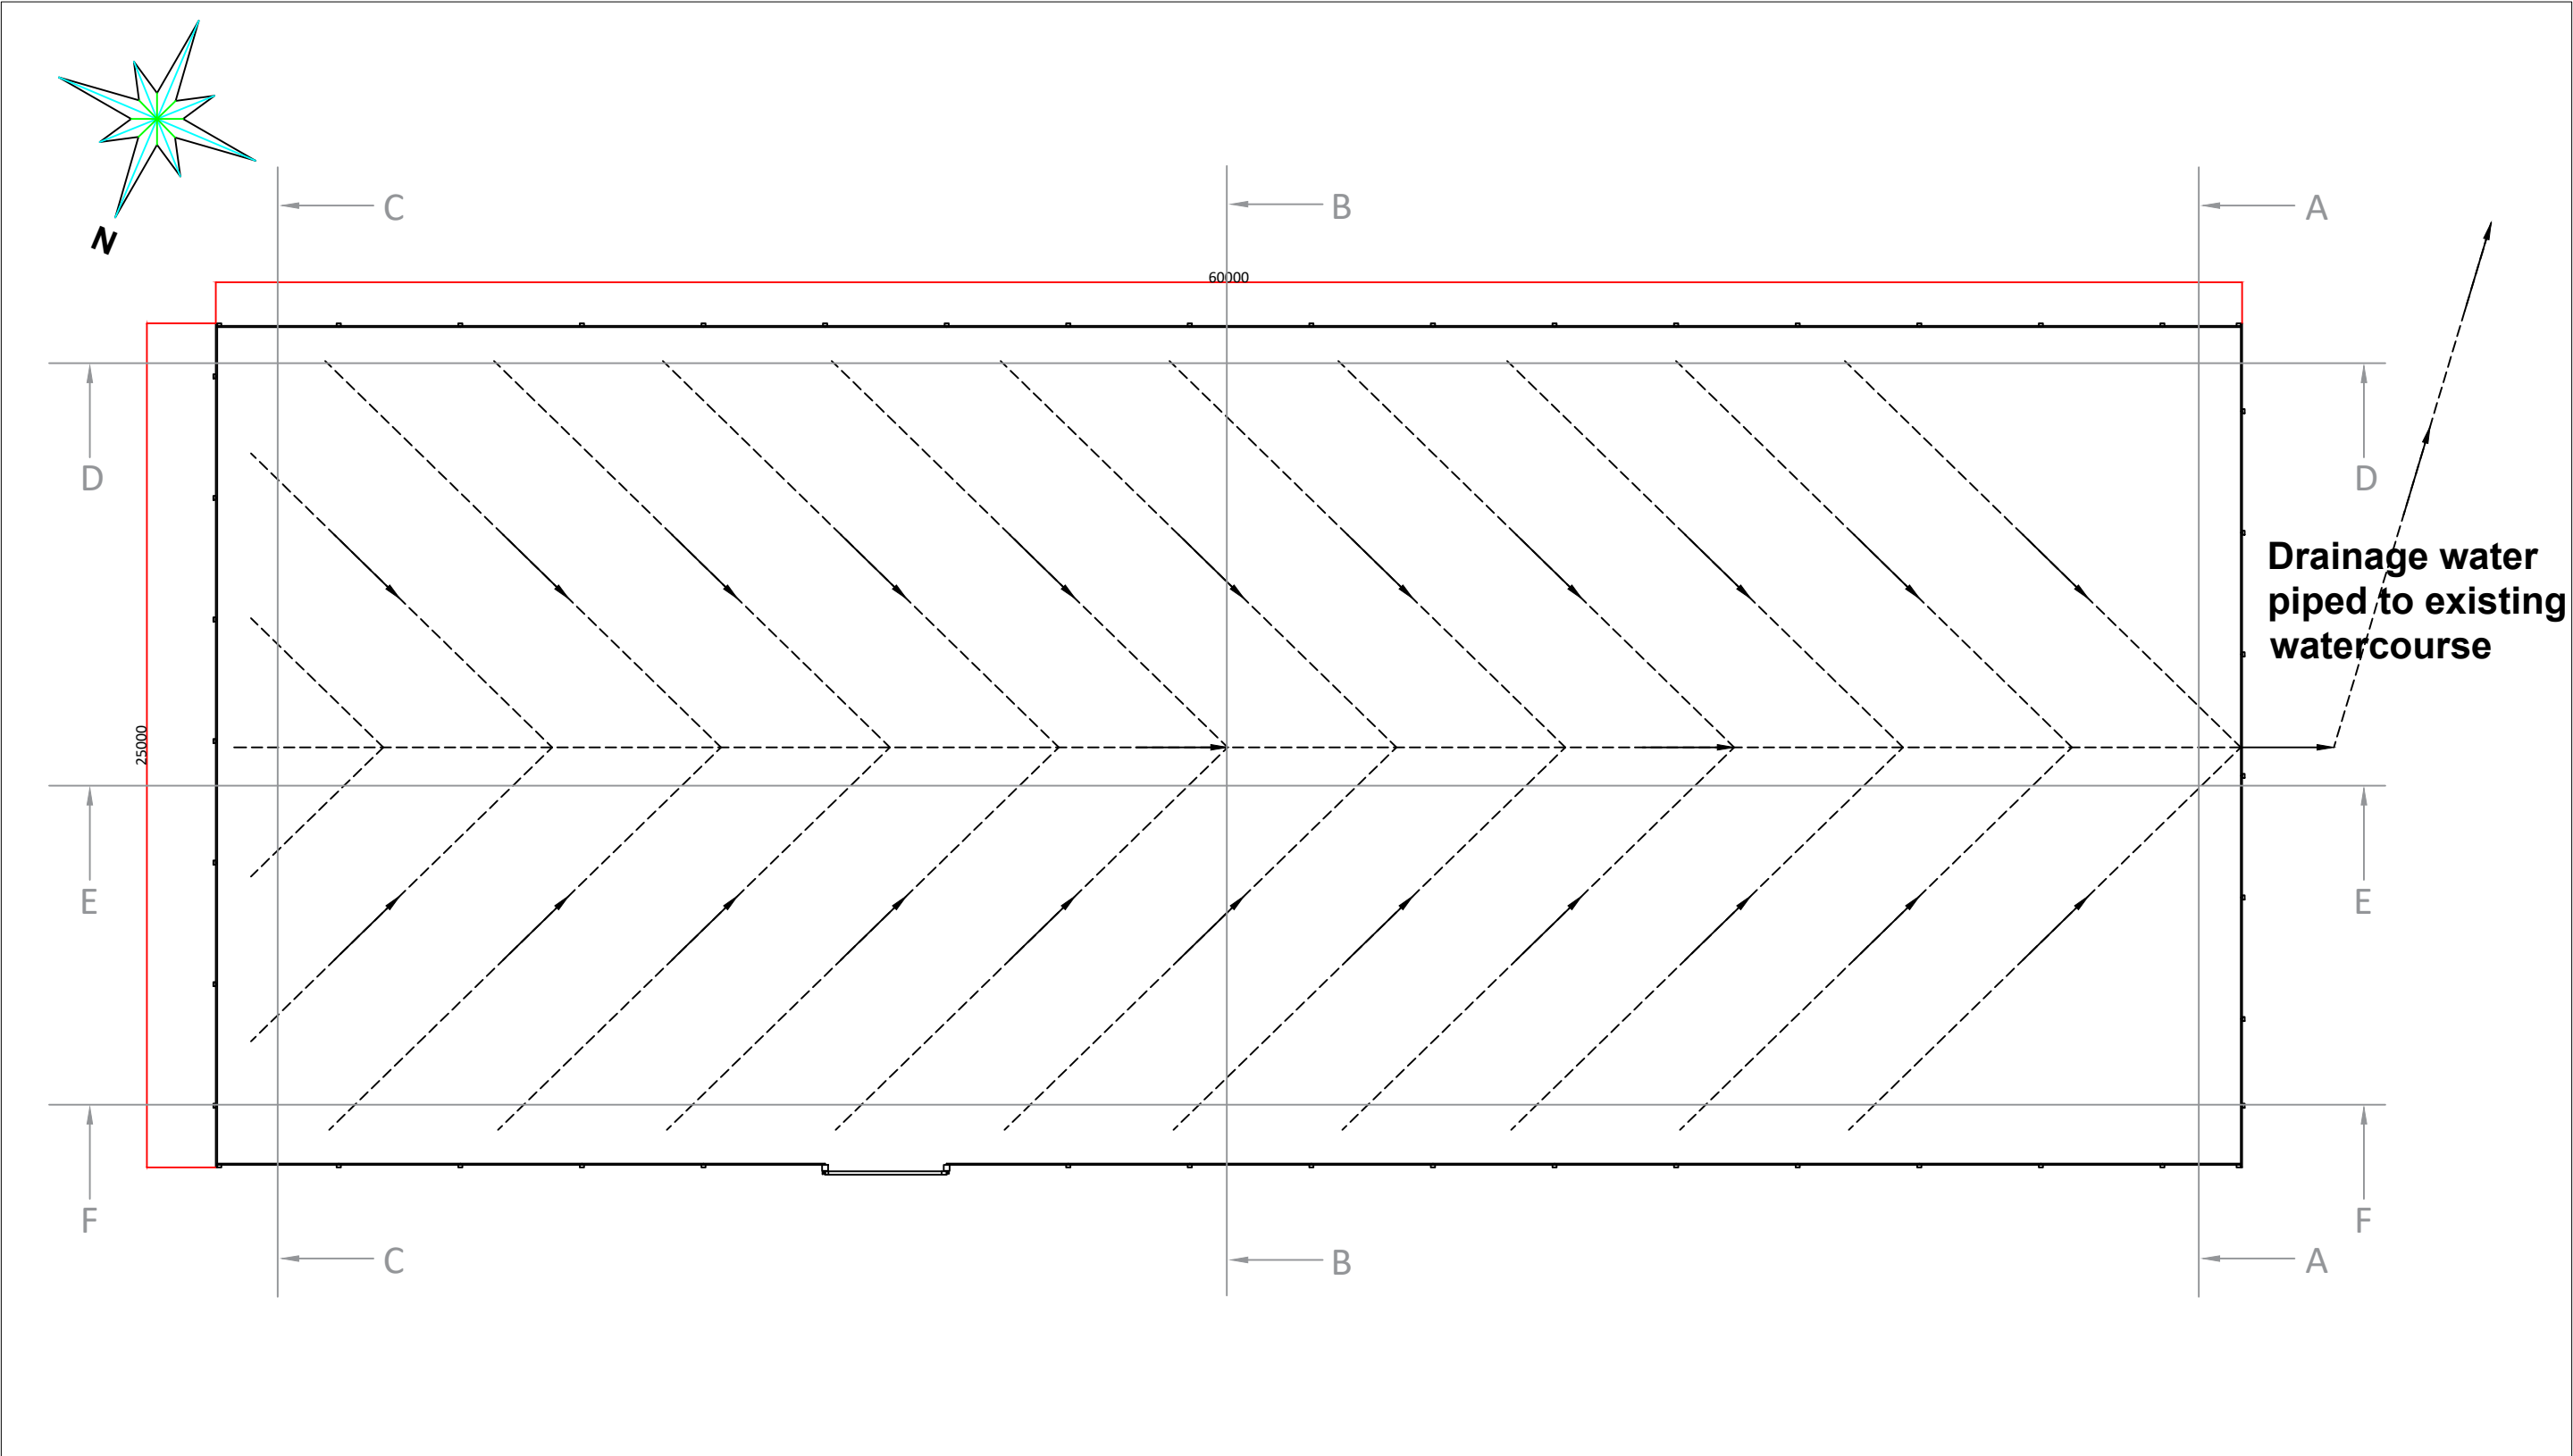


Sandschool - Floor Plan with Drainage Layout
Scale 1:200

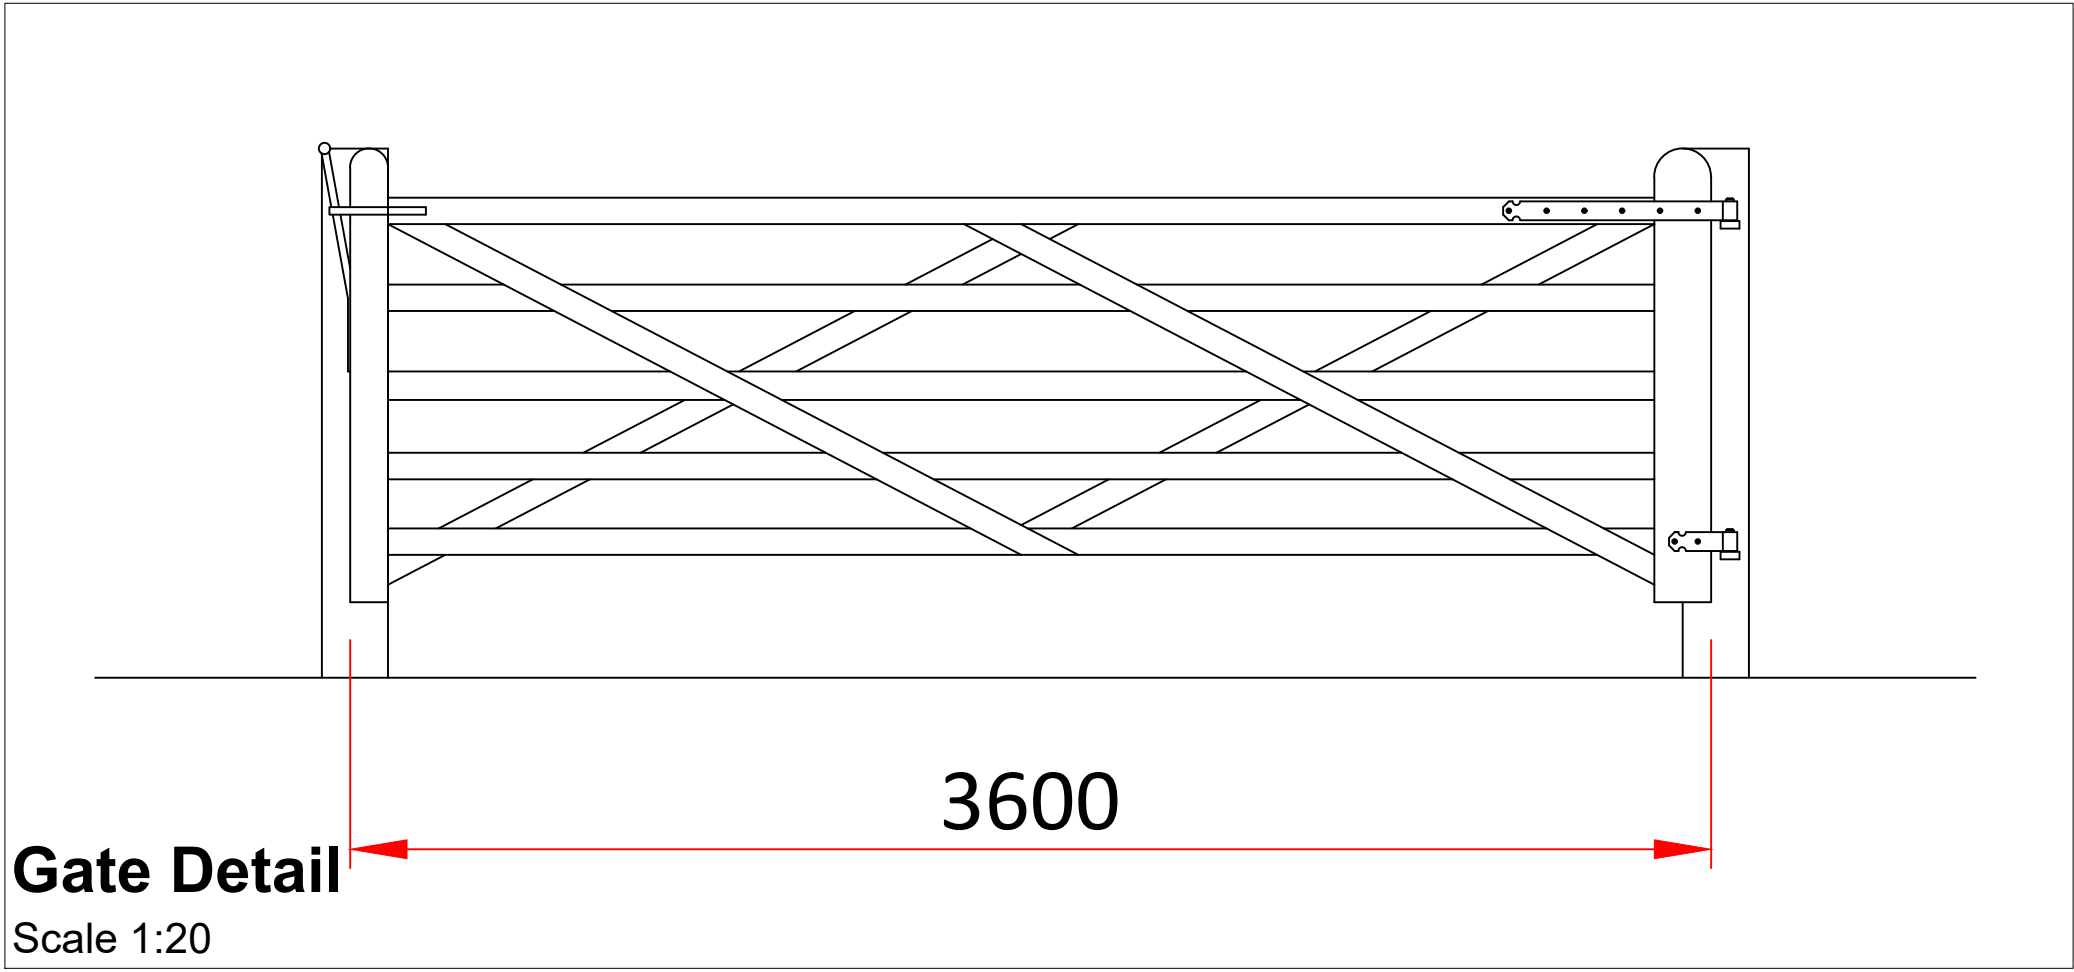

Gate Detail
Scale 1:20

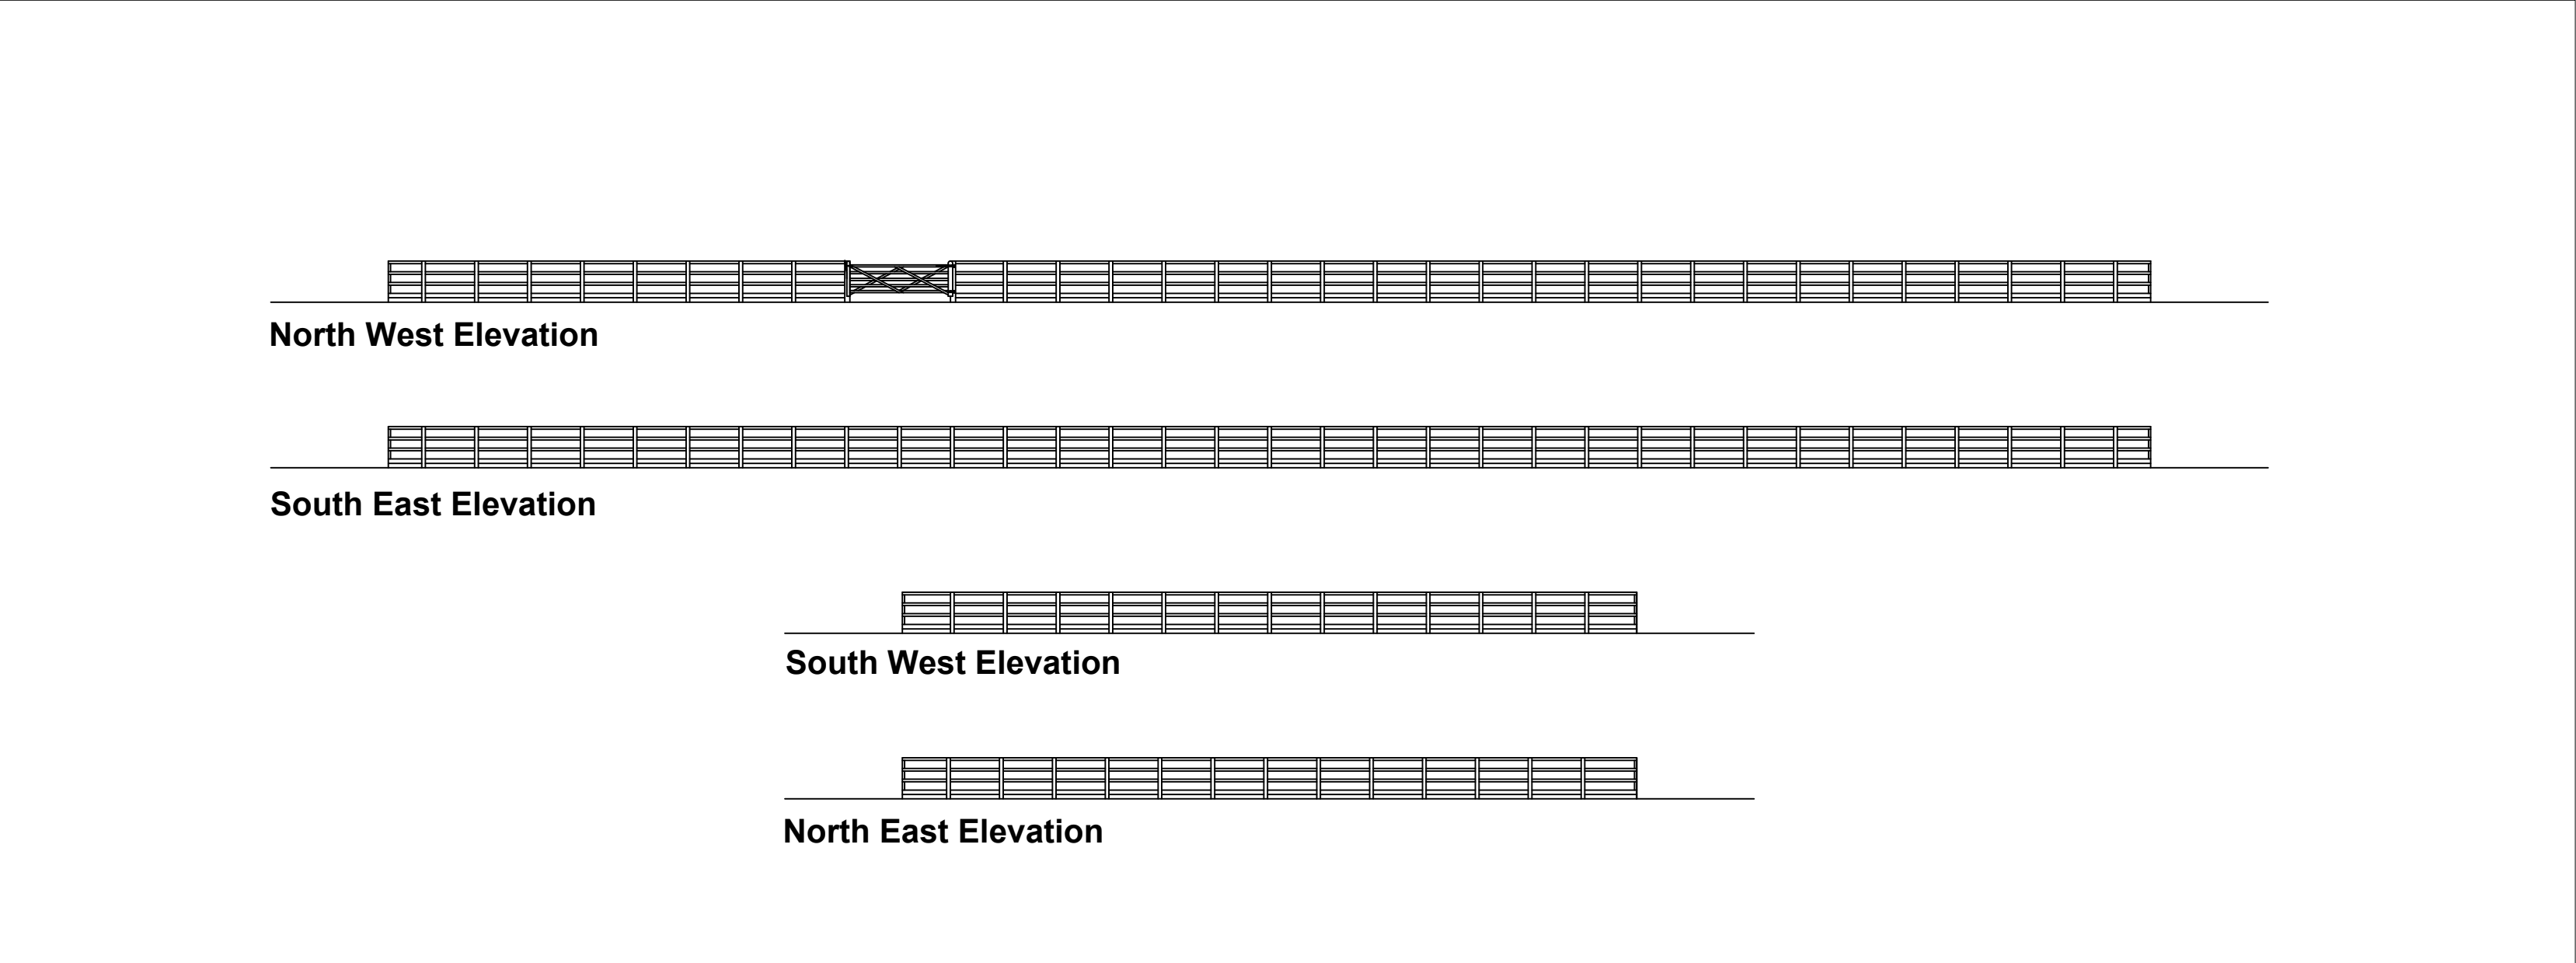

Sandschool - Elevations
Scale 1:200

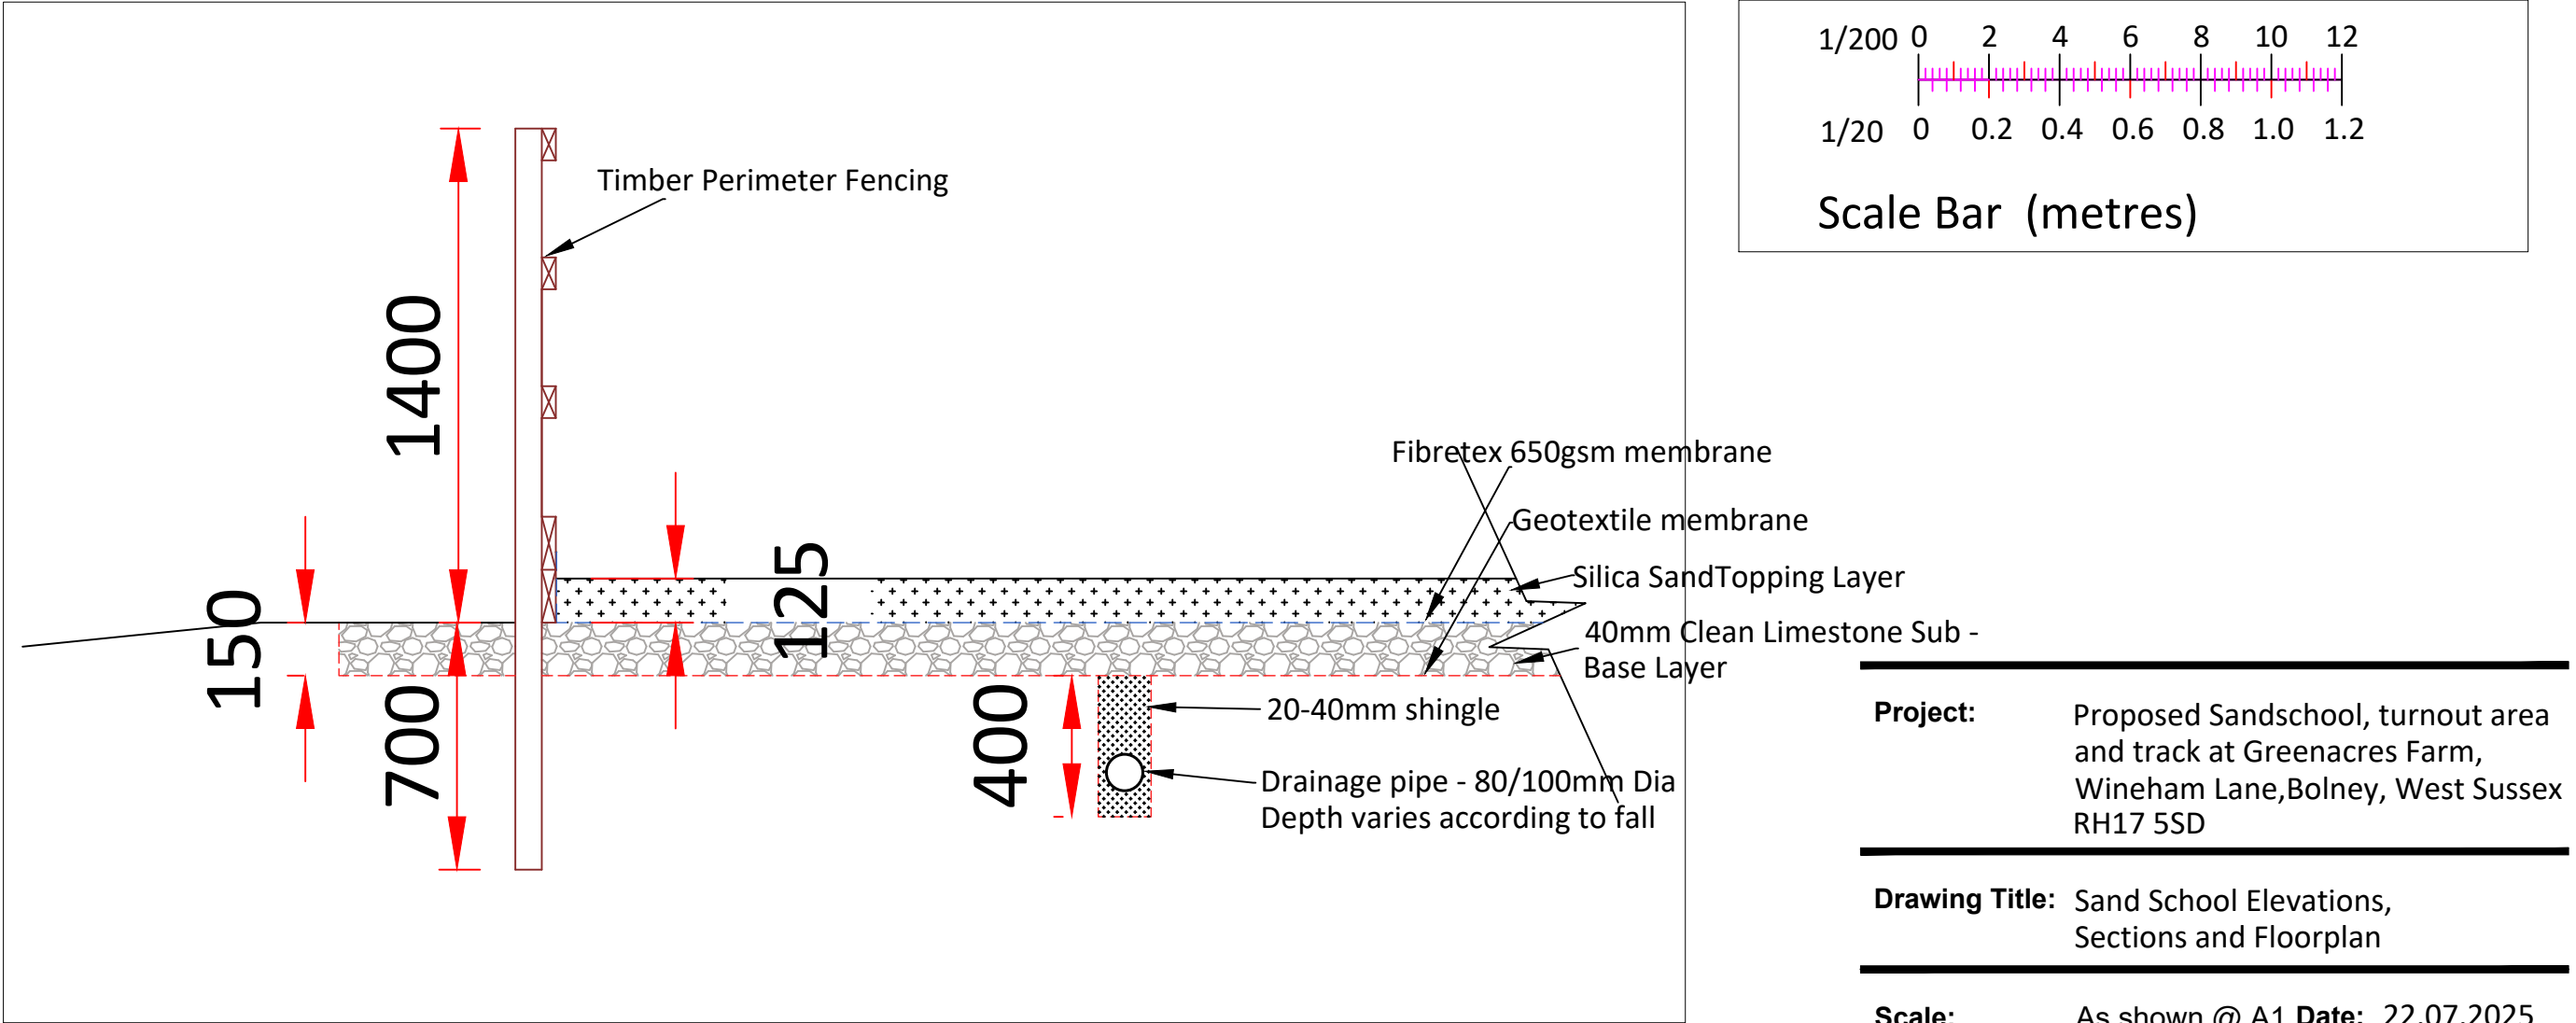

Section Through Turn Out Area
Scale 1:20

Drawing for Planning Purposes Only

Project: Proposed Sandschool, turnout area and track at Greenacres Farm, Wineham Lane, Bolney, West Sussex RH17 5SD	
Drawing Title: Sand School Elevations, Sections and Floorplan	
Scale: As shown @ A1	Date: 22.07.2025
Drawing No: 309.25.01	Rev: -
Drawn By: WJS	
Client: Jen Booth	