





Front Elevation

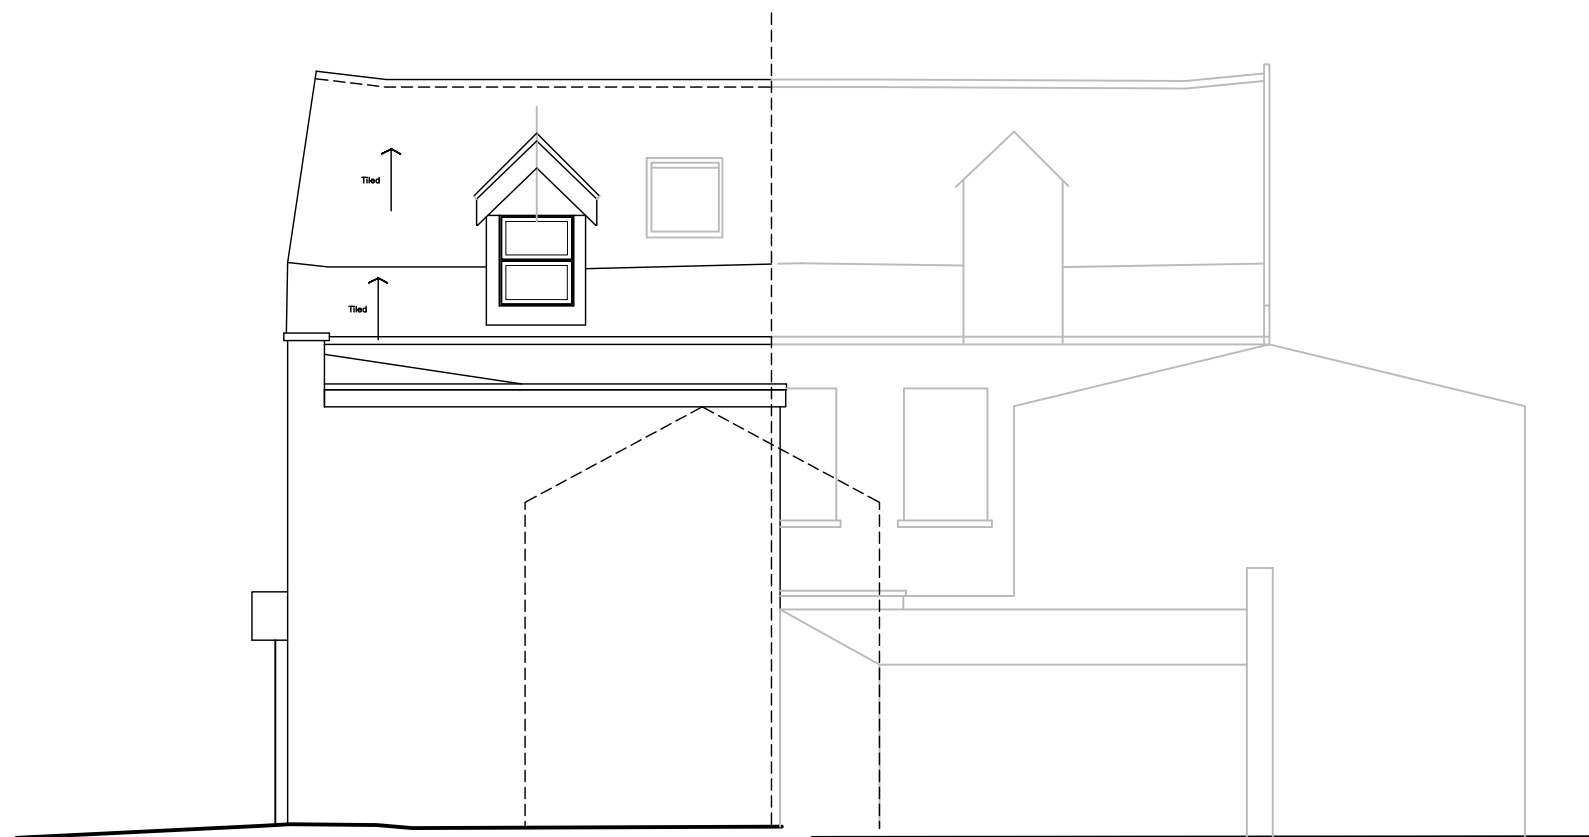

Rear Elevation

REVISION	DATE
----------	------

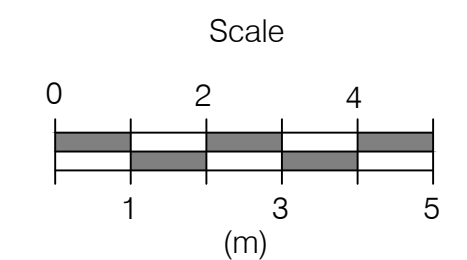

TEL 07793955245 @HILLS_ARCHITECTURAL_DESIGN

HILLS
ARCHITECTURAL
DESIGN

PROJECT TITLE

24 ROYAL GEORGE ROAD,
BURGESS HILL
RH15 9SE

	DRAWING TITLE
--	---------------

EXISTING FRONT AND REAR ELEVATIONS

DATE

NOVEMBER 2024

DRAWN BY

AS

SCALE
1:100 @ A3

DRAWING No.
RGR-003

Revision