


- Materials
- ① White Render
 - ② Timber windows
 - ③ Timber facia
 - ④ Stone coping
 - ⑤ Tiled roof
 - ⑥ Automatic opening vent




Front Elevation

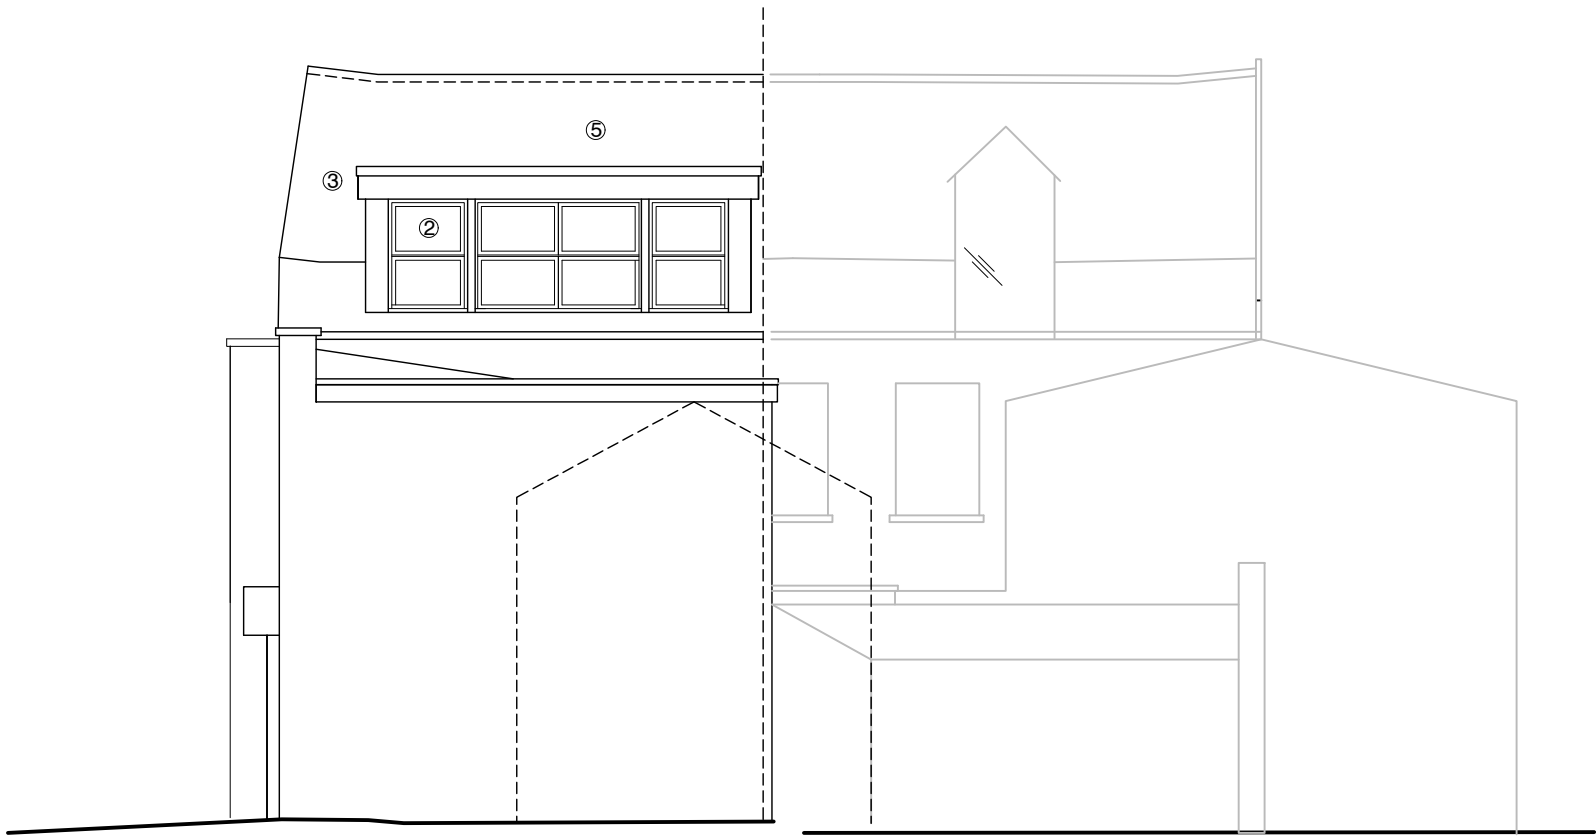

Rear Elevation

Scale

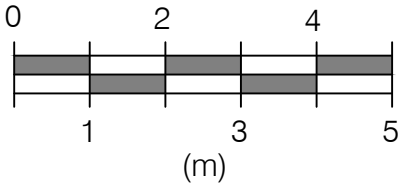

TEL 07793955245 @HILLS_ARCHITECTURAL_DESIGN



PROJECT TITLE		
24 ROYAL GEORGE ROAD, BURGESS HILL RH15 9SE		
DRAWING TITLE		
PROPOSED FRONT AND REAR ELEVATIONS		
DATE		
NOVEMBER 2024		
DRAWN BY		
AS		
SCALE	DRAWING No.	Revision
1:100 @ A3	RGR-006	