

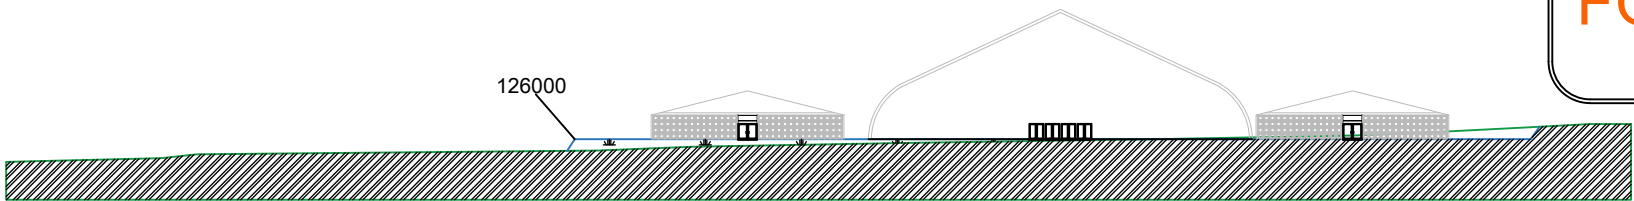



FOR PLANNING

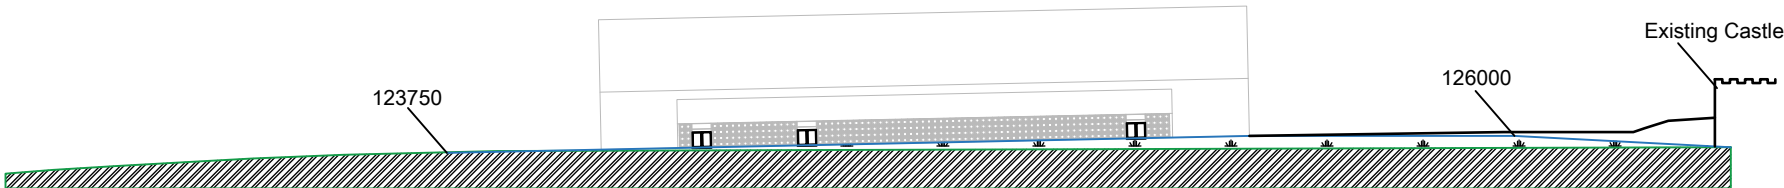


East Elevation

 


South Elevation

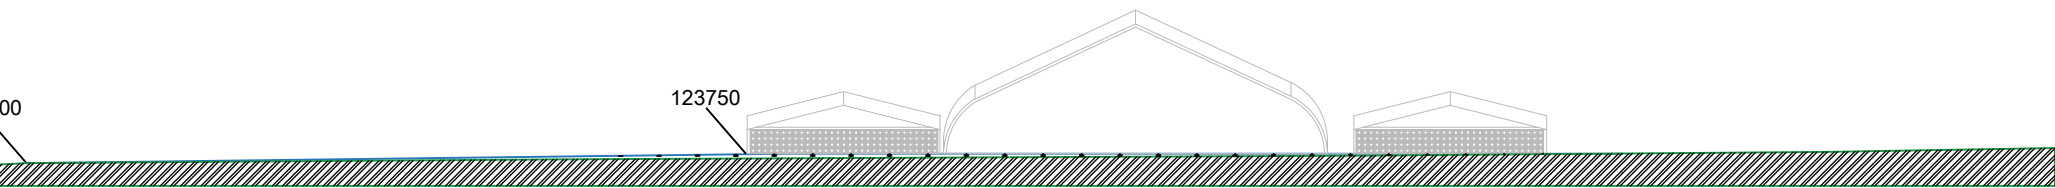

West Elevation

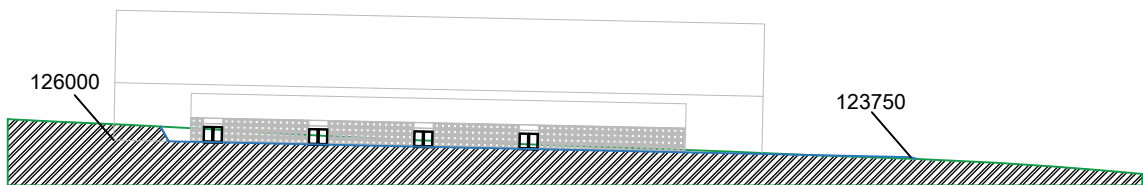

North Elevation

 

PROJECT TITLE:
Proposal on Juhring & Hobbs
d, Saint Hill Manor Saint
Road, East Grinstead

DRAWING TITLE:
Event field Elevations

CLIENT:
COSRECI

DRAWN: FH	CHECKED: JA	DATE: 11/02/2025	SCALE: 1:1000 @A3
PROJECT NO: 1093	DRAWING NO: 015	REV: A	SHEET NO: 1/1