



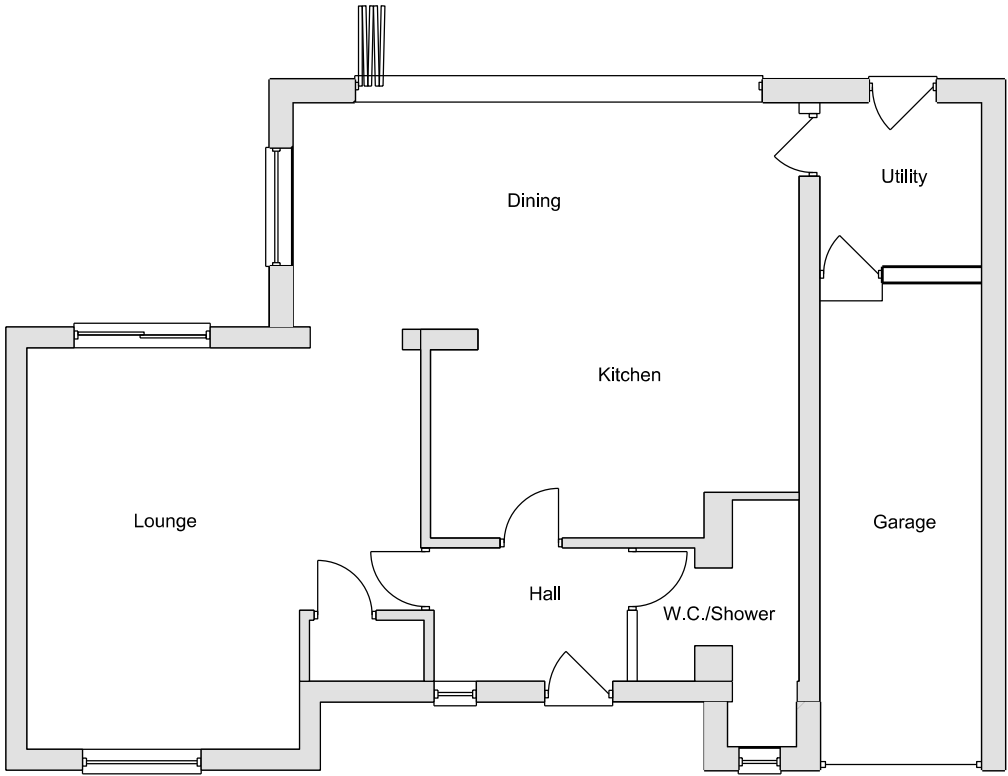

Proposed Ground Floor Plan
Scale 1:100

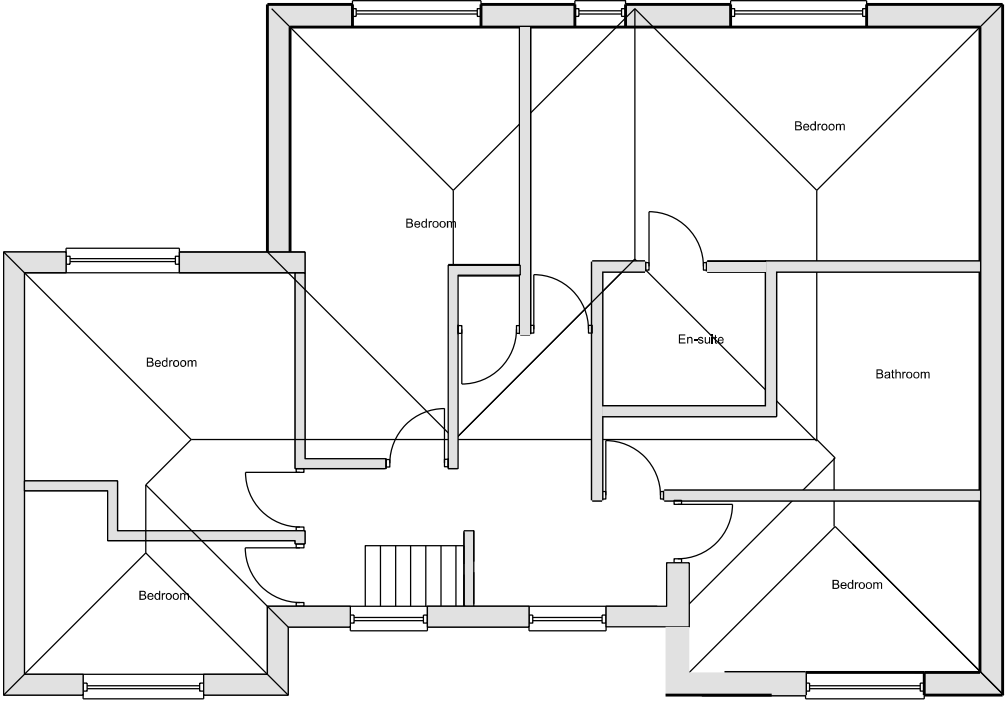

Proposed First Floor Plan
Scale 1:100



Client Mr & Mrs Wayman	Title Proposed 2 Storey Rear Extension and Porch to Front Elevation Existing Plans	Drawn By	Date 01/05/26
		Drawing Number JBD/RH19/4DG/051	Rev A