





Existing Front Elevation
Scale 1:100

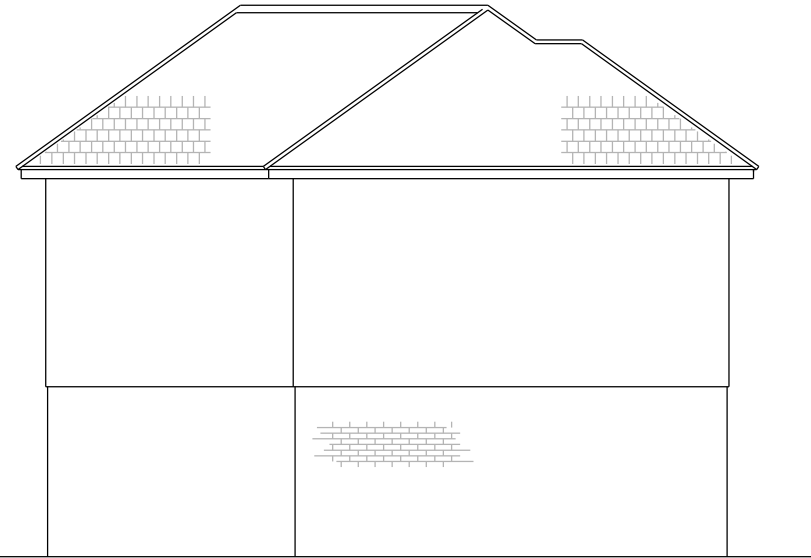

Existing Side Elevation
Scale 1:100



Existing Rear Elevation
Scale 1:100

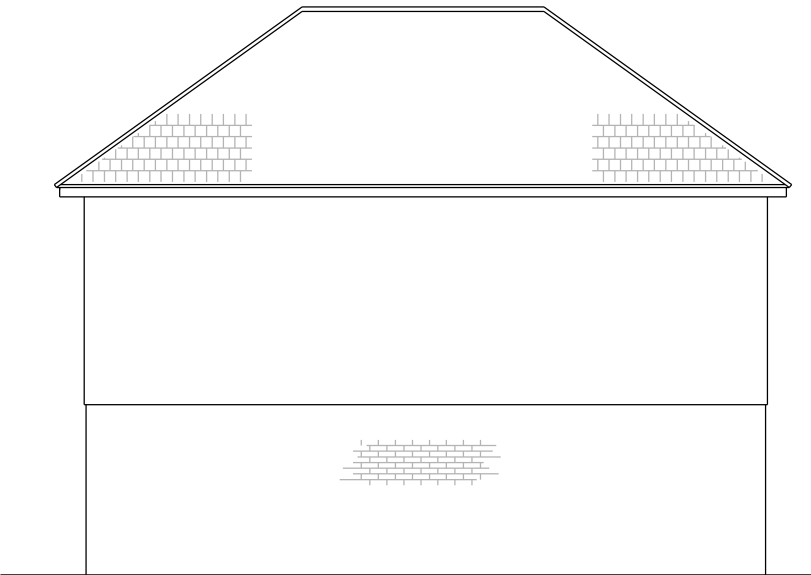

Existing Side Elevation
Scale 1:100

	Client Mr & Mrs Wayman	Title Proposed 2 Storey Rear Extension and Porch to Front Elevation Existing Elevations	Drawn By	Date 01/05/26
	Title 9 Nightingale Close, East Grinstead, West Sussex, RH19 4DG		Drawing Number JBD/RH19/4DG/052	Rev A