



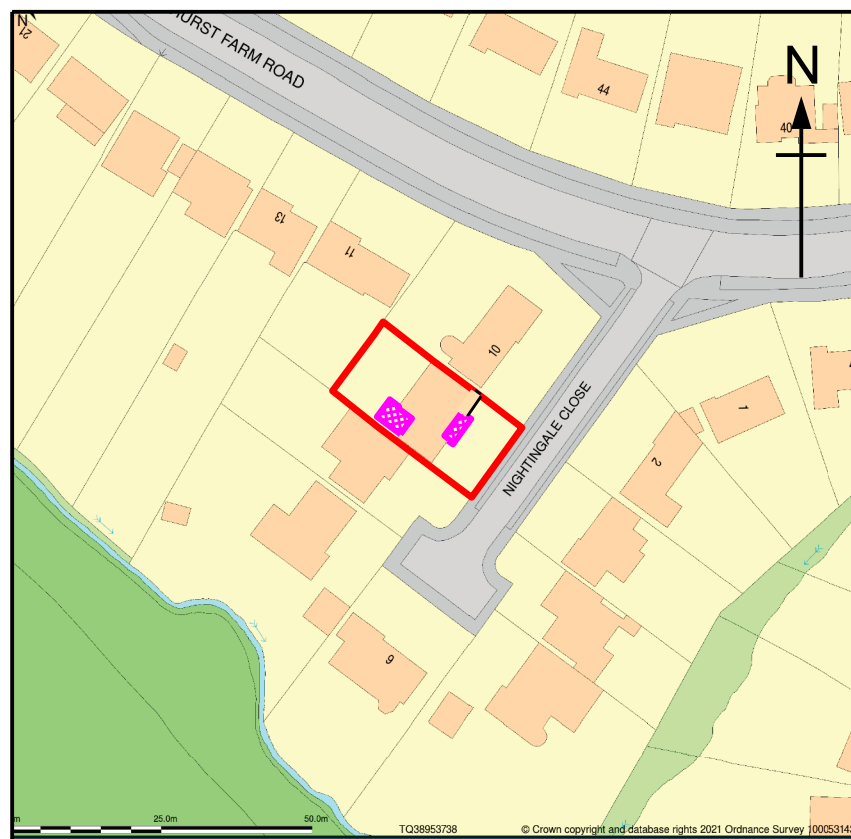

Existing Location Plan

SCALE 1:1250

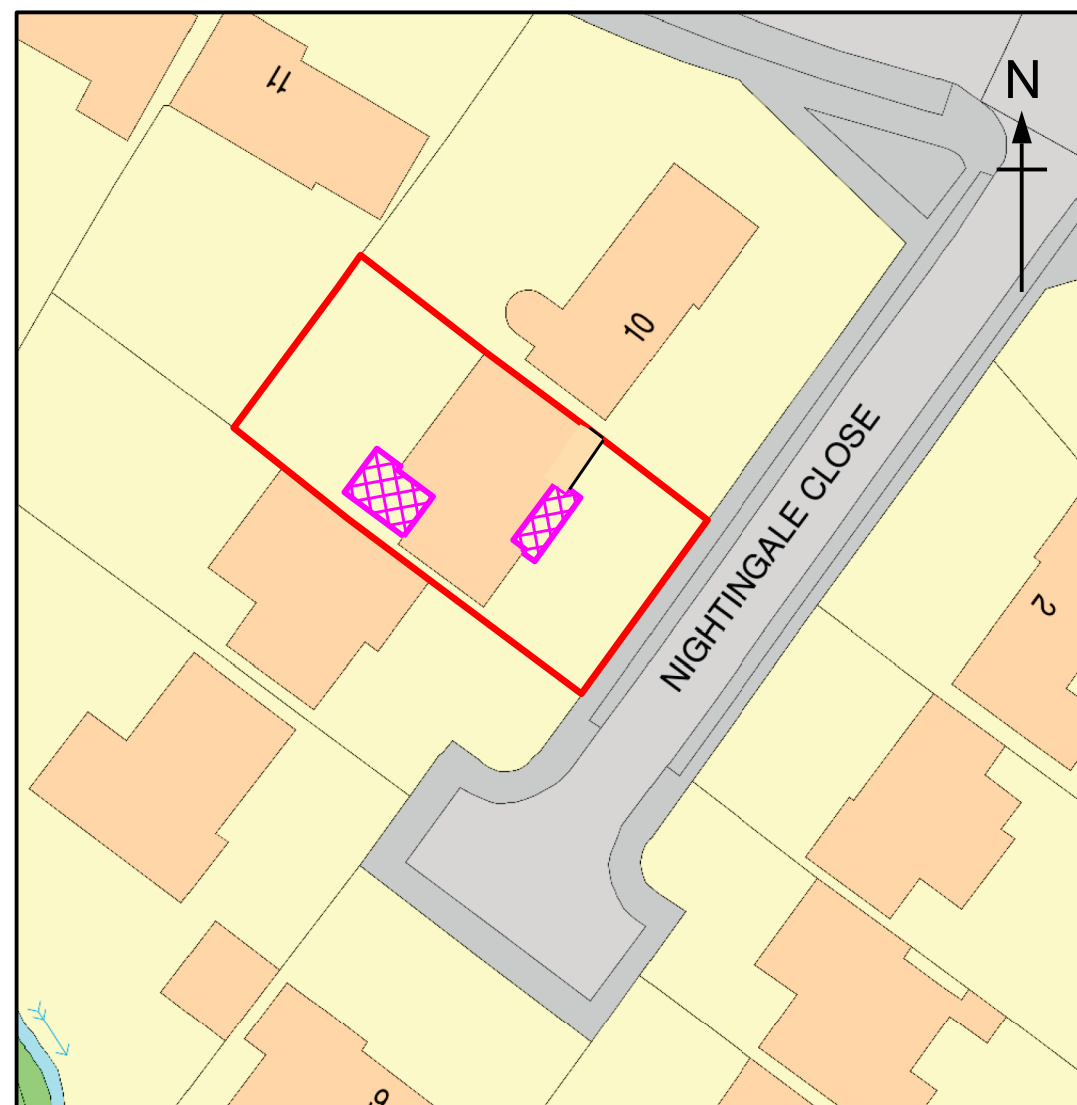

Existing Block Plan

SCALE 1:500

	Client	Mr & Mrs Wayman	Title	Proposed 2 Storey Rear Extension and Porch to Front Elevation	Drawn By	Date
	Title	9 Nightingale Close, East Grinstead, West Sussex, RH19 4DG		Location and Block Plans	Drawing Number	Rev
					JBD/RH19/4DG/050	A