





Proposed Front Elevation
Scale 1:100

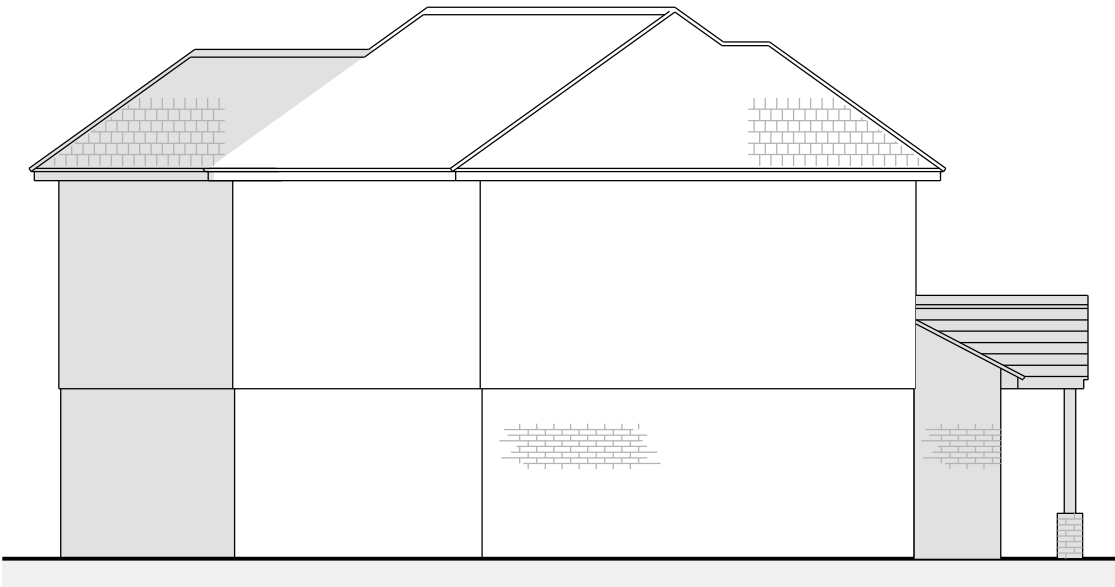

Proposed Side Elevation
Scale 1:100



Proposed Rear Elevation
Scale 1:100

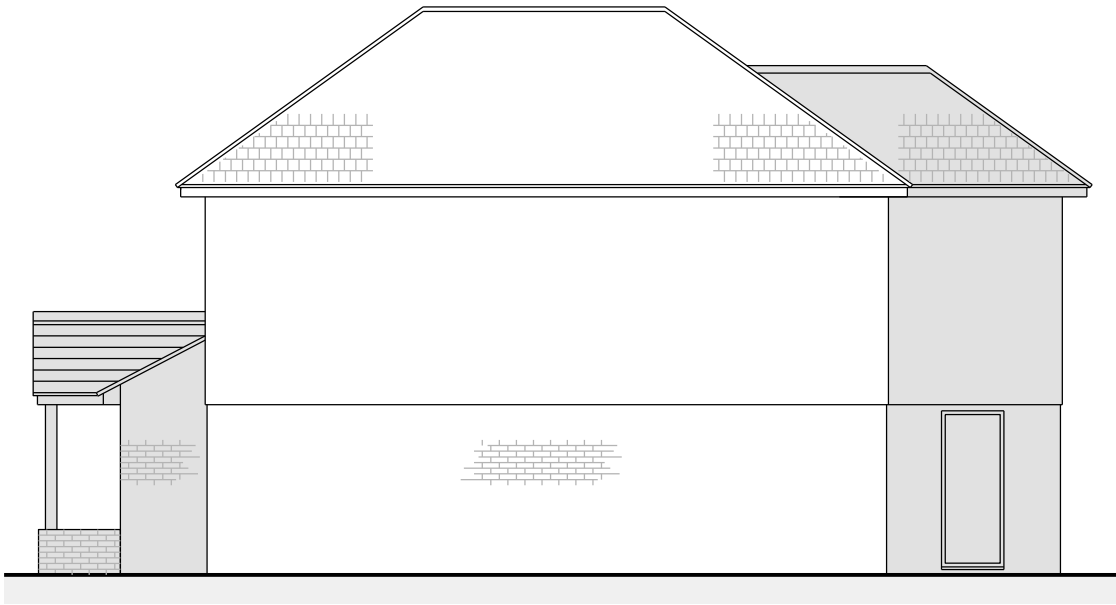

Proposed Side Elevation
Scale 1:100



Client Mr & Mrs Wayman	Title Proposed 2 Storey Rear Extension and porch to Front Elevation Proposed Elevations	Drawn By	Date 01/05/26
Title 9 Nightingale Close, East Grinstead, West Sussex, RH19 4DG		Drawing Number JBD/RH19/4DG/054	Rev A