




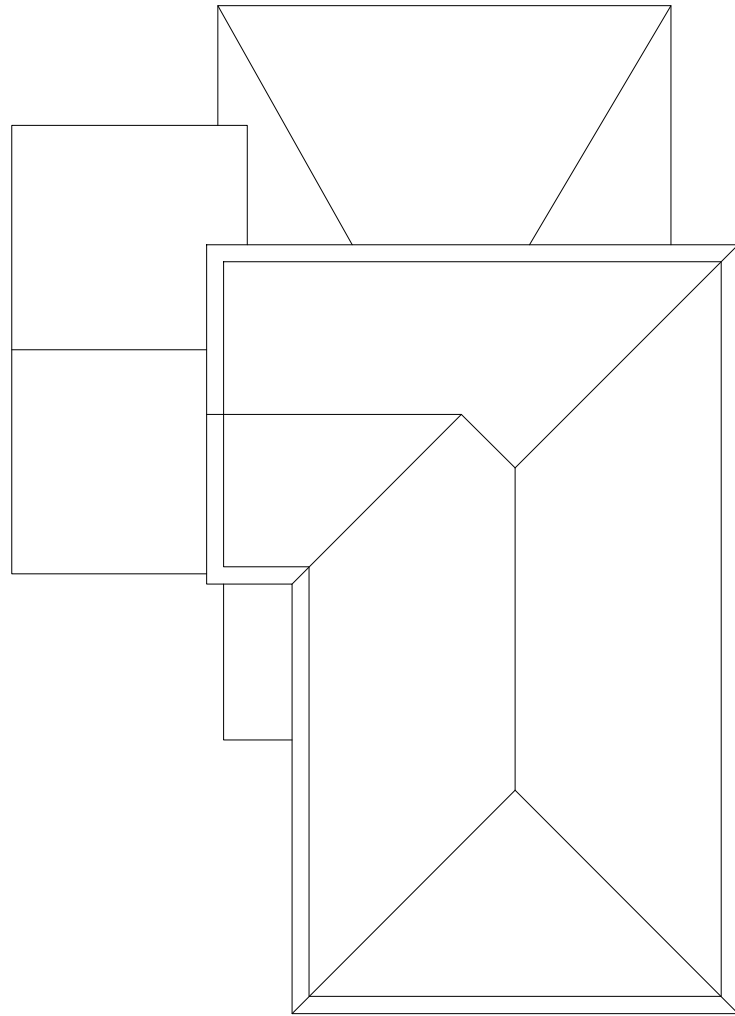


roof plan

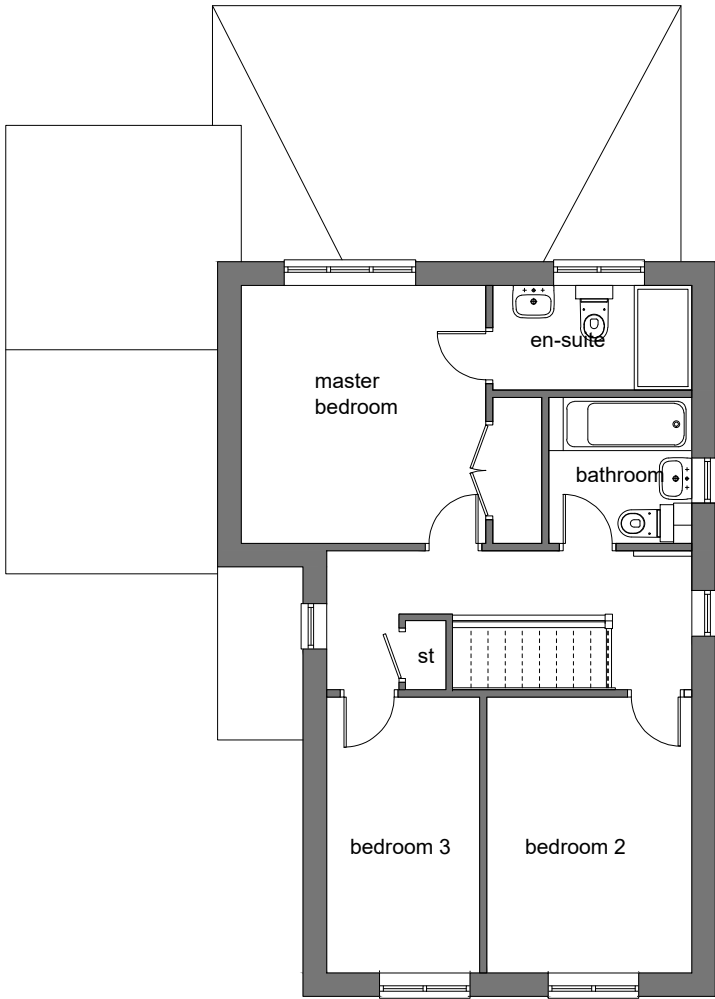

first floor plan

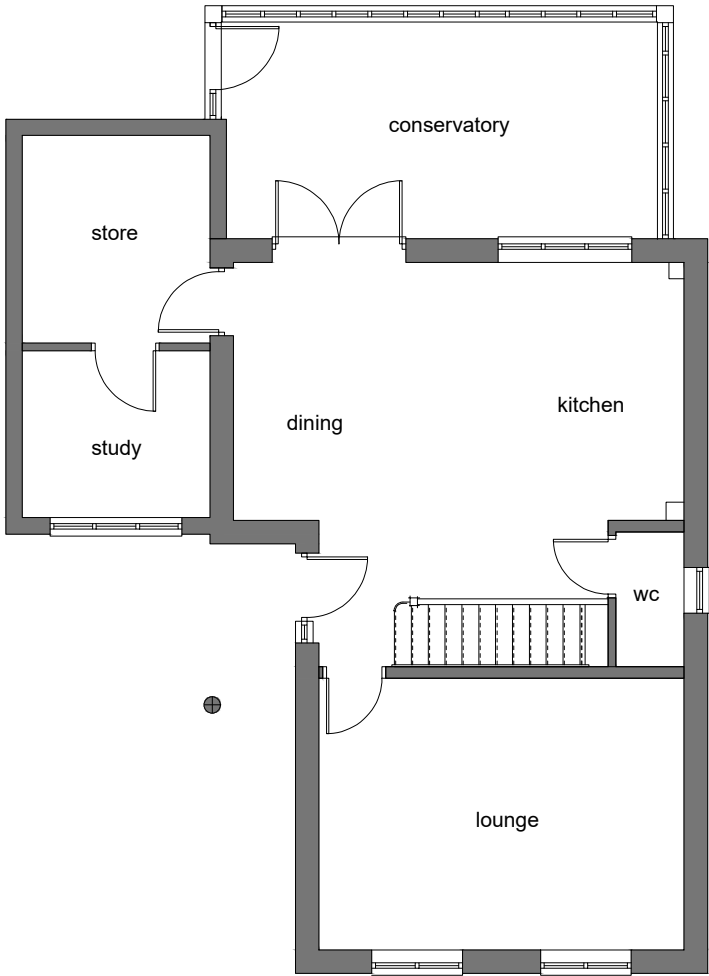

ground floor plan

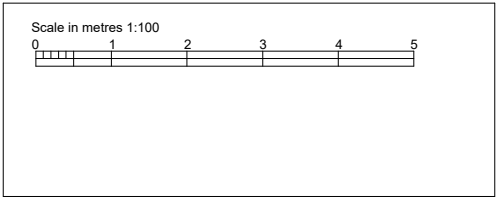

9 Woodpecker Crescent, Burgess Hill, West Sussex, RH15 9XY.	Drawing No. CCC-05 Existing Plans	8G ARCHITECTS
Revision :	Scale 1:100 at A3 / 1:50 at A1 Date : March 2026	