


CUCKFIELD ROAD

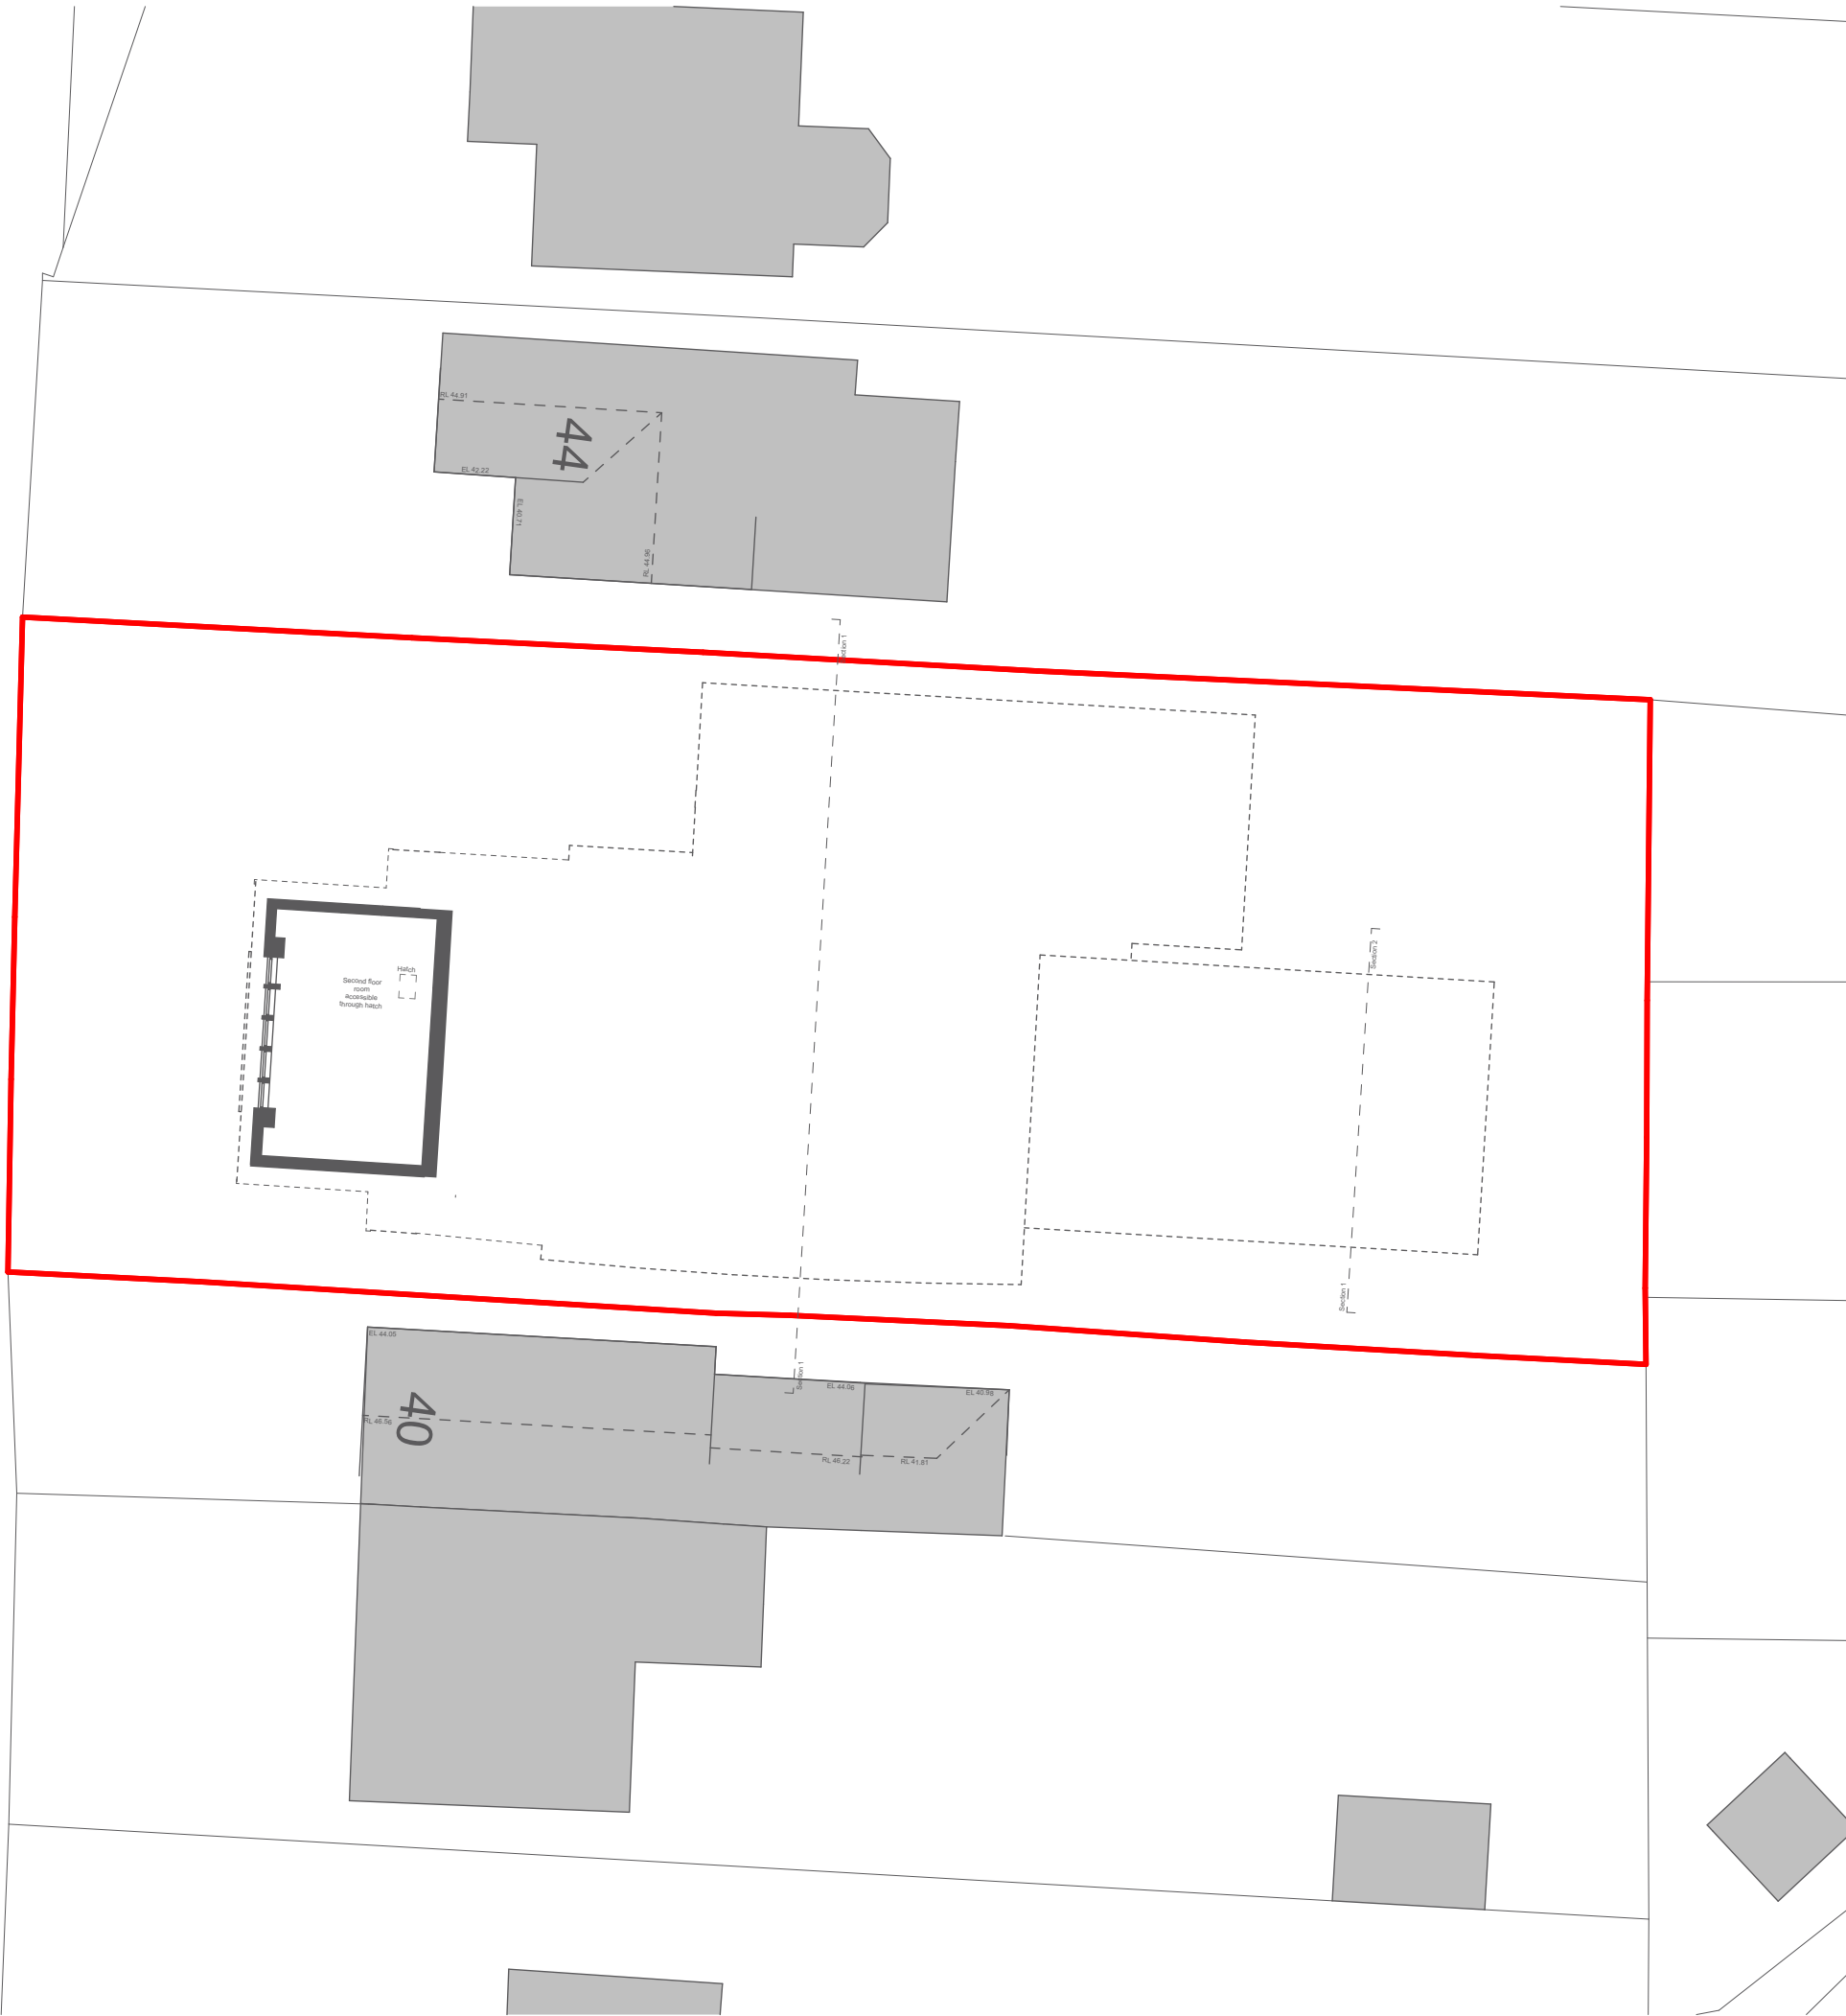

- KEY:
- Materials:
- 01. Red bricks
 - 02. White fascia and rainwater goods
 - 03. Red roof tiles
 - 04. Brick arches
 - 05. Cream coloured stone details
 - 06. Wooden panels
 - 07. New conservation style velux windows
 - 08. White UPVC window/door frames
 - 09. White metal window/door frames
 - 10. White wooden window/door frames
 - 11. Windows and doors to remain as existing

Outline Specification:

Site Boundary



revision	date	amendment
P1	17/03/2026	



HAMPSON

01273 956622
hampsonarchitects.com

This document and its design content is copyright ©. It shall be read in conjunction with all other associated project information including models, specifications, schedules and related consultants documents. Do not scale from documents. All dimensions to be checked on site. Immediately report any discrepancies, errors or omissions on this document to the Originator. If in doubt ASK.

job title
42 Cuckfield Road, Hurstpierpoint,

drawing title
EXISTING SECOND FLOOR PLAN

status
PLANNING SUBMISSION

scale
1:200 @ A3 1:100 @ A1

job no	date	drawing no.	revision
HA098	03.12.2025	062	P1