


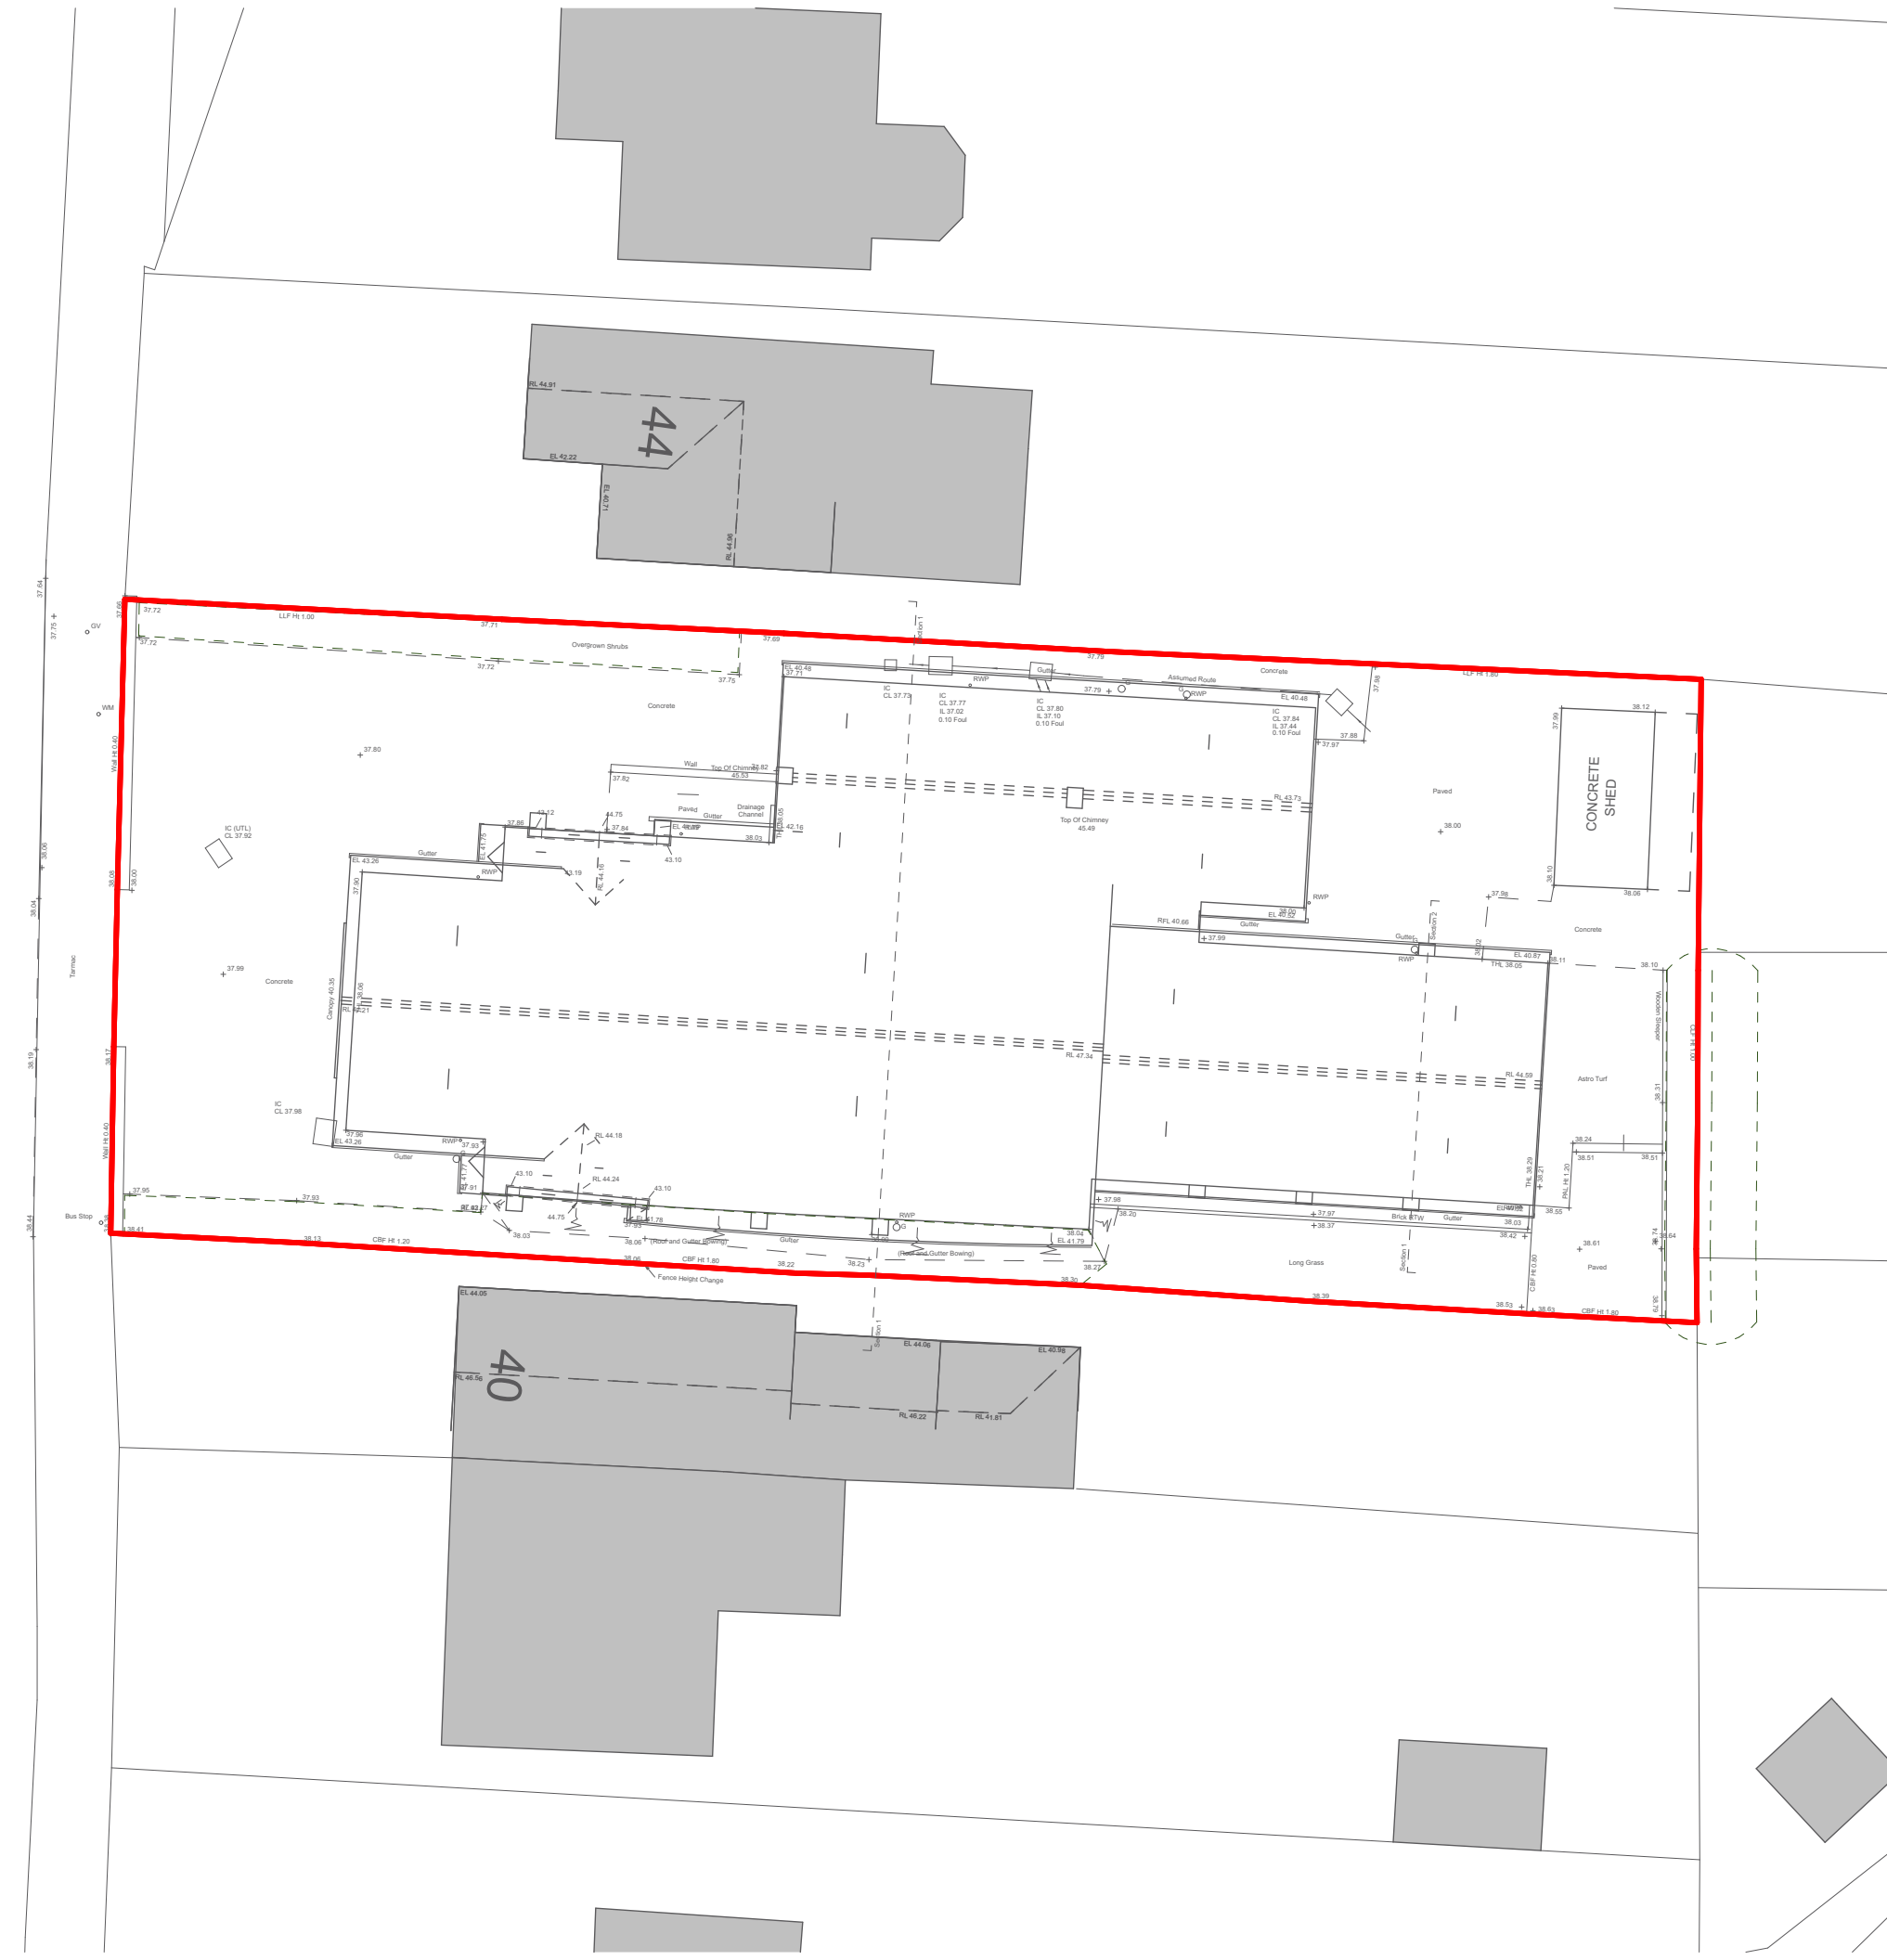


Materials:

01. Red bricks
02. White fascia and rainwater goods
03. Red roof tiles
04. Brick arches
05. Cream coloured stone details
06. Wooden panels
07. New conservation style velux windows
08. White UPVC window/door frames
09. White metal window/door frames
10. White wooden window/door frames
11. Windows and doors to remain as existing

 Site Boundary

revision	date	amendment
----------	------	-----------

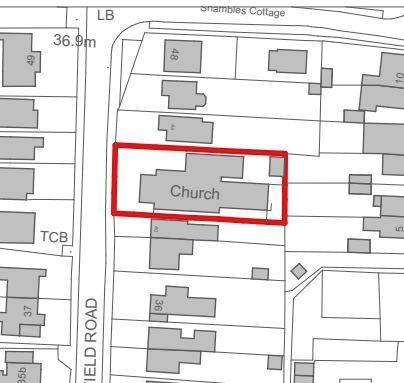

01273 956622
hampsonarchitects.com

This document and its design content is copyright ©. It shall be read in conjunction with all other associated project information including models, specifications, schedules and related consultants documents. Do not scale from documents. All dimensions to be checked on site. Immediately report any discrepancies, errors or omissions on this document to the Originator. If in doubt ASK.

job title 42 Cuckfield Road, Hurstpierpoint,			
drawing title EXISTING SITE PLAN			
status PLANNING SUBMISSION			
scale 1:200 @ A3		1:100 @ A1	
job no HA098	date 03.12.2025	drawing no. 010	revision -