



BELMONT DESIGNS
ARCHITECTURAL PRACTICE

james@belmont-designs.co.uk
www.belmont-designs.co.uk
37 Ashenground Road
Haywards Heath
RH16 4PS
Tel: 01444 455161 Mobile 07885 387900

NOTES

DO NOT SCALE OFF THIS DRAWING.

CHECK ALL DIMENSIONS ON SITE BEFORE ANY WORK IS COMMENCED.
ALL GOODS MATERIALS AND WORKMANSHIP MUST CONFORM WITH CURRENT BUILDING REGULATIONS, BRITISH STANDARDS AND CODES OF PRACTICE.

Rev	Date	By	Amendment


Client
Mrs F Boardman

Site Address
Oaklands North
High Street
Cuckfield
RH17 5EL

Project
Proposed two storey extension to
the side of the property.

Drawing Title
Proposed First Floor Plan
showing Howdean

Date Sept 2025	Scale 1:50@A1	Drawn By	JM
		Checked By	JTM
Job No B.031.25	Dwg No 05	Rev 05	

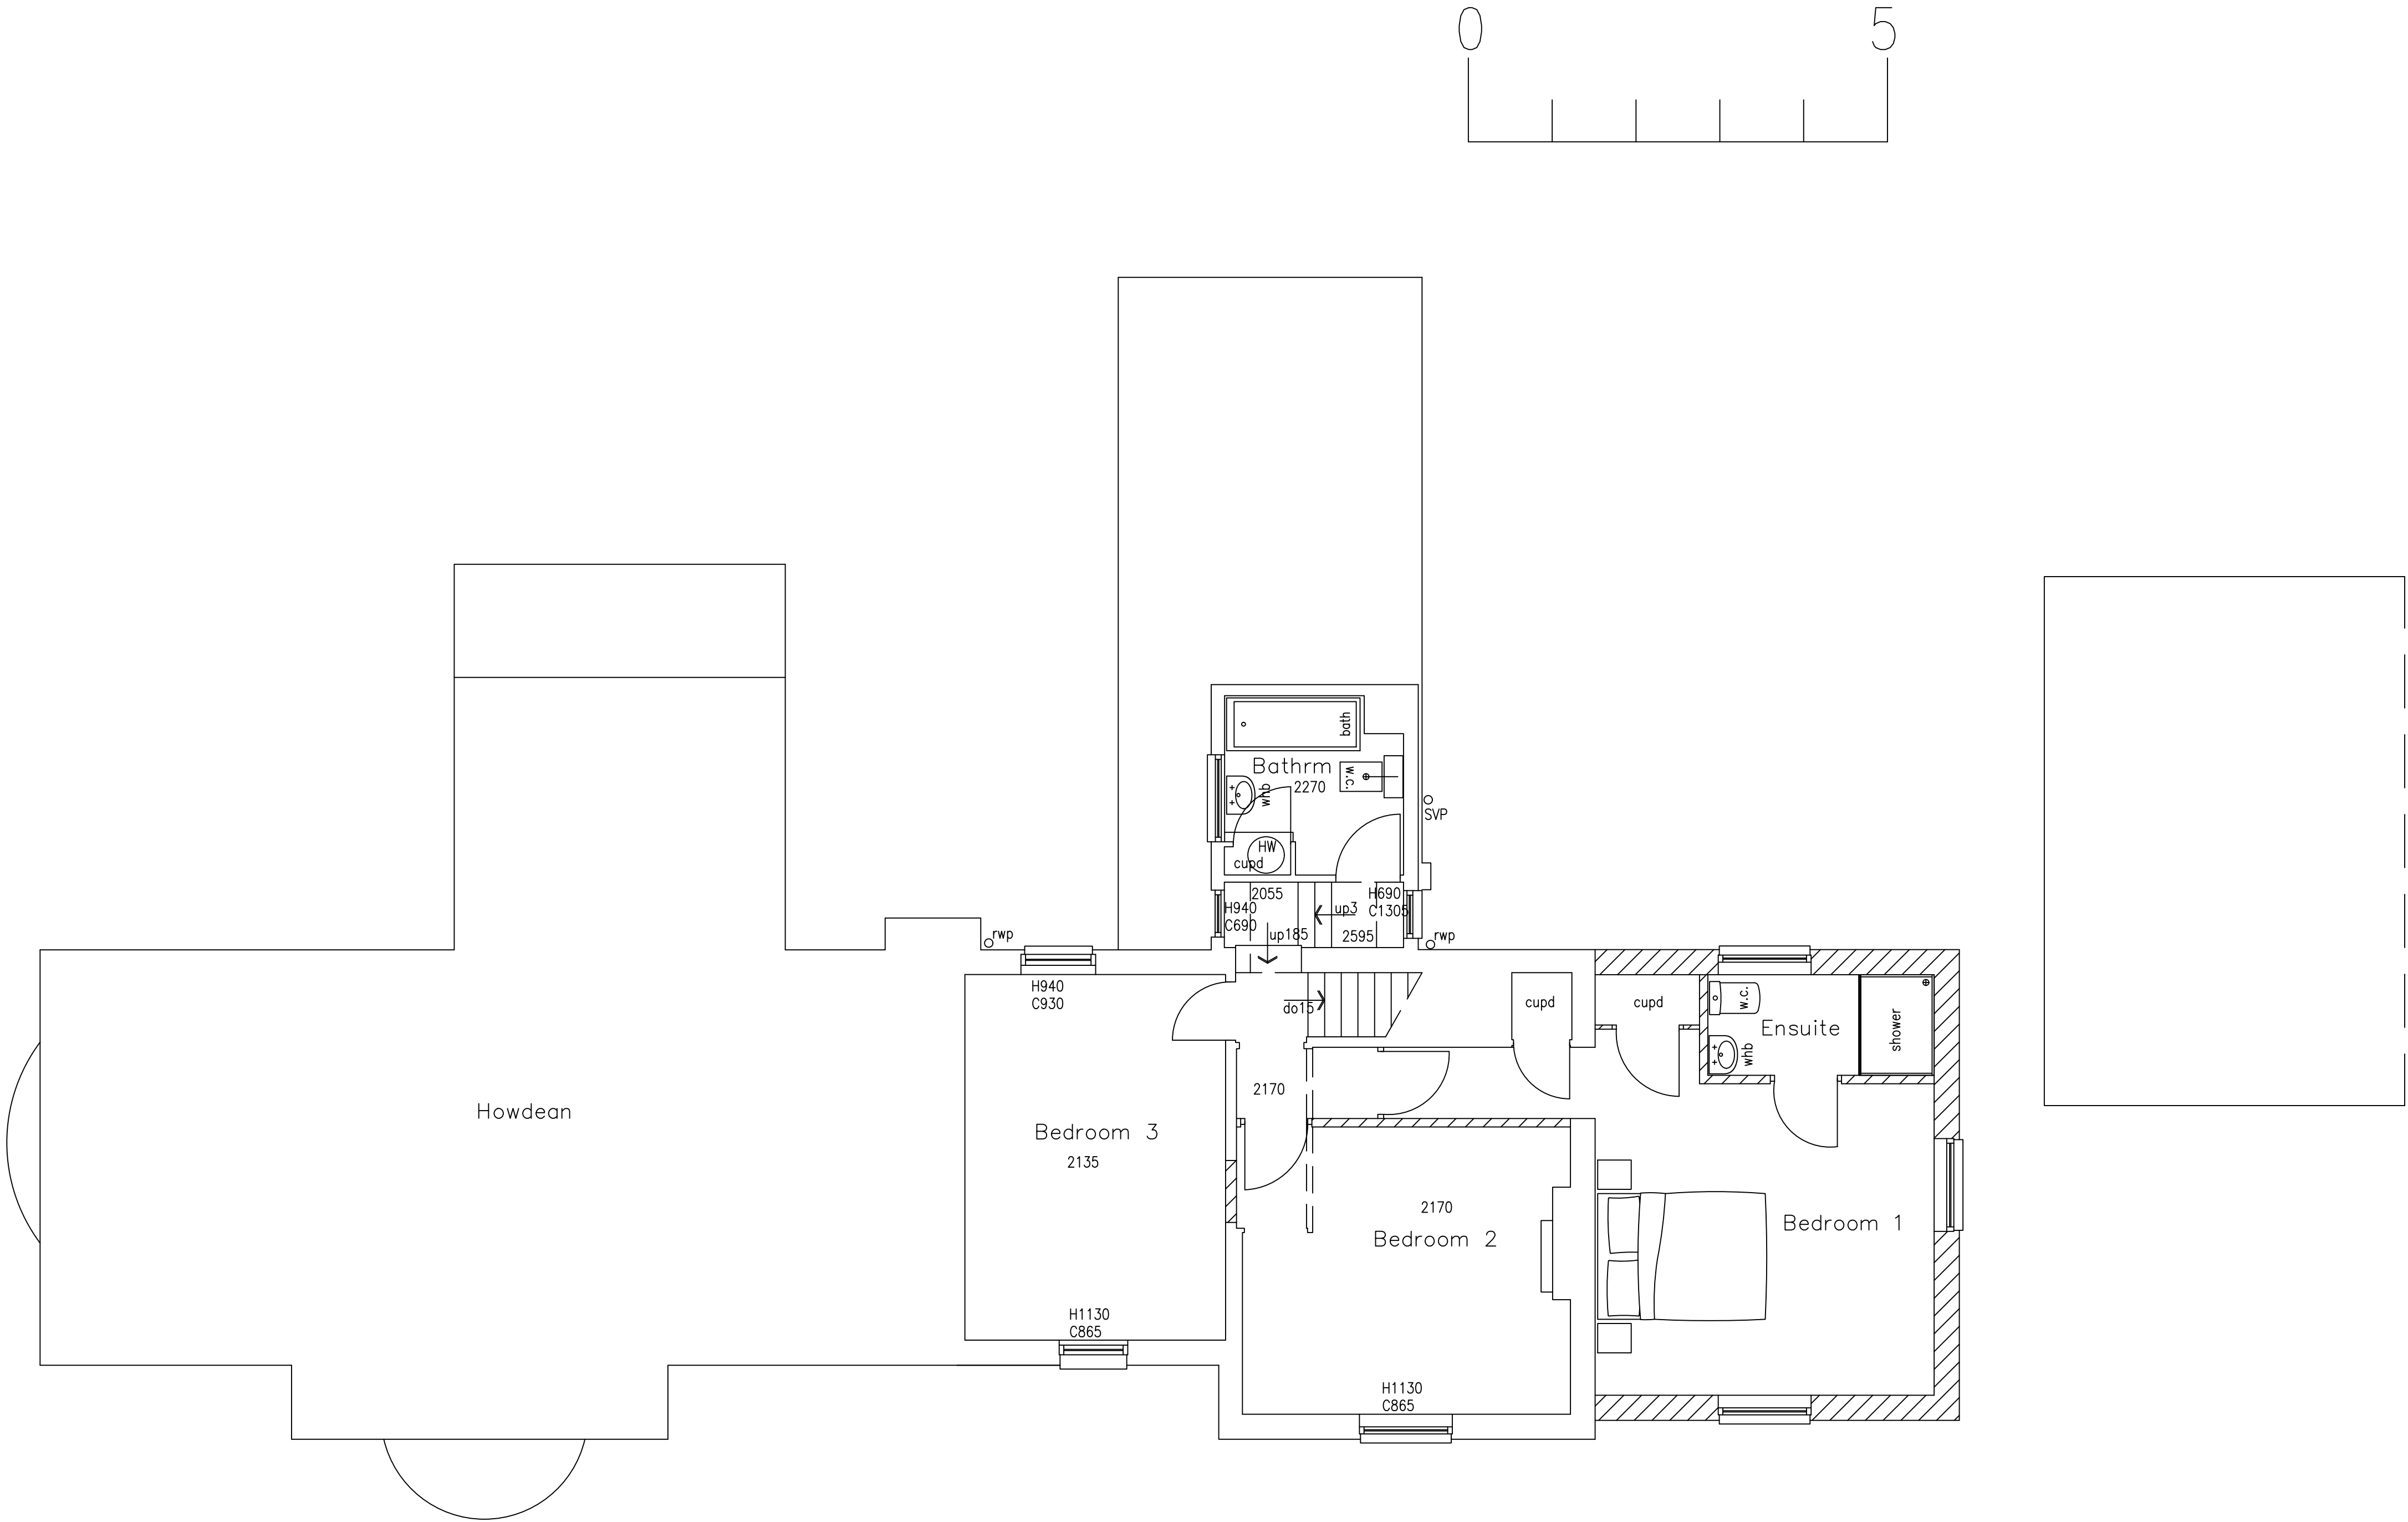

Proposed First Floor Plan . Oaklands North and Howdean