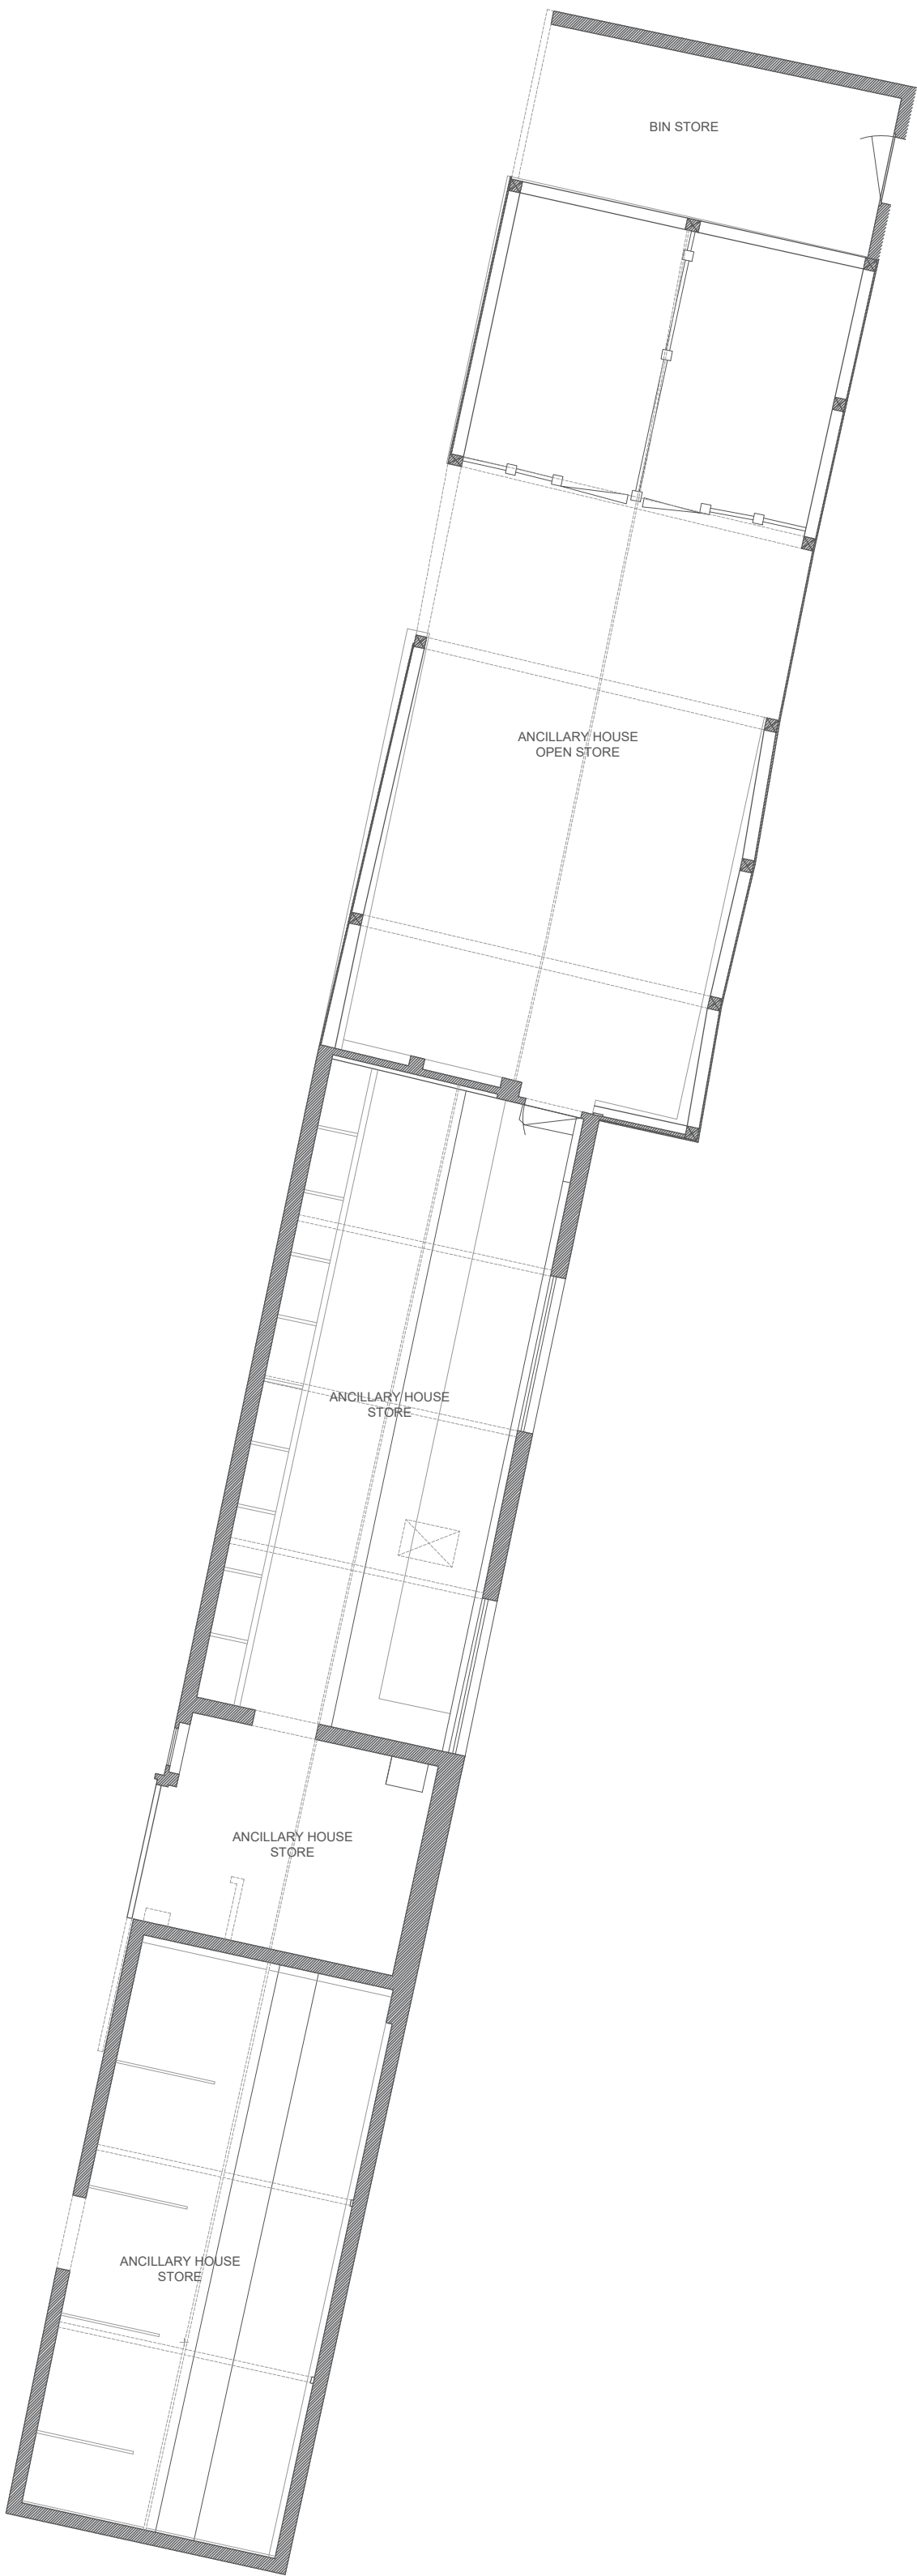


General Notes Client to check all drawings, documents and schedules to ensure the interpretation of the brief is correct. All dimensions to be verified on site before materials are ordered or construction commences. Any differences arising between these documents and site conditions are to be referred to the architect and engineer. The contractor must check all dimensions before commencing work and report any discrepancies to the architect and engineer. COPYRIGHT This drawing is protected under the Copyright, Designs and Patents Act 1988. This drawing is protected by copyright of Atelier de Linde Ltd. All rights reserved License number 14371950.	PLANNING			Project Address Spicers Farm Whitethroat Lane Balcombe RH17 6JN		Atelier de Linde Ltd. www.atelierdelinde.com hello@atelierdelinde.com	
	(Barn) Existing Ground Floor Plan						
	Drawing number	Scale	Drawn by	Client			
	236.03.02B	1:100 @ A2	ST	Mr & Mrs Black			
				REV.	Comments	Date	