

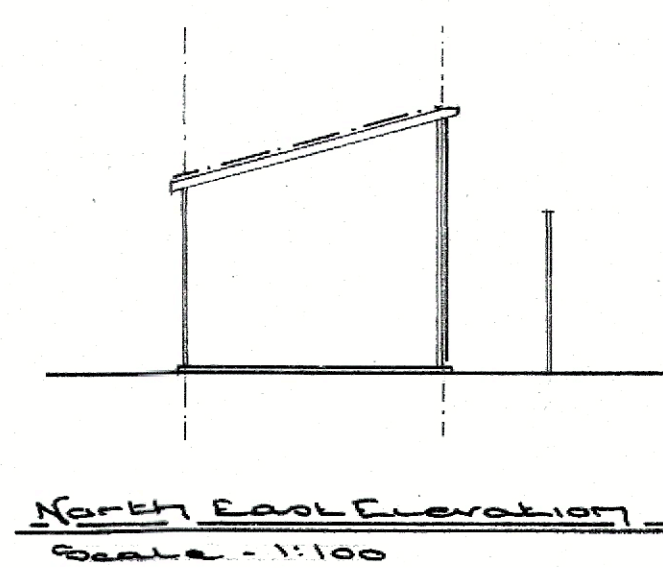
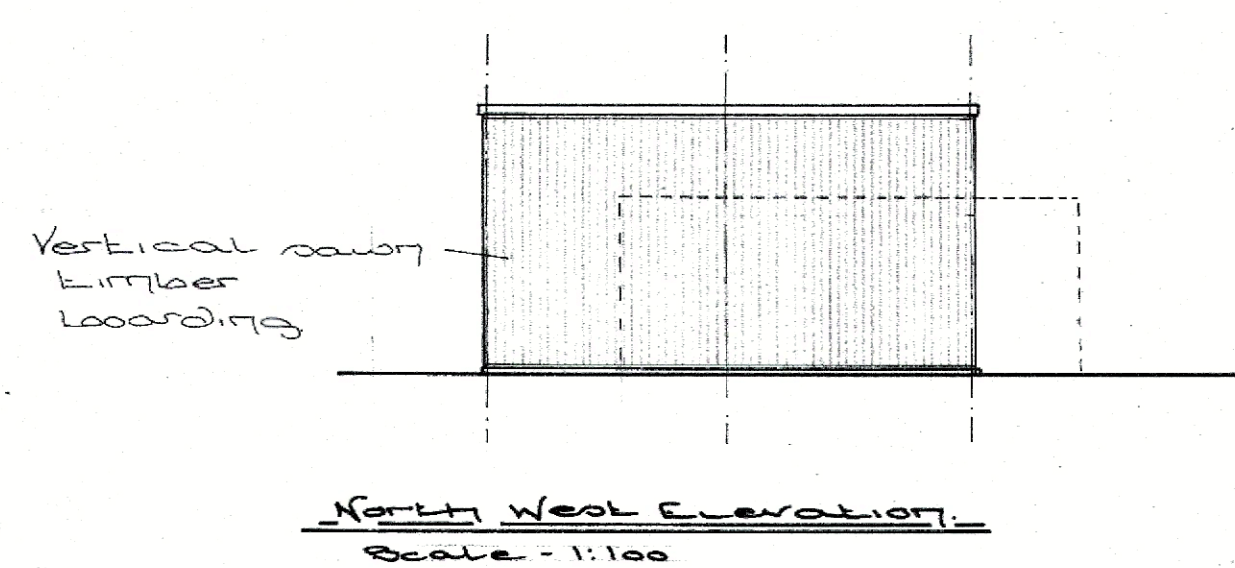
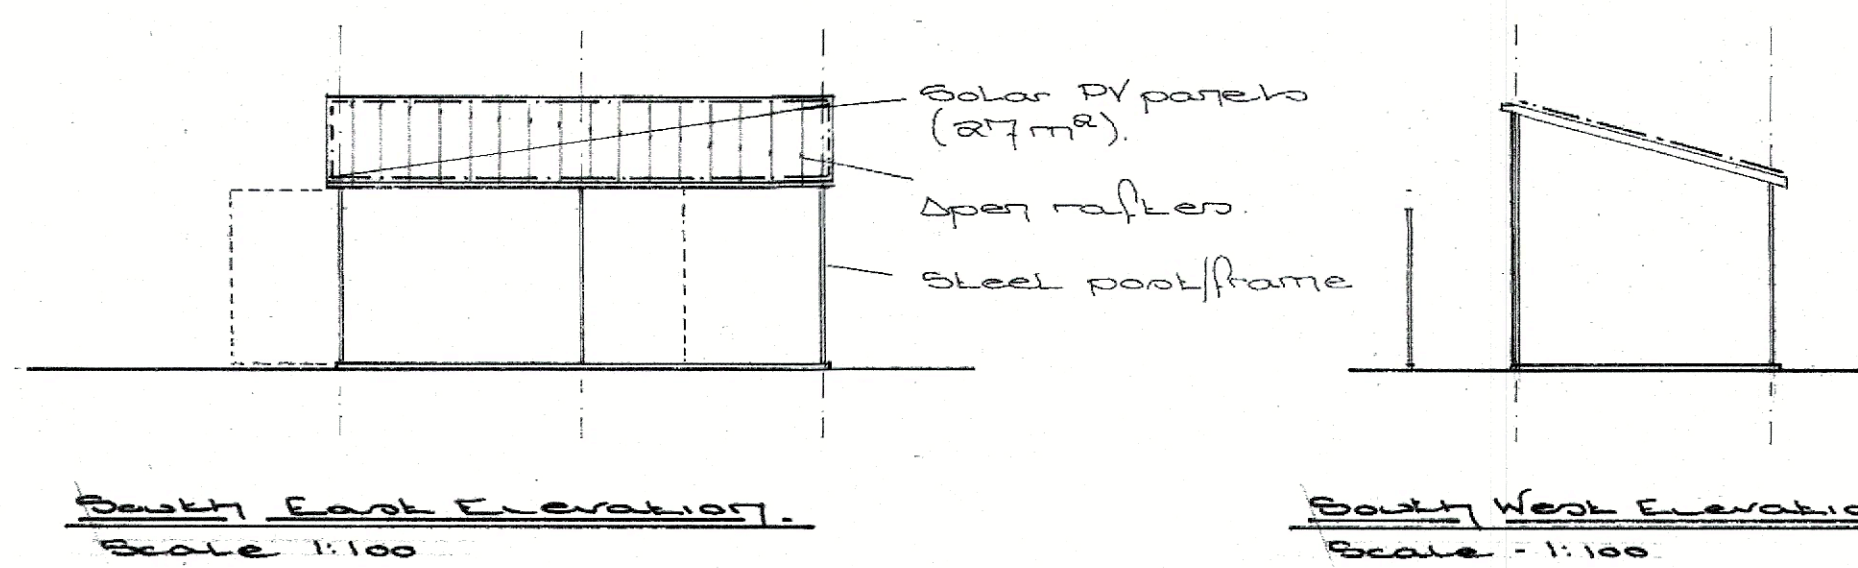
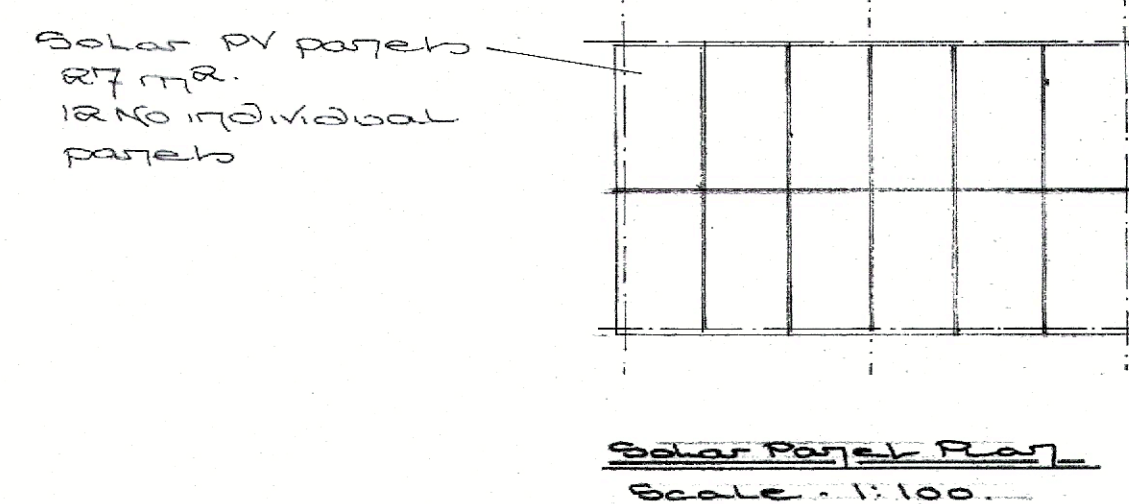
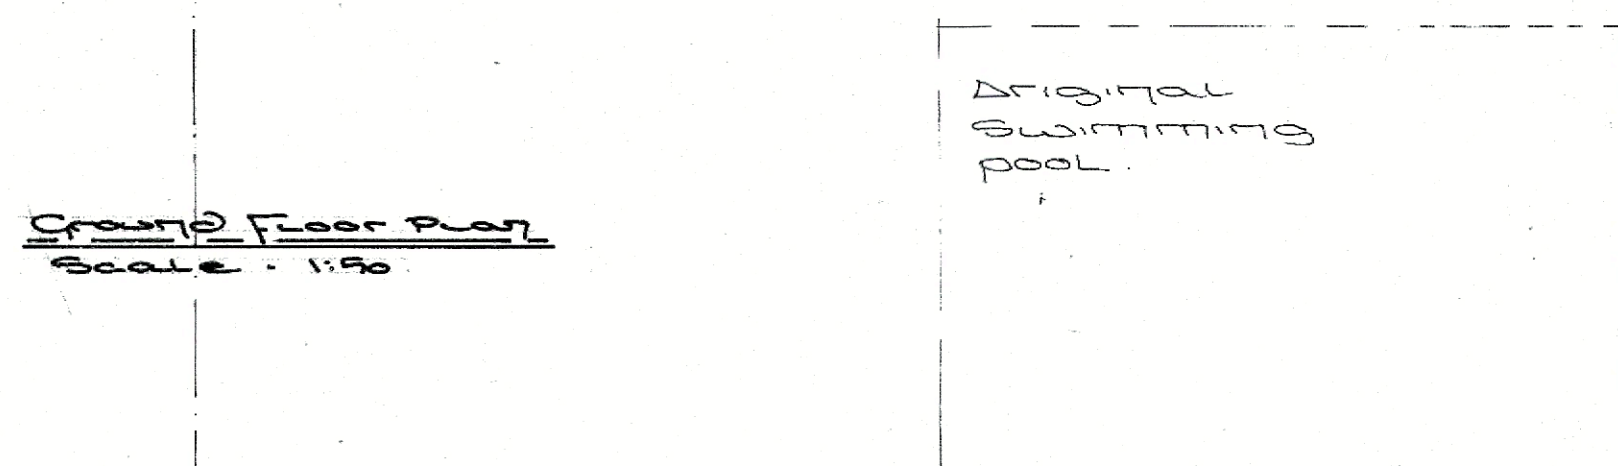
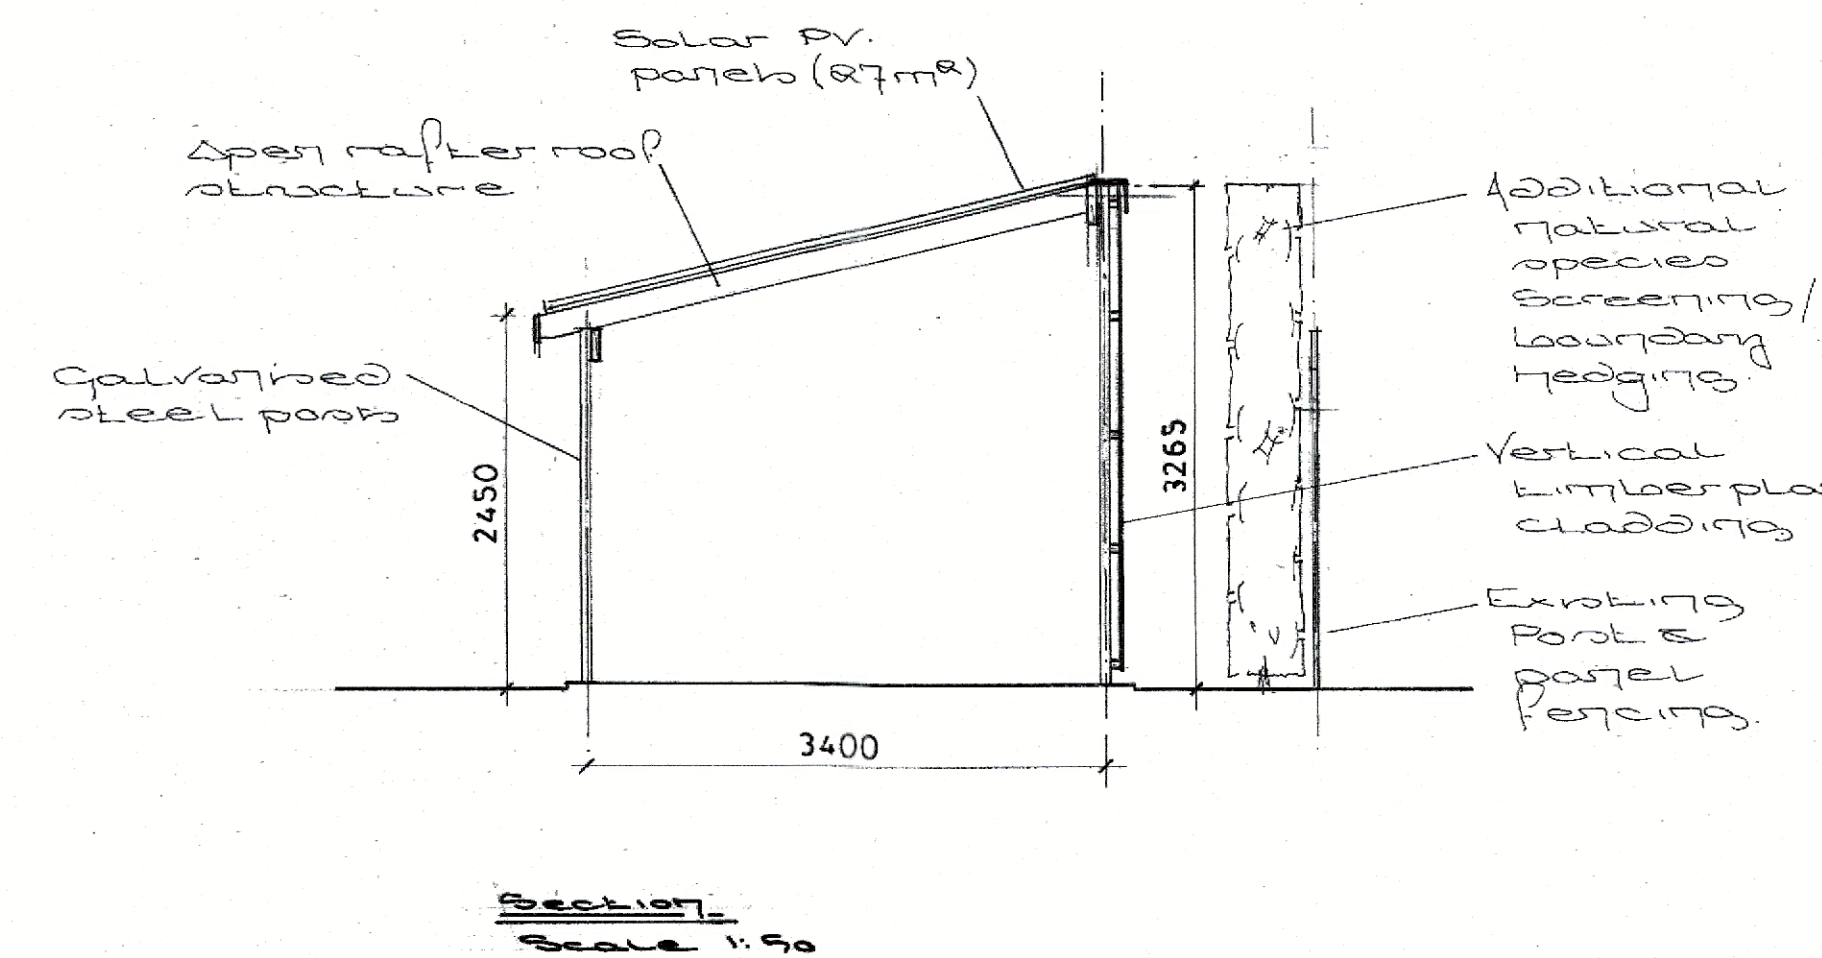
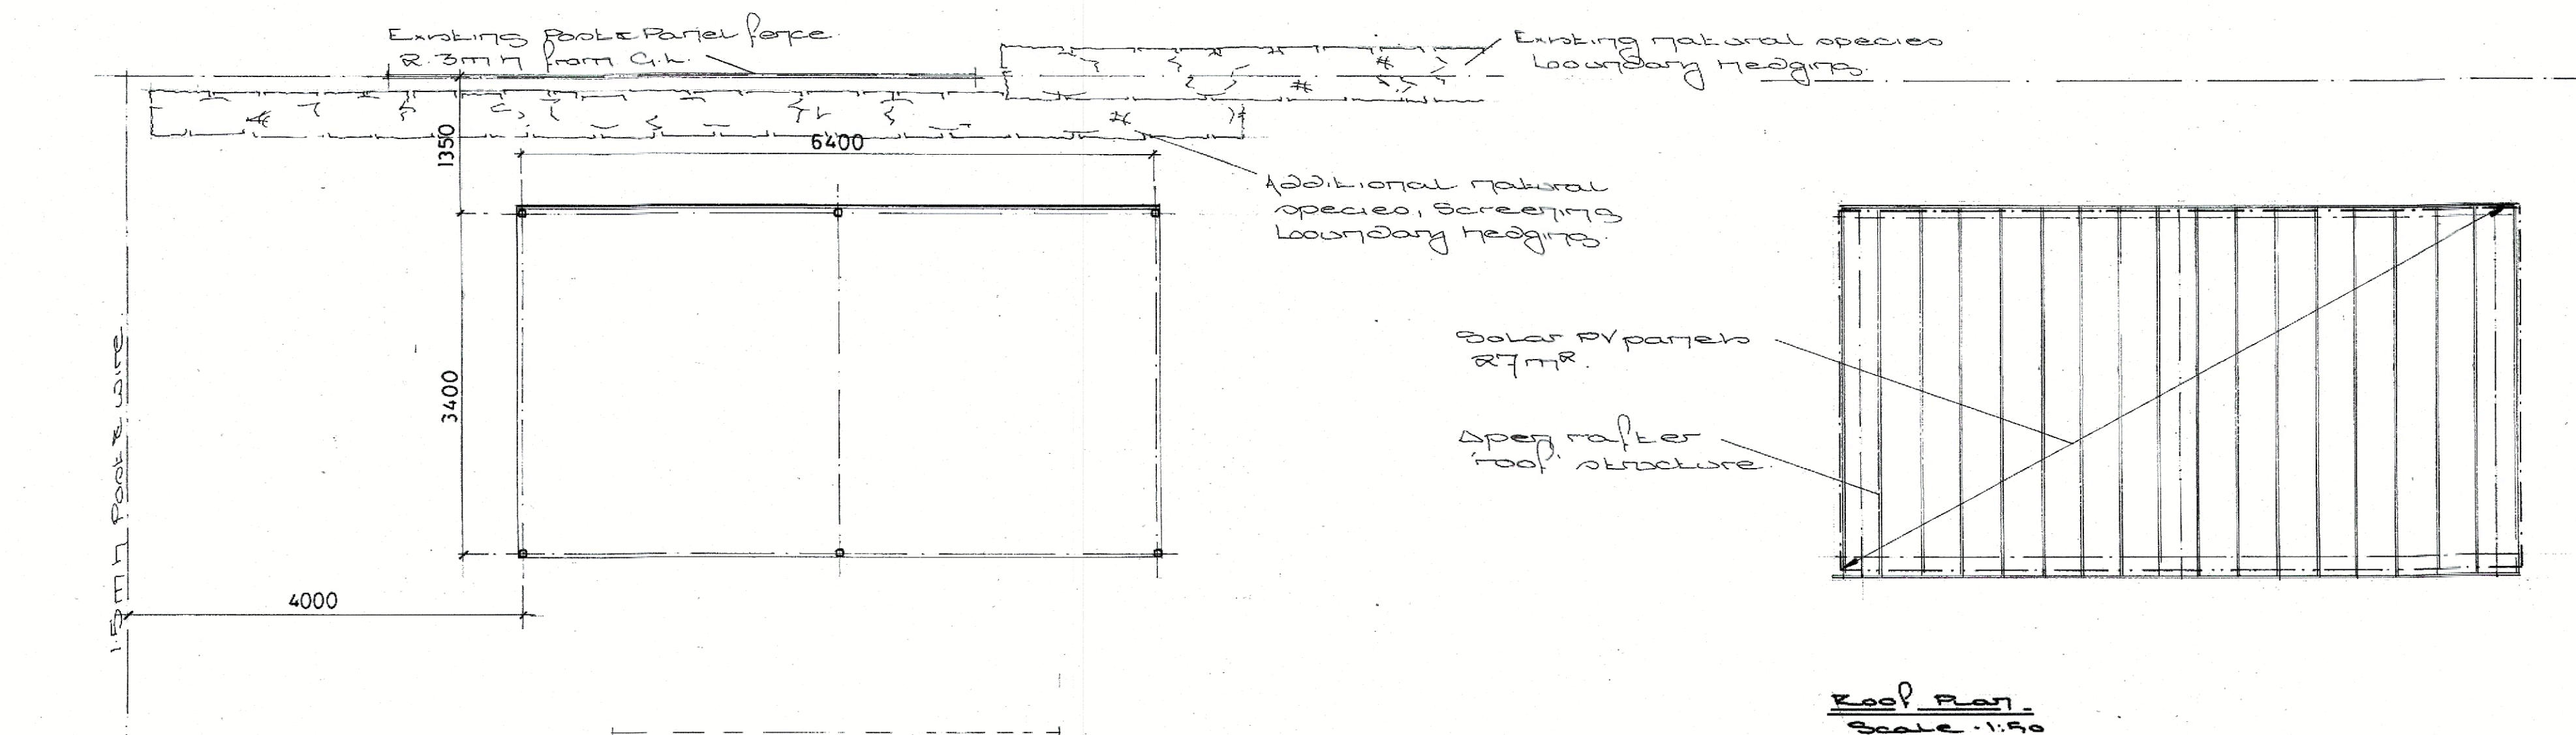





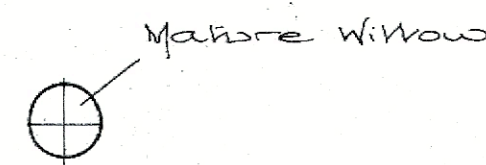


Materials - Pergola Structure.

- Roof - Structure - Mono pitched open timber rafters.
Solar Panels - 27m² (12 no. Photovoltaic panels).
- Eaves - Stained, sawn timber fascia board.
- Walls - Galvanised steel posts, frame.
Northwest Elevation - Stained, sawn timber vertical timber boarding/ cladding.

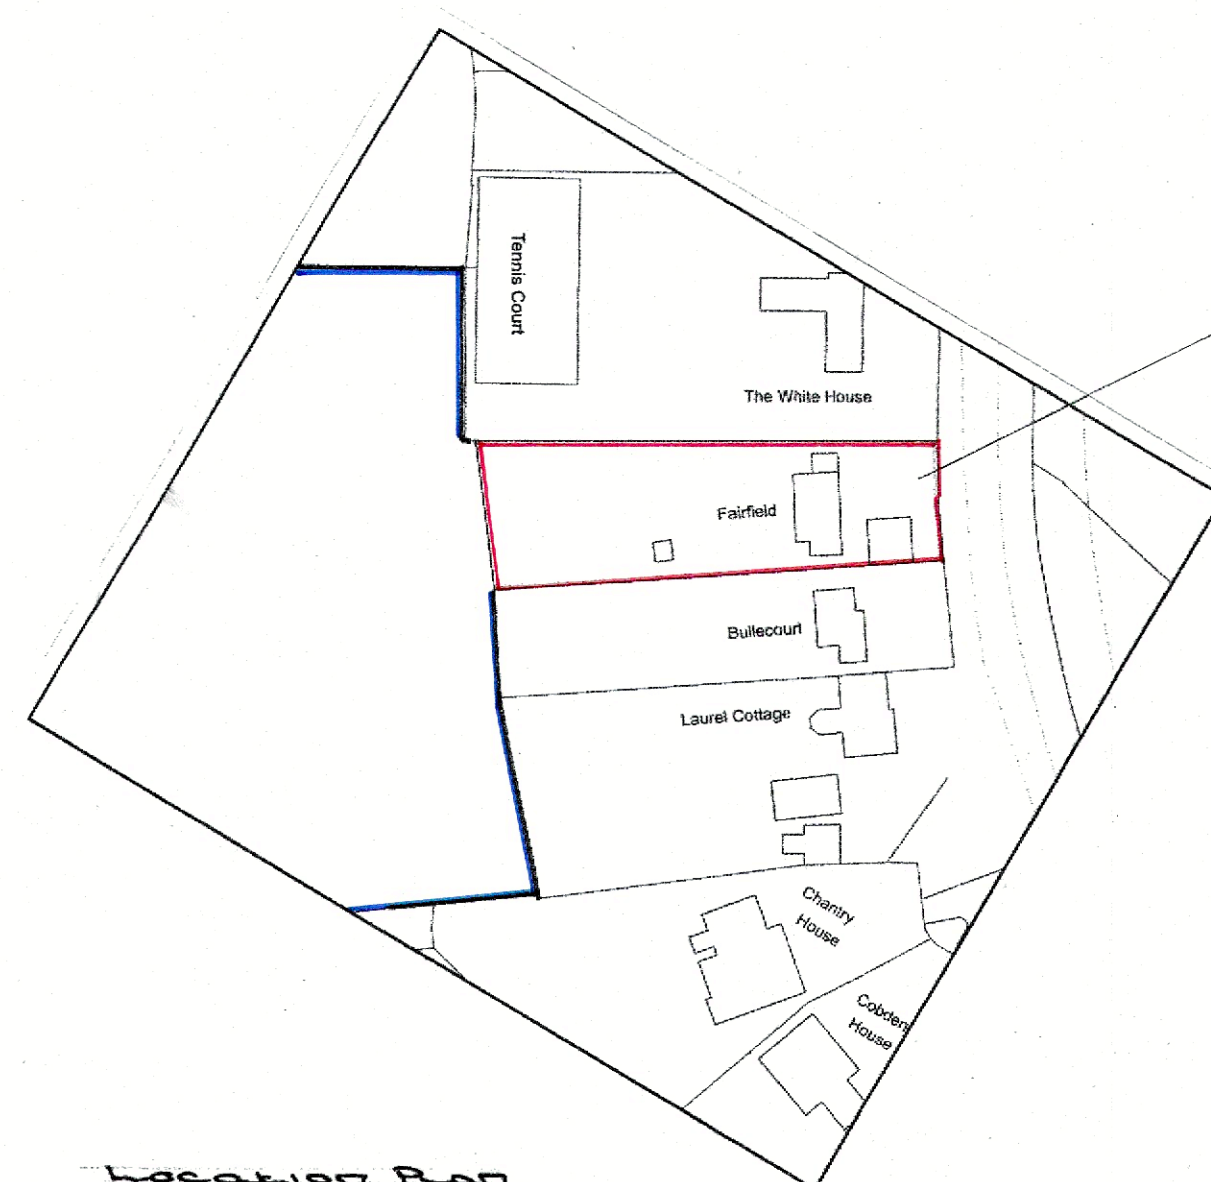

Malware Willow.
Proposed structure and solar PV panel installation.
Original swimming pool.
The site
Fairfield House
Coombe Hill Road
East Grinstead
West Sussex
RH19 4LY.

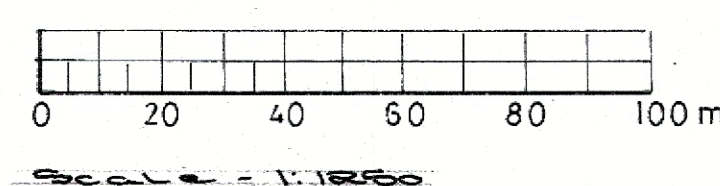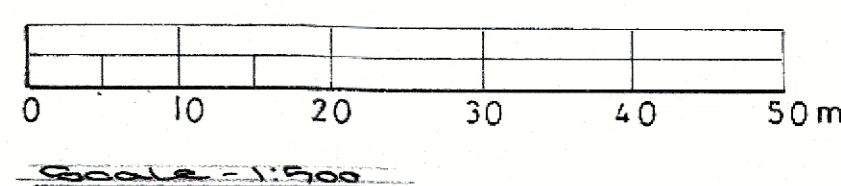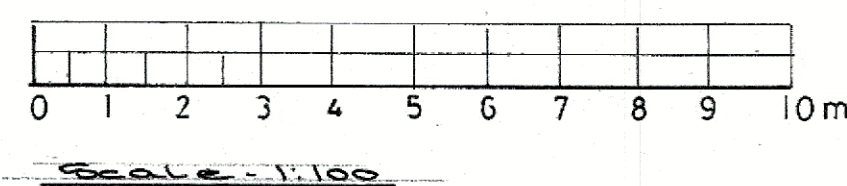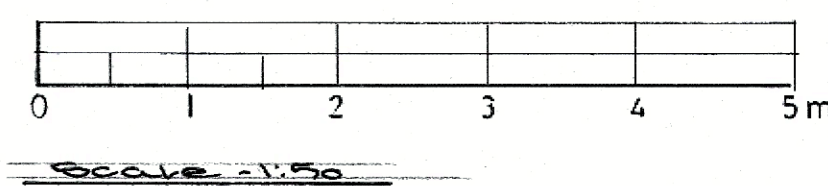

Rev A - Client Comments 13 Aug 26

Proposed Pergola with Solar Photo Voltaic Panels at:
Fairfield House, Coombe Hill Road, East Grinstead, West Sussex. RH19 4LY
Title: Ground, Roof, Location, Block Plans & Elevations.
Client: Mr & Mrs Fox.
Date: August 2026
Scales: 1:100 & 1:500 & 1:1250 @ A1
Drawing No: 2026/367/001
Drawn: ST
Rev: A