



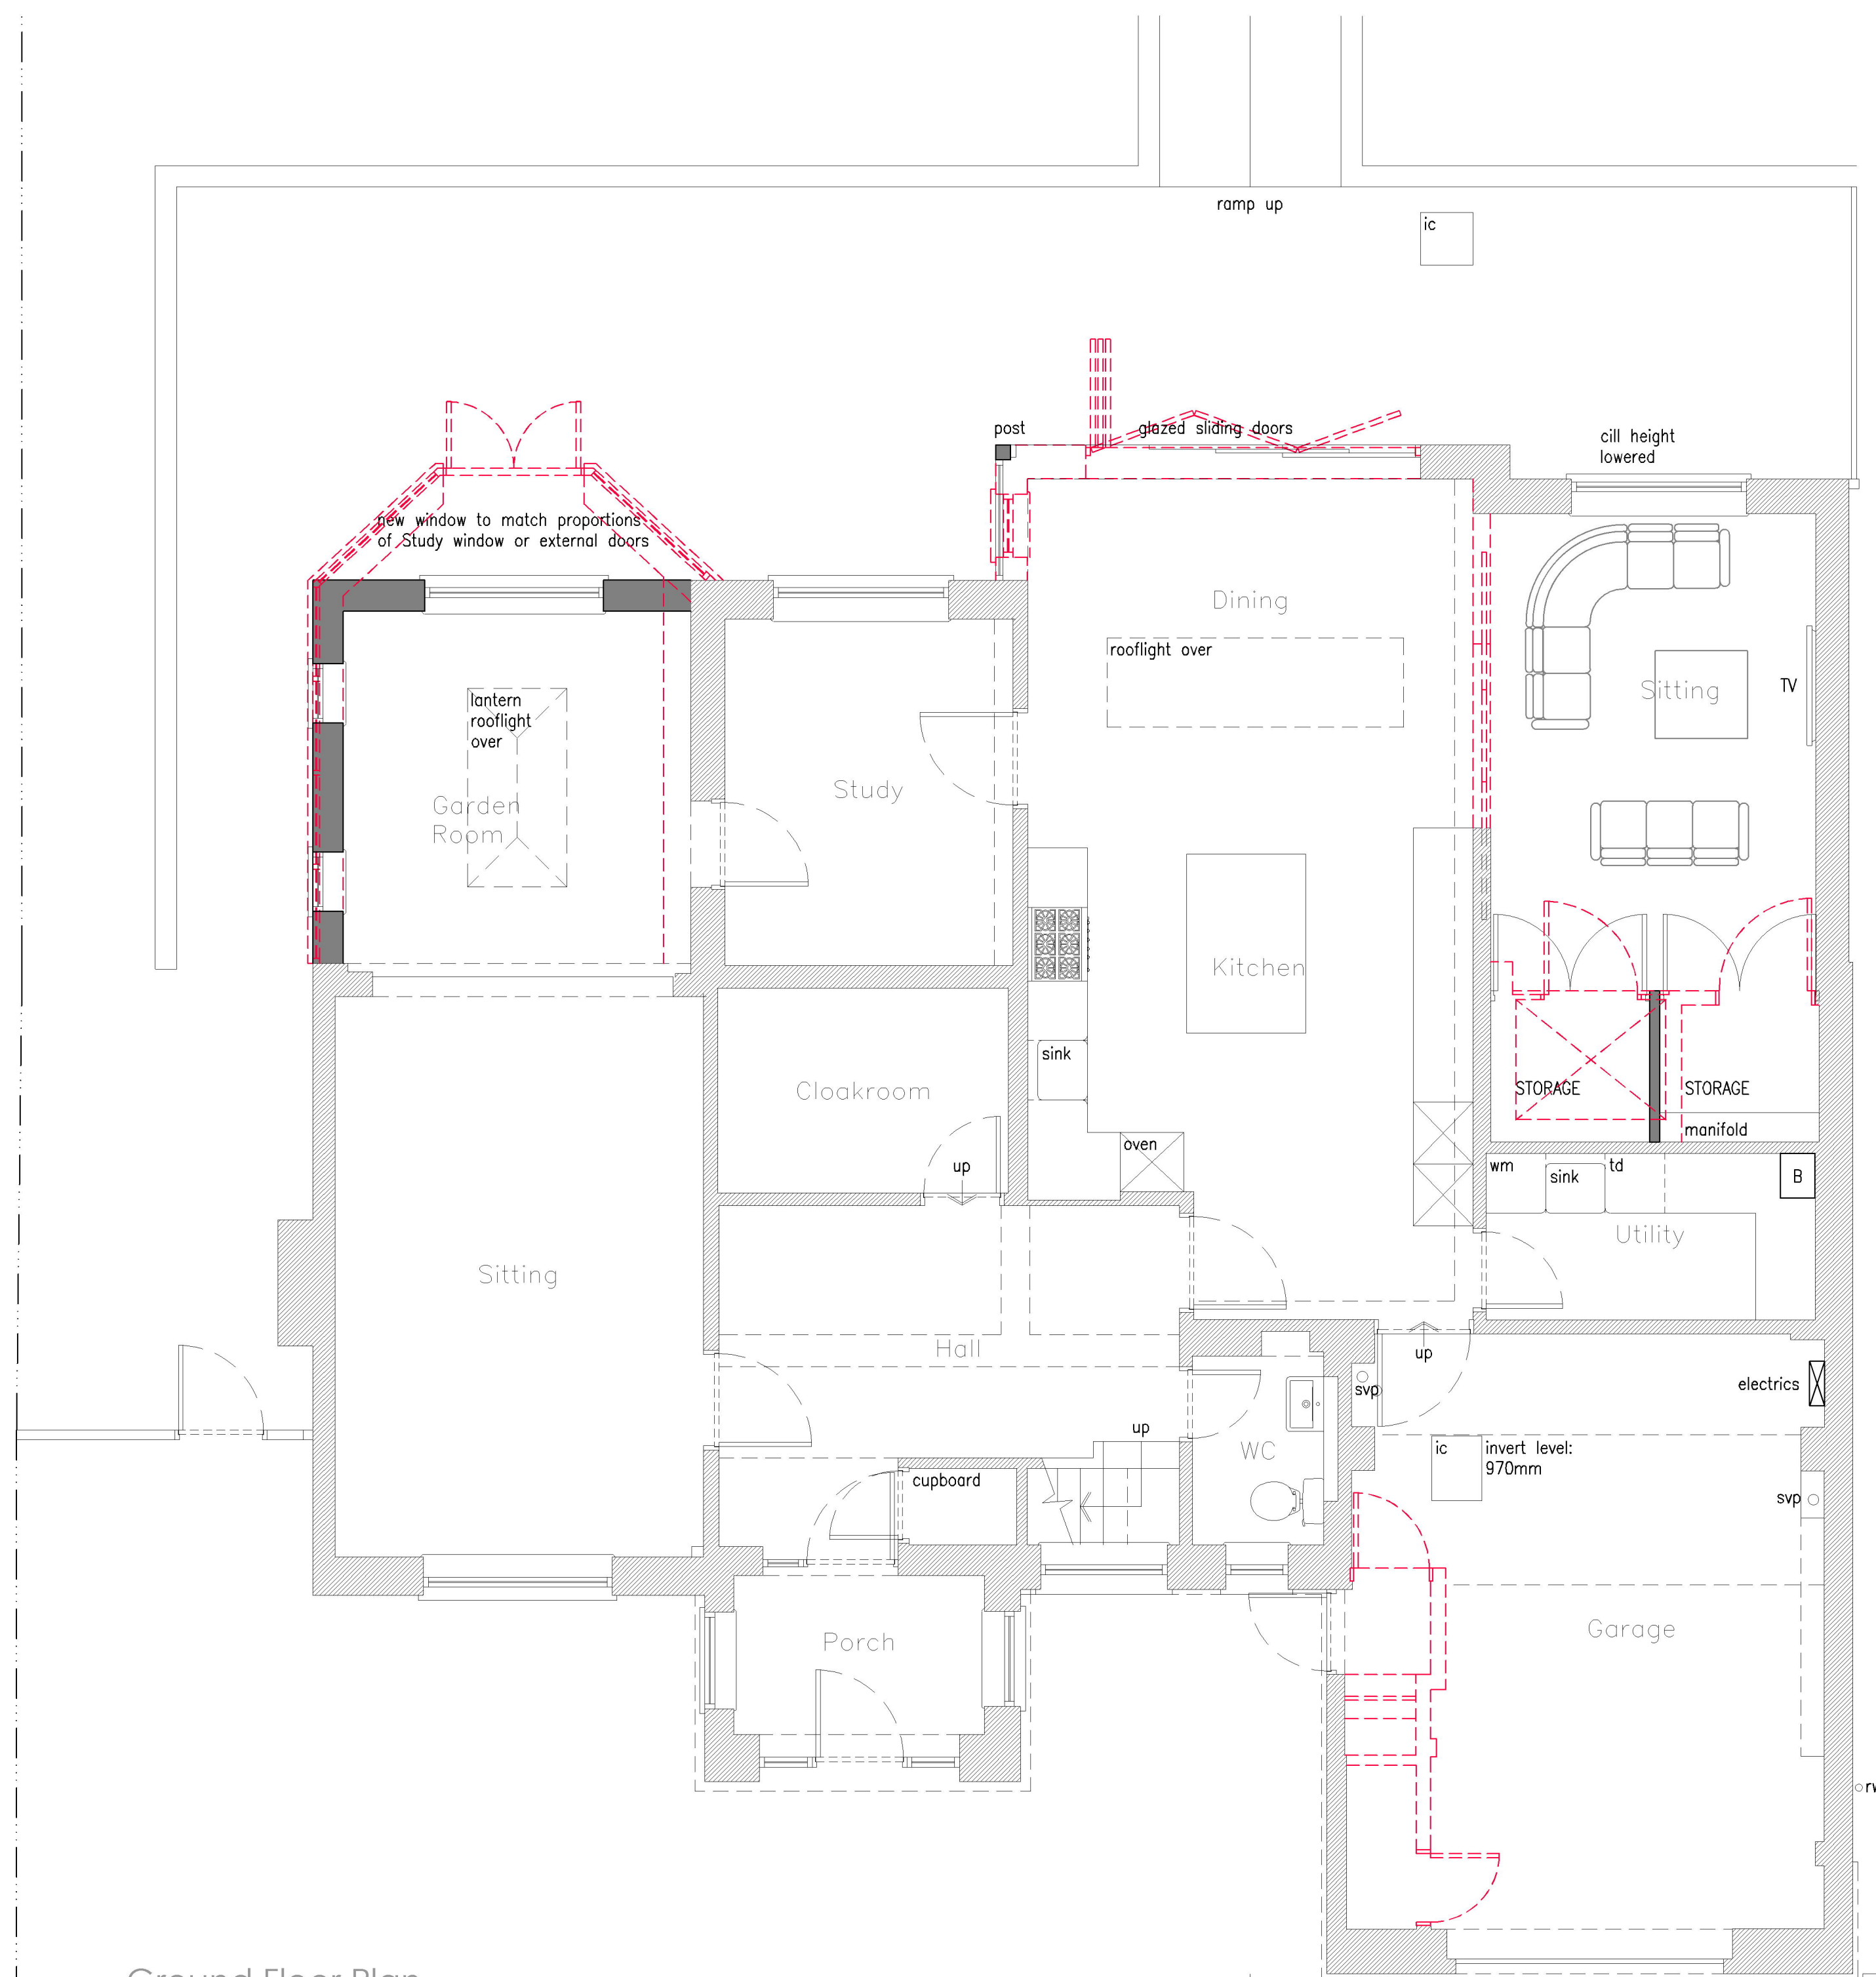

Ground Floor Plan



Red dotted lines
denote extents for
demolition

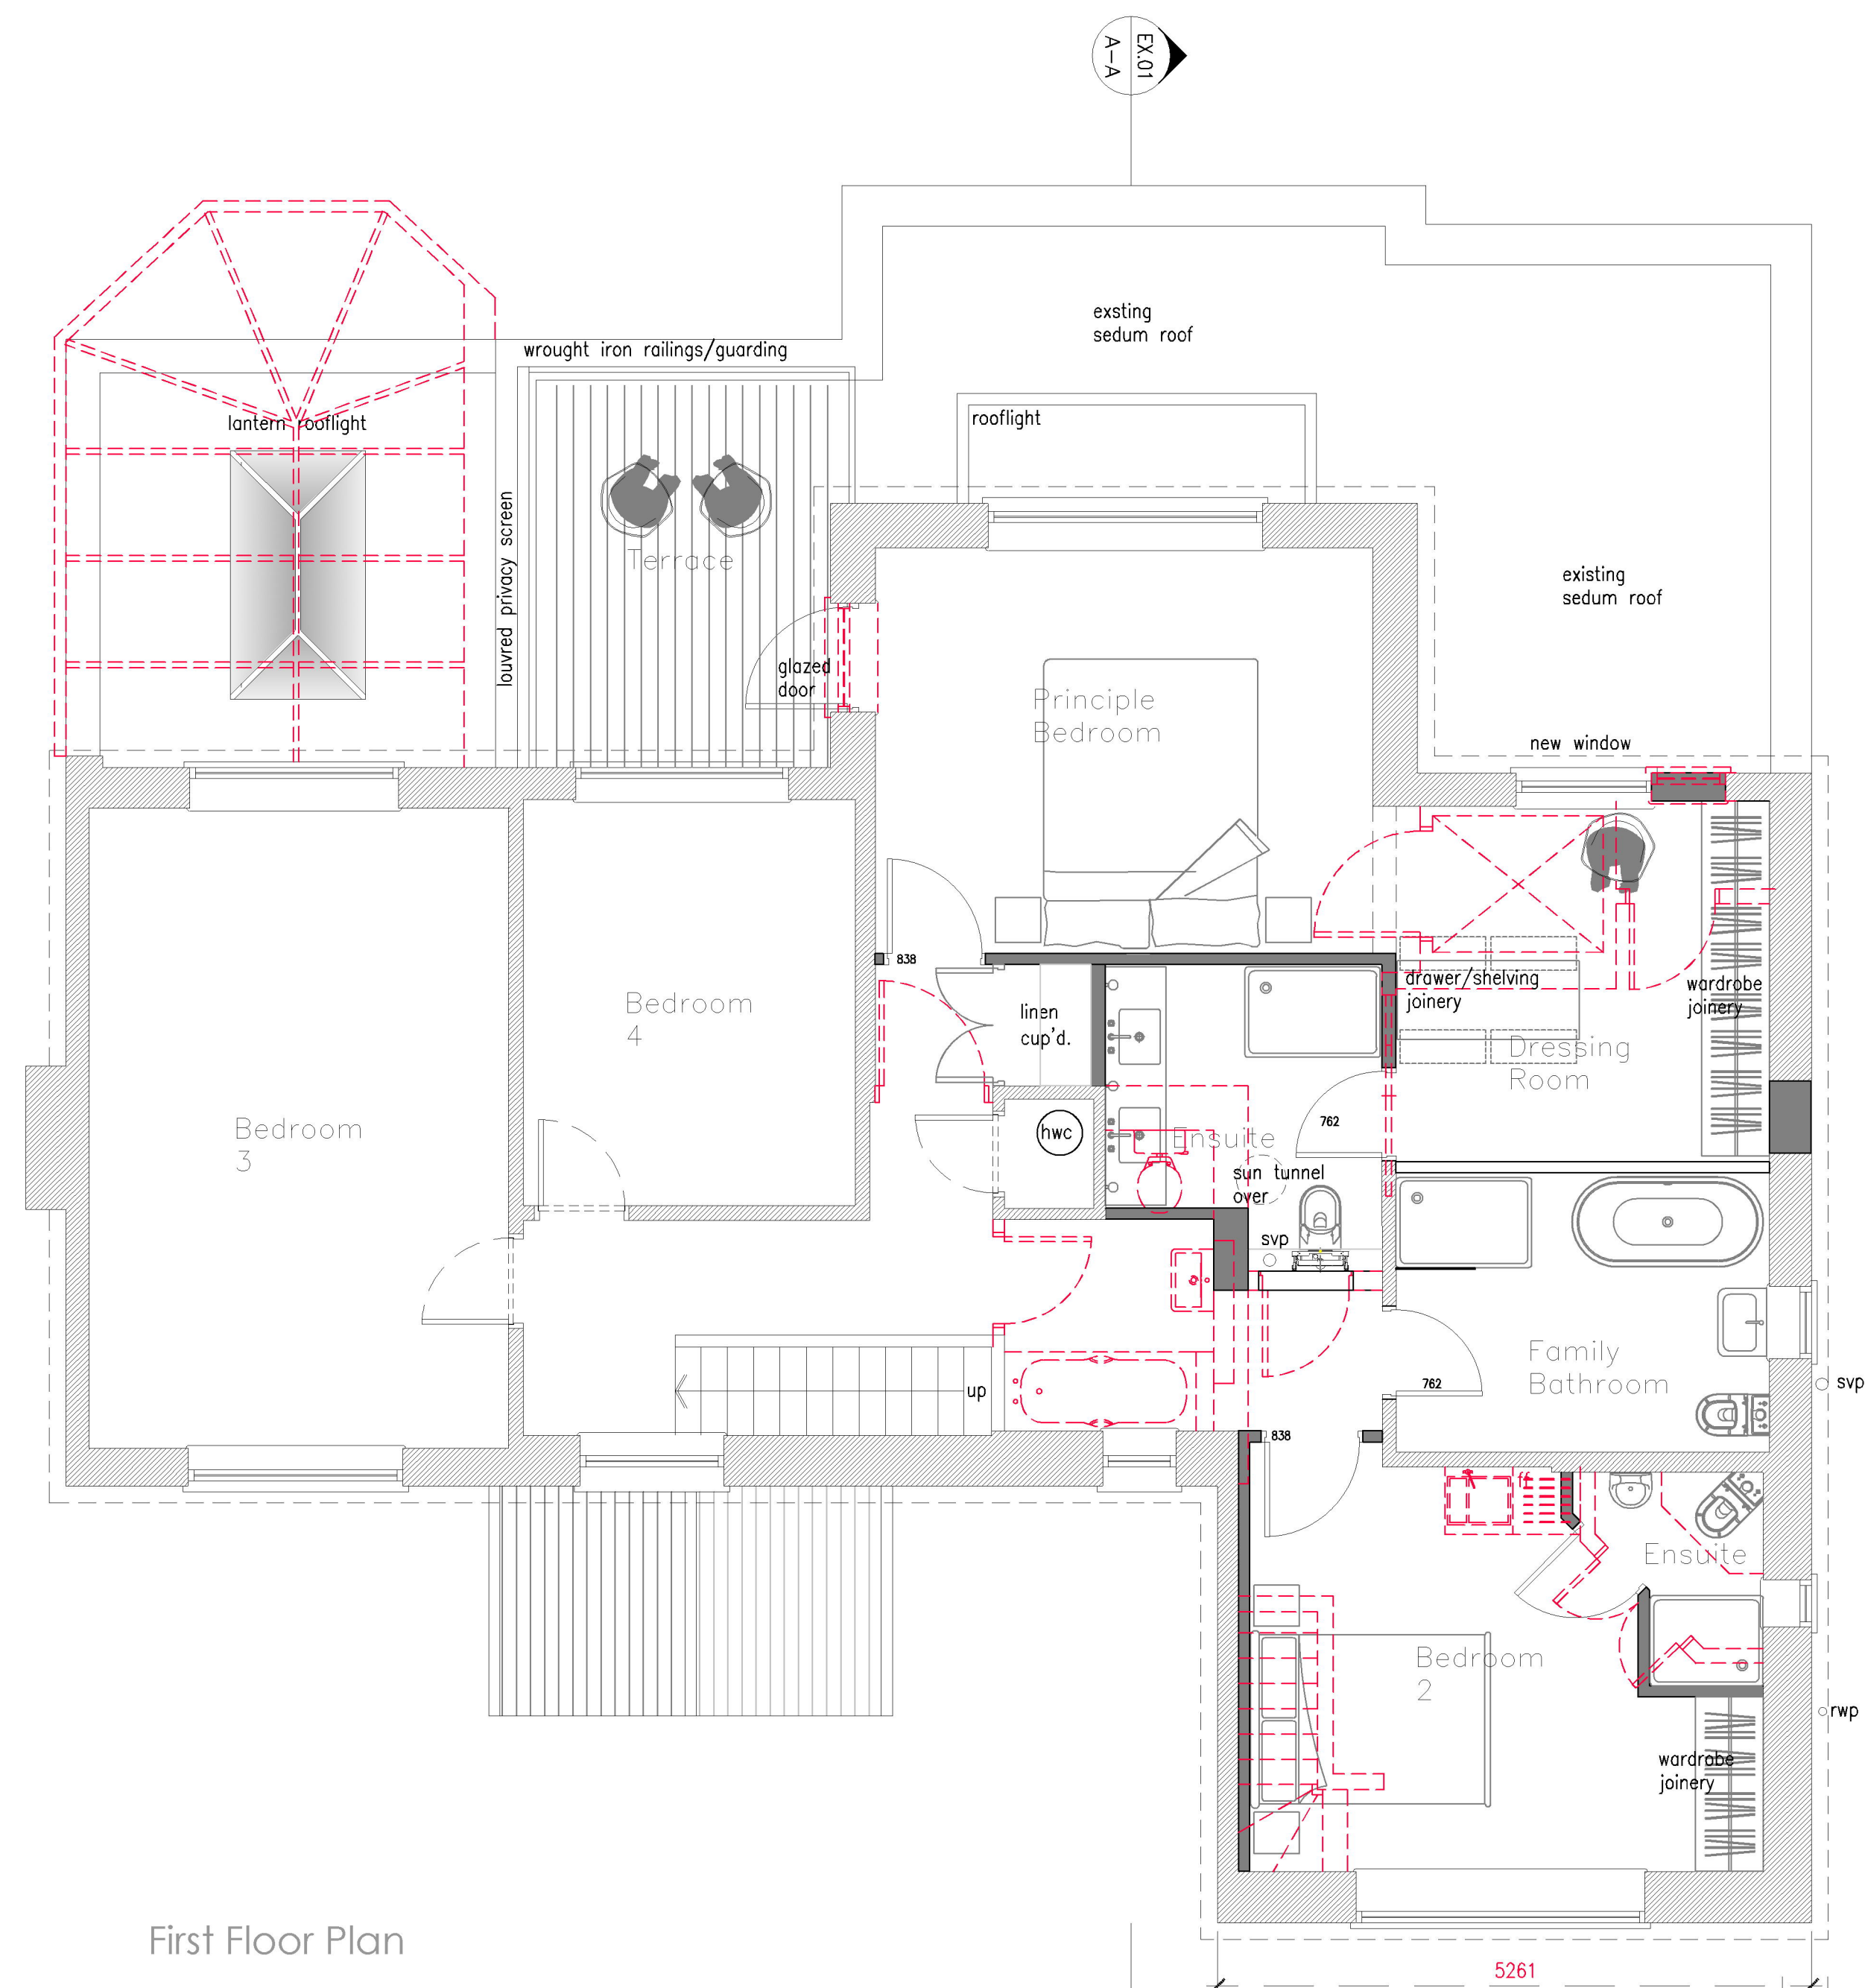


First Floor Plan



Location plan 1:1250



Block plan 1:500

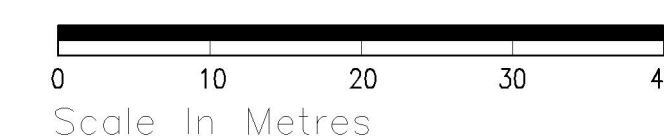

rev.	date	comment
A	26-8-26	Planning Amendments - privacy screen added
amendments		
kl architects client Mr & Mrs J. Boardman job 39 Oathall Road Haywards Heath RH16 3EG drawing number 319.PL.01/A drawing title Proposed Ground Floor & First Floor Plans, Location & Block Plan date July '26 scale/original sheet size Varies@A1 RIBA work stage 3		
Do not scale off drawing Check all dimensions on site before all work is commenced All goods materials workmanship to conform with current building regulations BS and CCH © Copyright KLA Architects Ltd. KLA architects limited 27, Perseus Road Haywards Heath West Sussex RH16 1PZ Telephone 07712 449 542 email klarchitectsdesign@gmail.com www.klarchitects.co.uk Company No. 6535521 Registered Office 238 Arches Place Leeds, LS2 2AB		