




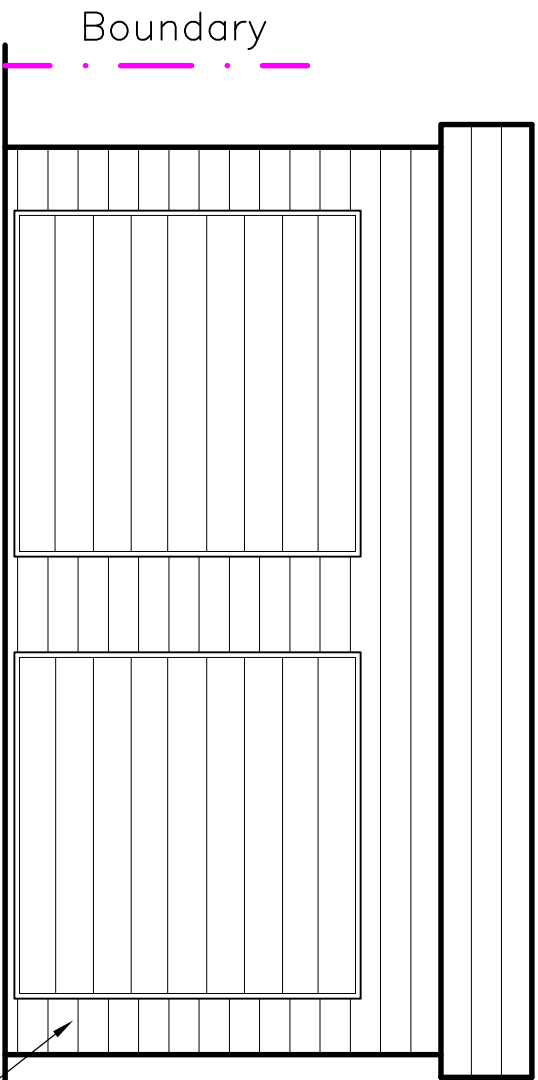

Proposed Front Elevation
Treated and non-combustible
timber cladding to clients
spec

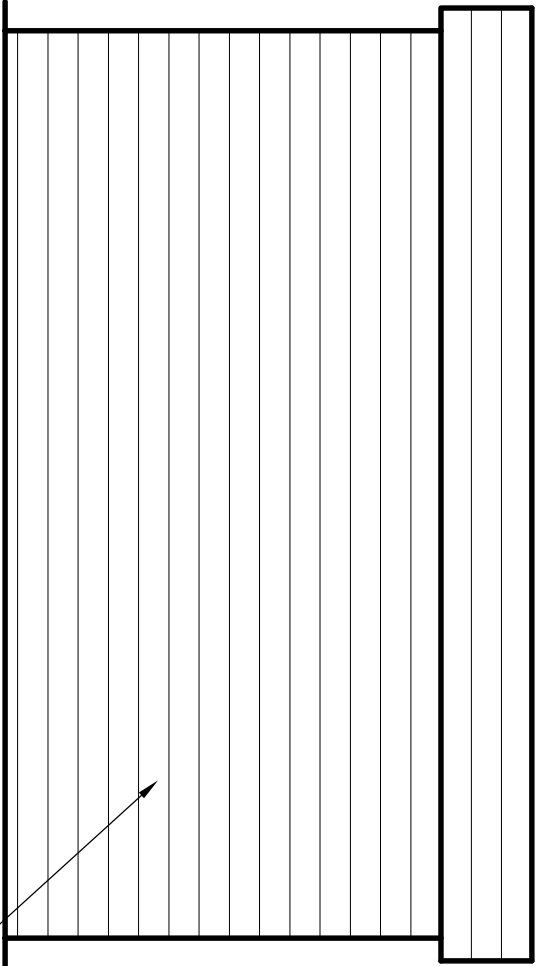


Proposed Side Elevation
(East & West)

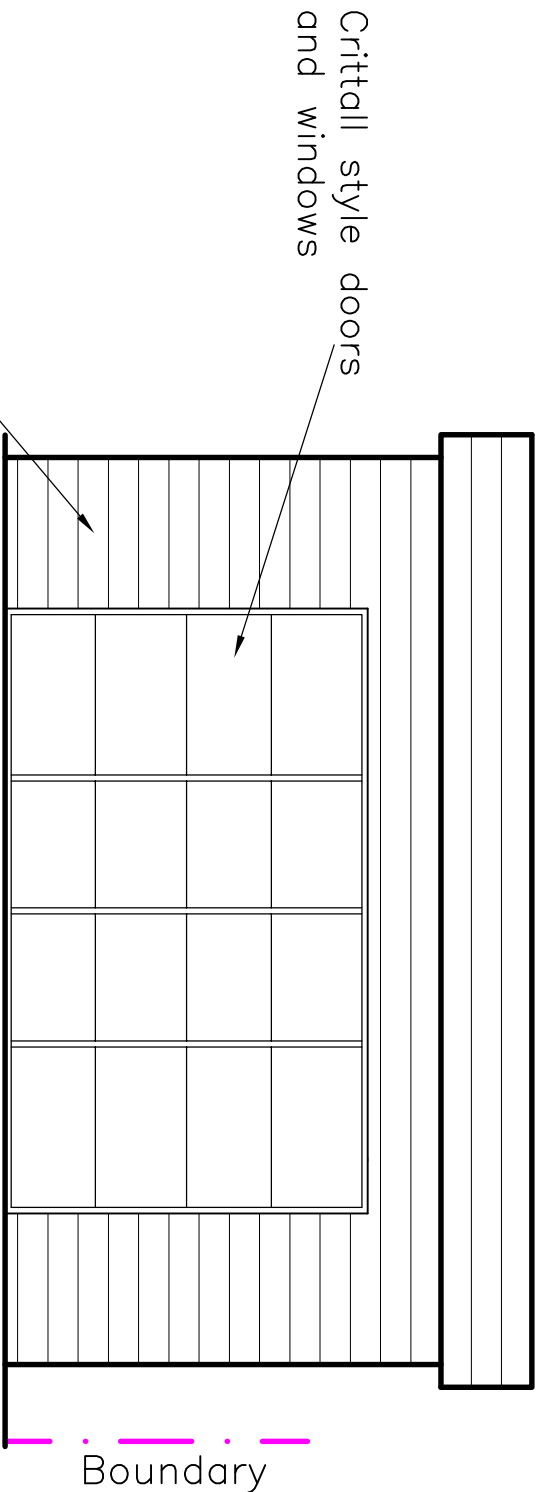


Proposed Rear Elevation


Rear Garden
Existing garage to
be converted
Crittall style doors
and windows

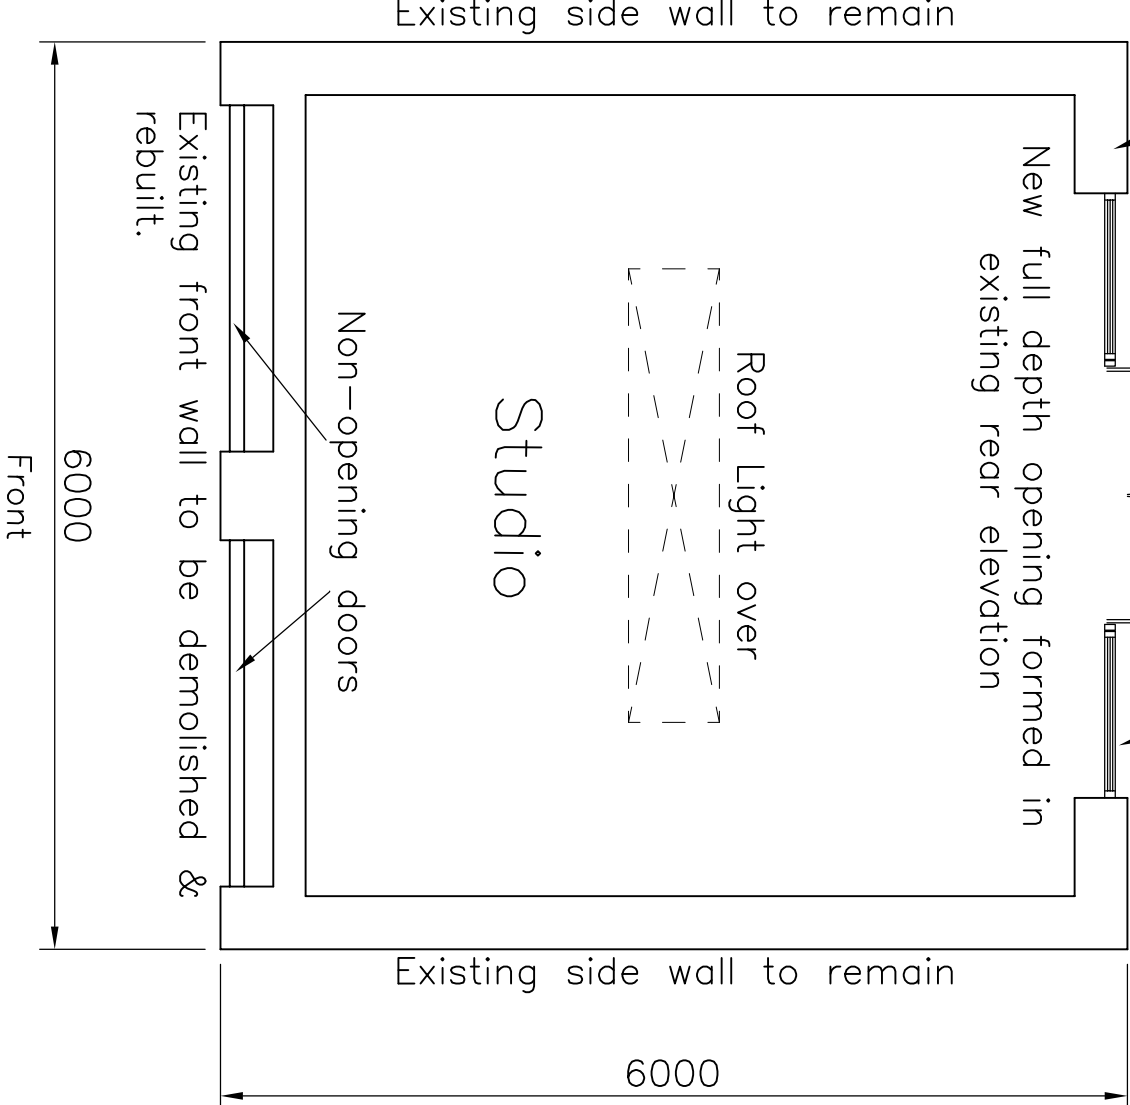


Proposed Ground Floor Plan

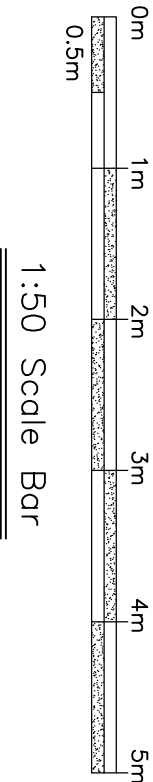

1:50 Scale Bar

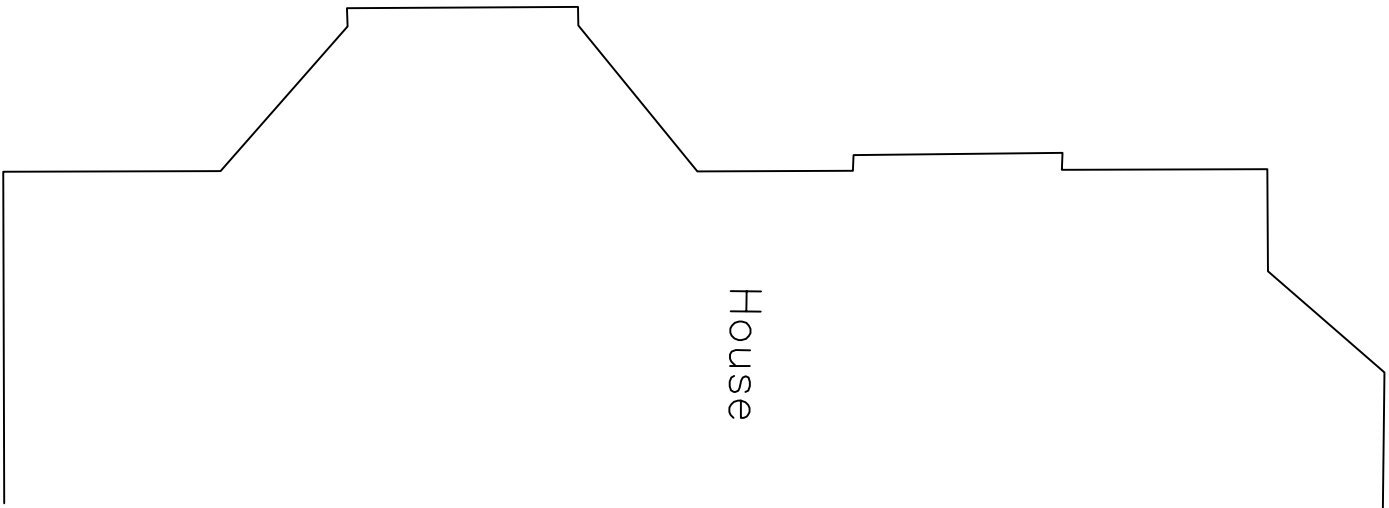

House

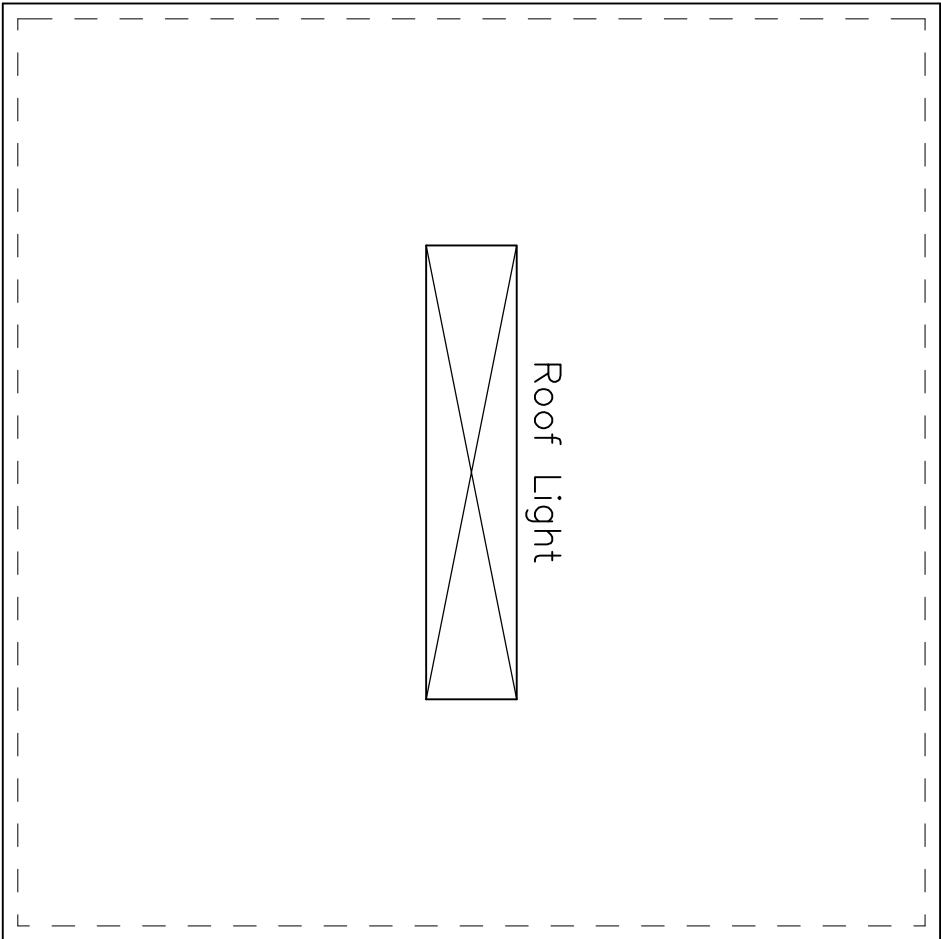

Proposed Roof Plan

Existing front wall to be demolished & rebuilt.
New full depth opening formed in existing
rear elevation.
Both side walls to remain, but strengthened
Ground floor slab and foundations to remain
Roof to be demolished

PLANNING DRAWING

Rev C Dwg updated Aug '26
Rev B Garage to be converted Aug '26
Rev A Garage re-designed with a June '26
flat roof

Mulbury Designs Ltd

Honeywood House
The Drive
Maresfield Park
Maresfield
East Sussex
TN22 2HA
Tel: 01825 760967
Email: mulburymdesigns@hotmail.co.uk

CLIENT:
Amber & Tony Parr

TITLE:
Conversion of Existing Garage
To Form a Studio
Proposed Plans & Elevations

PROJECT:
Proposed Alterations & Additions
To: 44, Hurst Road, Hassocks

SCALE: 1:50 © A2
DATE: Mar 2025
Dwg NO. 2843/70
REV. C