


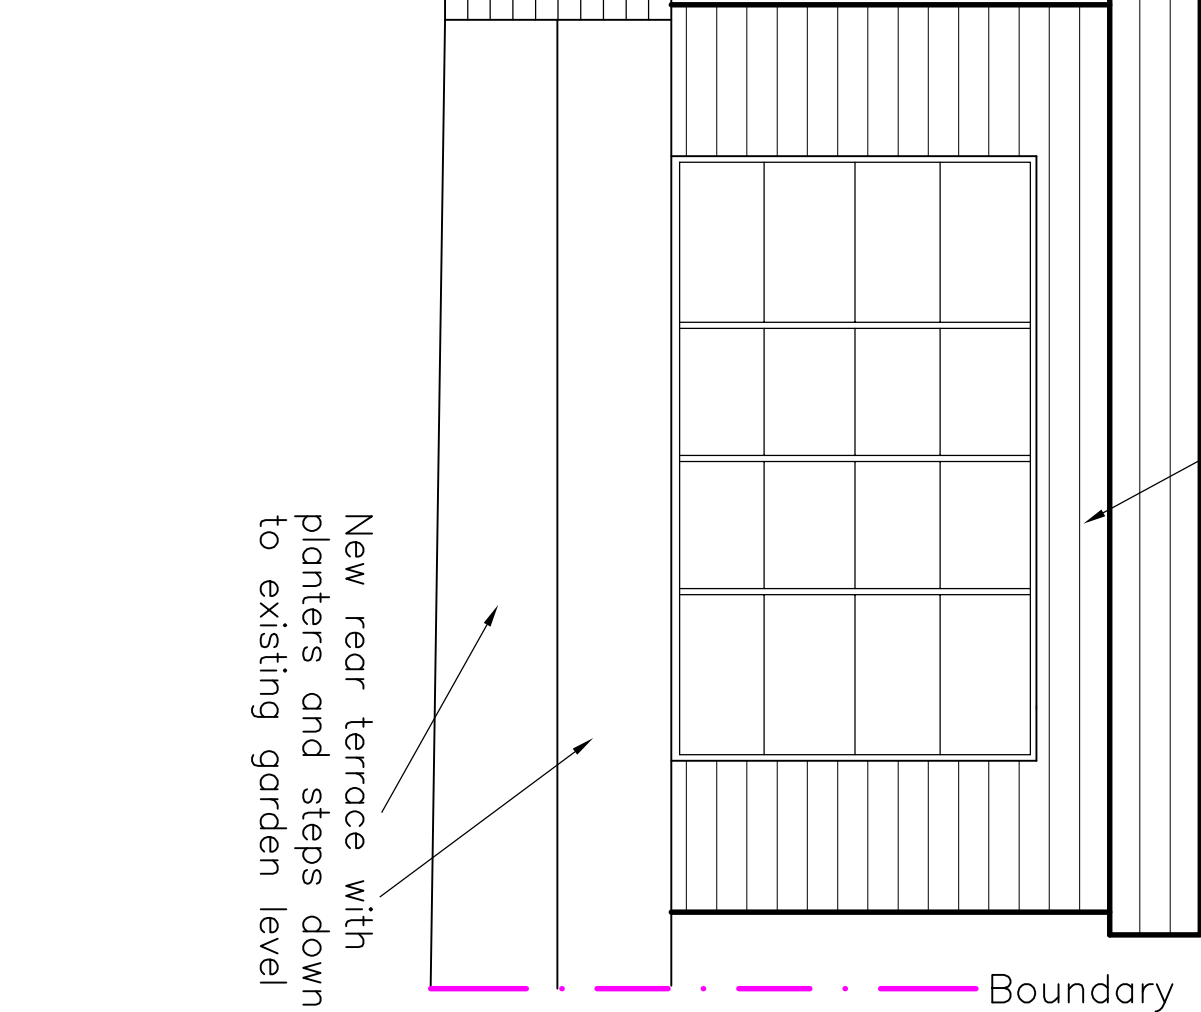

Existing front wall to be demolished & rebuilt. New full depth opening formed in existing rear elevation. Both side walls to remain, but strengthened Ground floor slab and foundations to remain Roof to be demolished

For details of proposed garage conversion refer to dwg 70C



PLANNING DRAWING

Rev C Dwg updated Aug '26
Rev B Garage to be converted Aug '26
Rev A Garage re-designed with a flat roof June '26

Mulbury Designs Ltd

Honeywood House
The Drive
Marshfield Park
Marshfield
East Sussex
TN22 2HA
Tel: 01825 760967
Email: mulburymdesigns@hotmail.co.uk

CLIENT:
Amber & Tony Parr

TITLE:
Conversion of Existing Garage
To Form a Studio
Proposed Rear Elevation
(Garden Scene)

PROJECT:
Proposed Alterations & Additions
To: 44, Hurst Road, Hassocks

SCALE: 1:50 @ A2 DATE: Mar 2025
Dwg No. REV. C
2843/72