




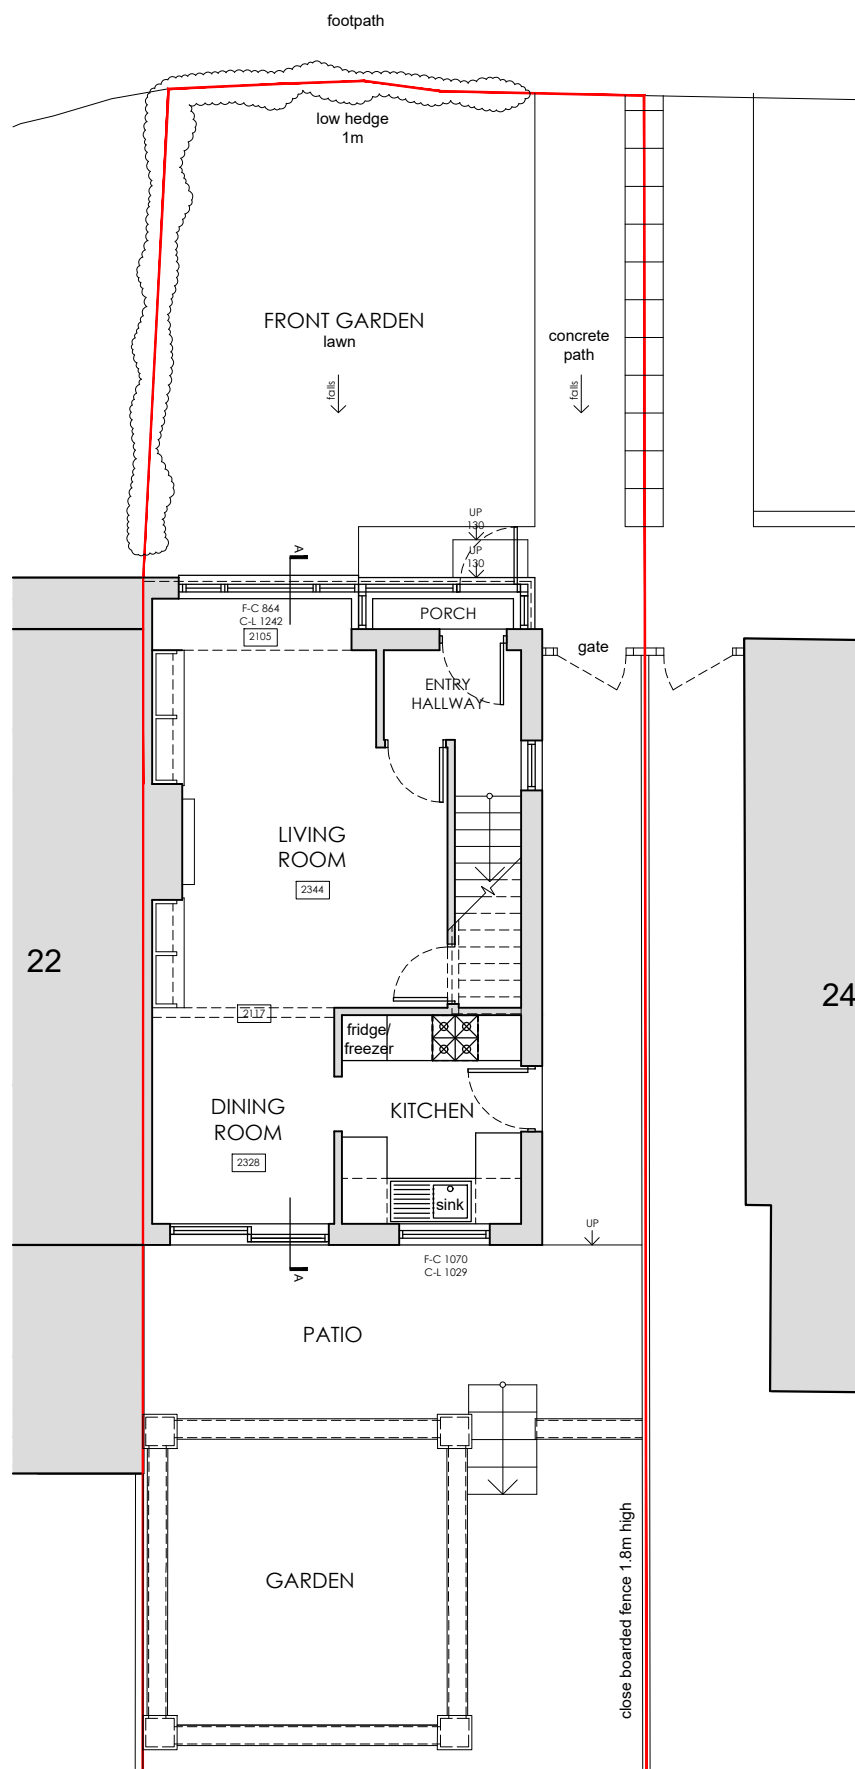

1 EXISTING GROUND FLOOR PLAN
SCALE 1:100

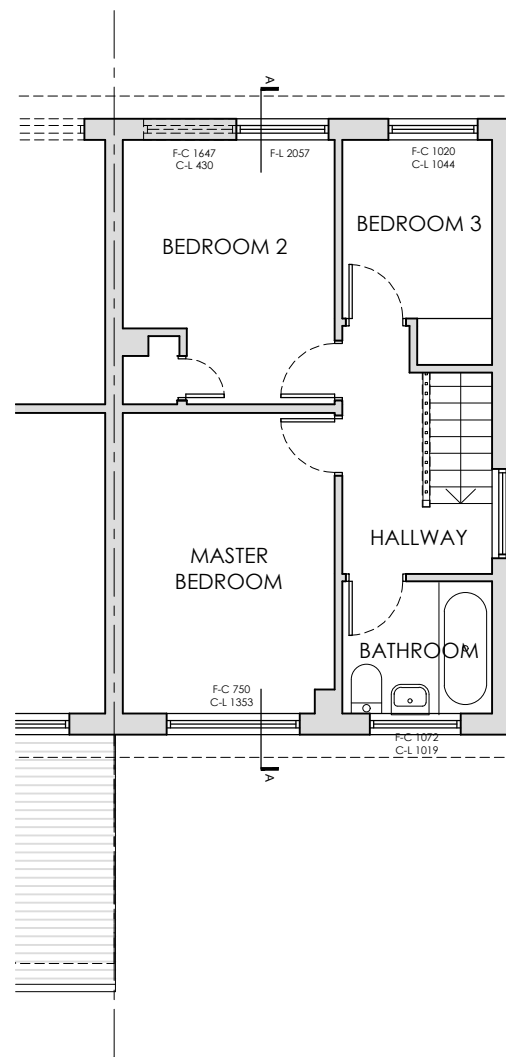

2 EXISTING FIRST FLOOR PLAN
SCALE 1:100

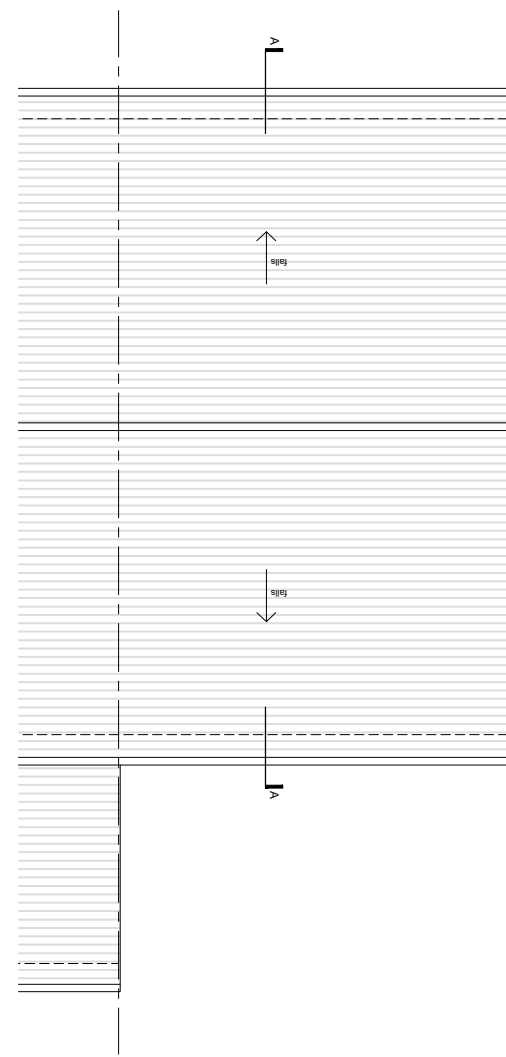

3 EXISTING ROOF PLAN
SCALE 1:100



EXISTING

REVISIONS

STATUS
EXISTING

PROJECT
23 FOREST CLOSE

TITLE
EXISTING FLOOR PLANS

SCALE
1:100

DATE
2026.06.10

DRAWING NUMBER
002

REV
*

VICTORIA MUSTARD ARCHITECT

135 Crawley Down Road, Felbridge, East Grinstead RH19 2PS
Mob 07779 245 093 vicki@victoriarmustardarchitects.com