



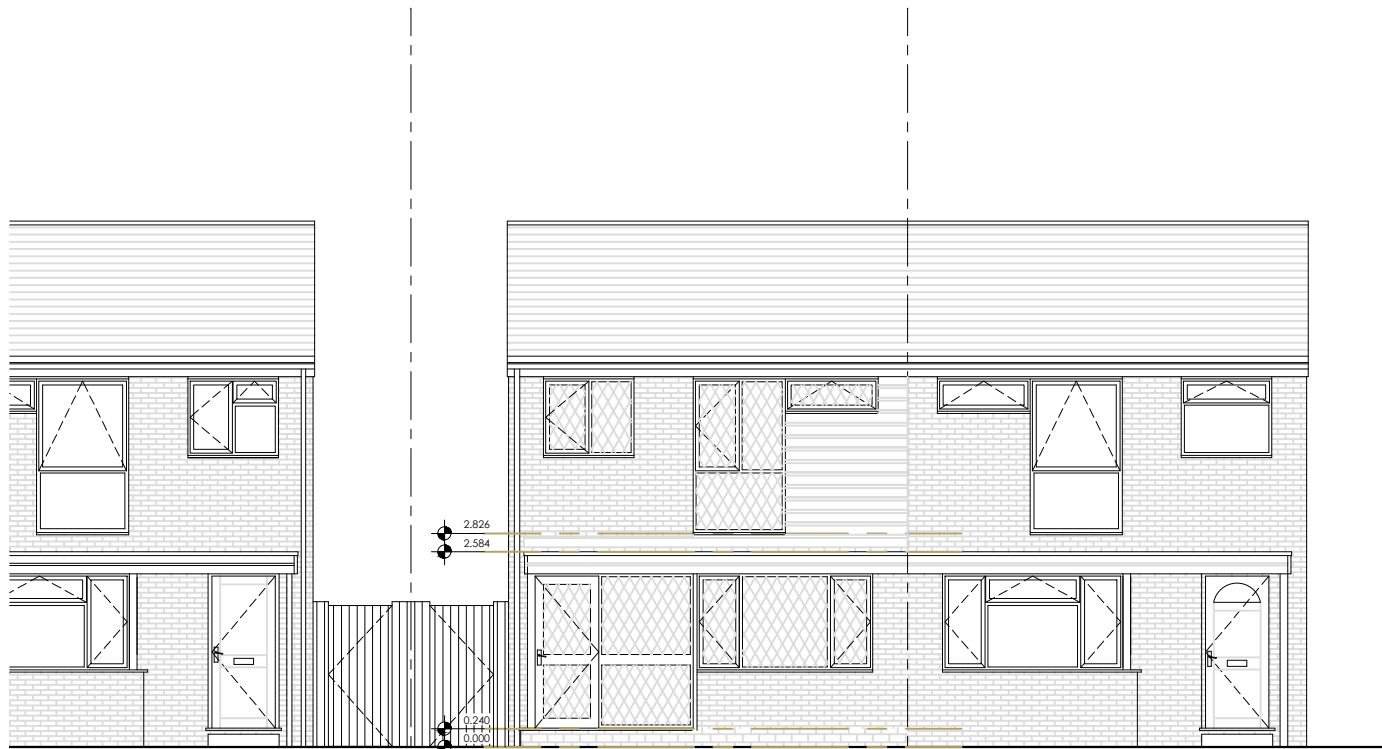

1 EXISTING FRONT NORTH ELEVATION
SCALE 1:100



2 EXISTING SIDE EAST ELEVATION
SCALE 1:100

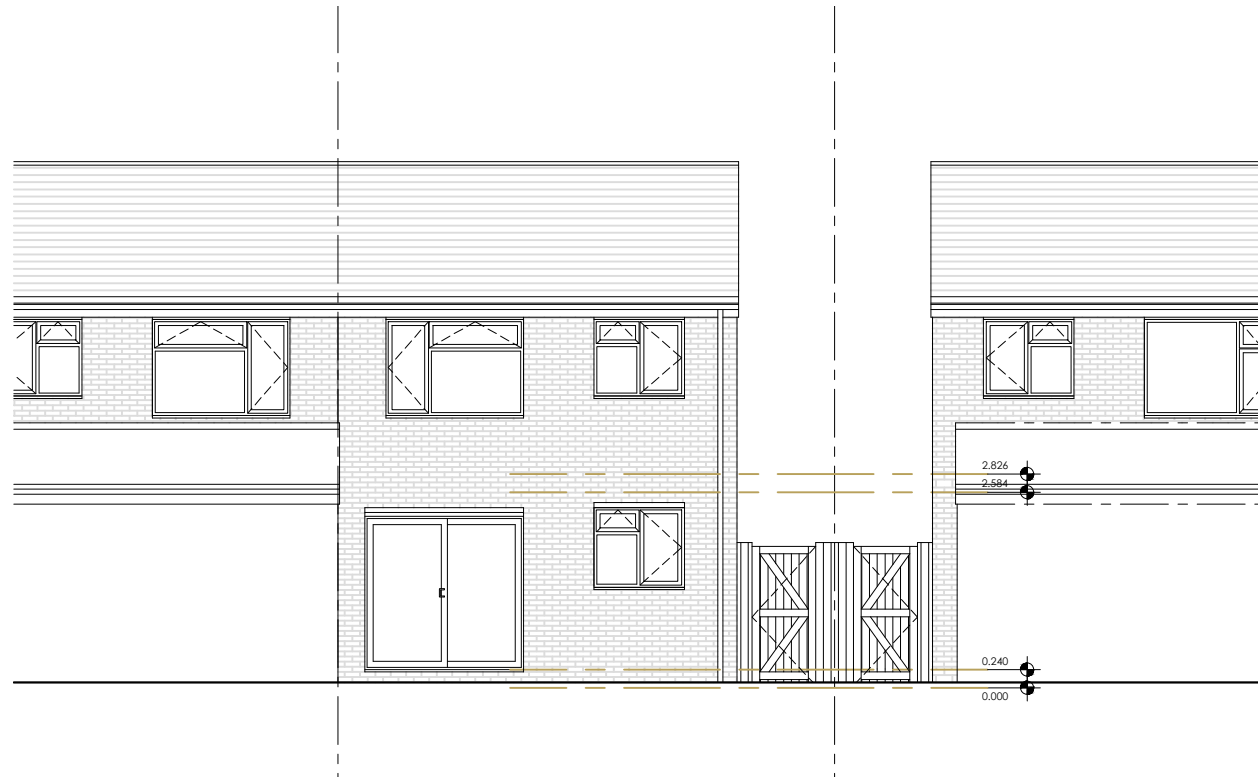

3 EXISTING REAR SOUTH ELEVATION
SCALE 1:100



EXISTING

REVISIONS

STATUS
EXISTING

PROJECT
23 FOREST CLOSE

TITLE
EXISTING ELEVATIONS

SCALE
1:100

DATE
2026.06.10

DRAWING NUMBER
003

REV
*

VICTORIA MUSTARD ARCHITECT

135 Crawley Down Road, Felbridge, East Grinstead RH19 2PS
Mob 07779 245 093 vicki@victoriarmustardarchitects.com