

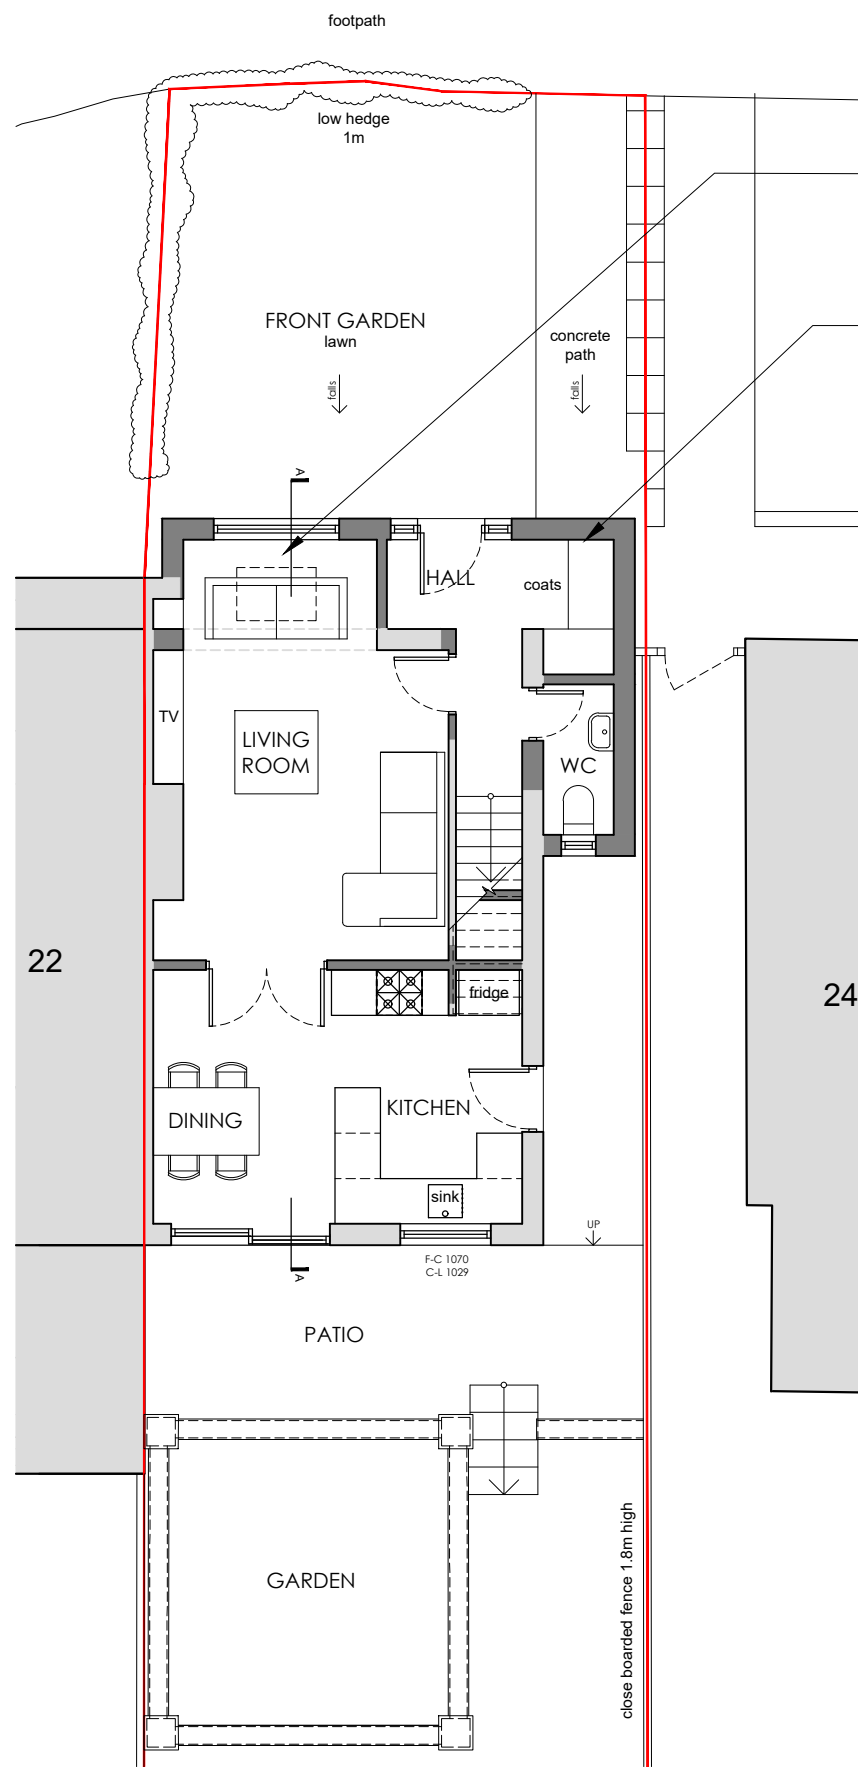


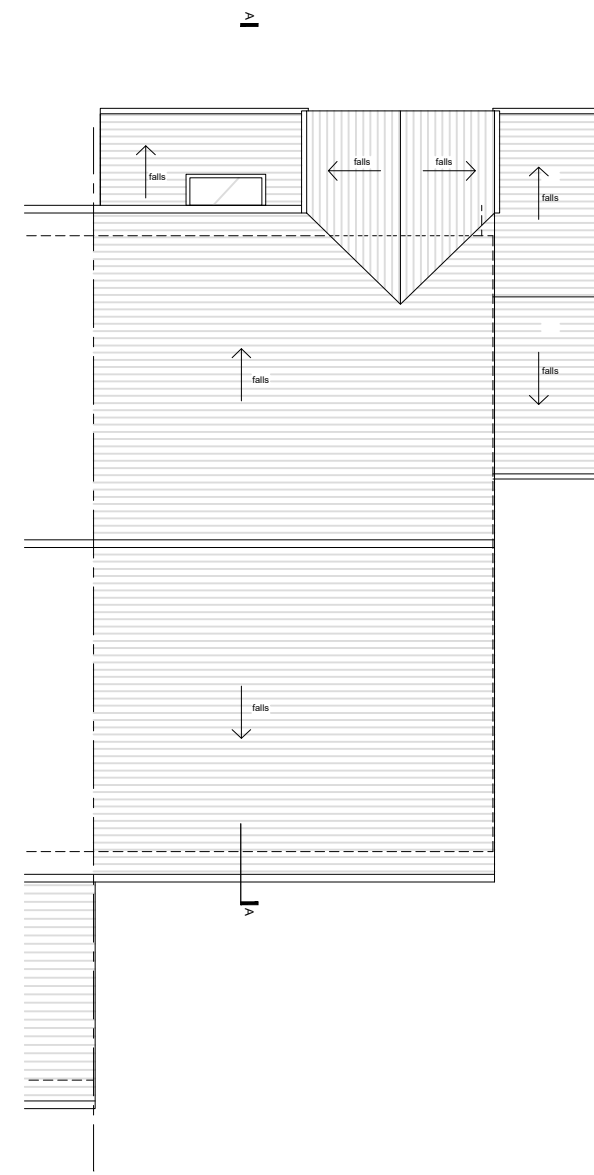

Proposed front single storey extension to the Living Room with rooflight.

Proposed front/side single storey extension to create Entrance Hallway and WC.



Proposed front bedroom extension.

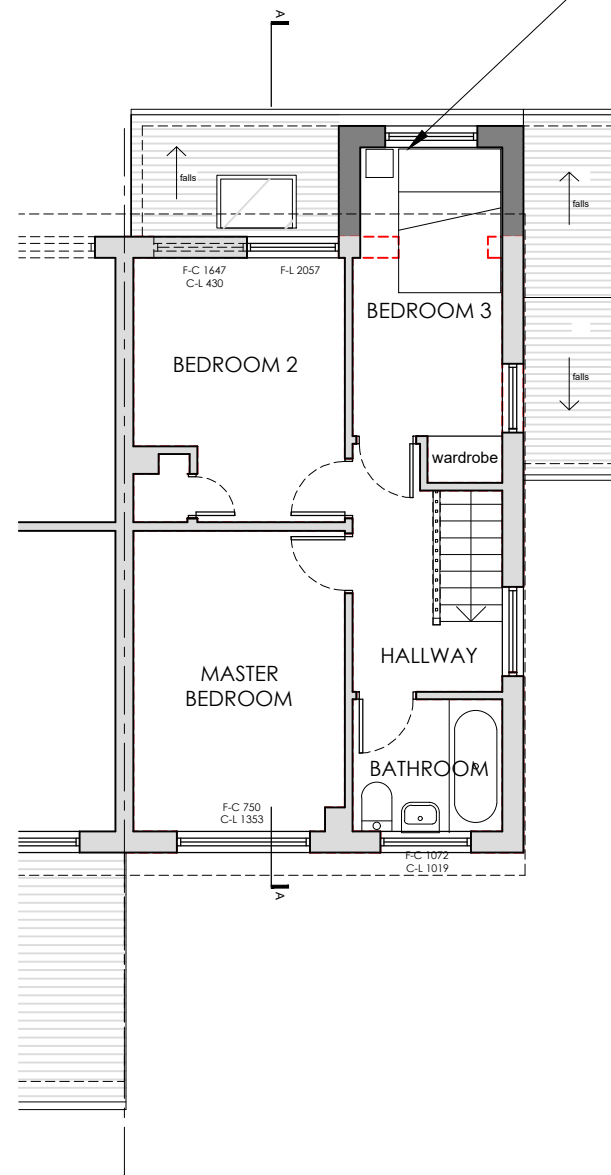

1 PROPOSED GROUND FLOOR PLAN  
SCALE 1:100

2 PROPOSED FIRST FLOOR PLAN  
SCALE 1:100

3 PROPOSED ROOF PLAN  
SCALE 1:100

  

EXISTING  
PROPOSED

REVISIONS

STATUS  
PROPOSED

PROJECT  
23 FOREST CLOSE

TITLE  
PROPOSED FLOOR PLANS

SCALE  
1:100

DATE  
2026.09.09

DRAWING NUMBER  
201

REV  
\*

VICTORIA MUSTARD ARCHITECT

135 Crawley Down Road, Felbridge, East Grinstead RH19 2PS  
Mob 07779 245 093 vicki@victoriarmustardarchitects.com