


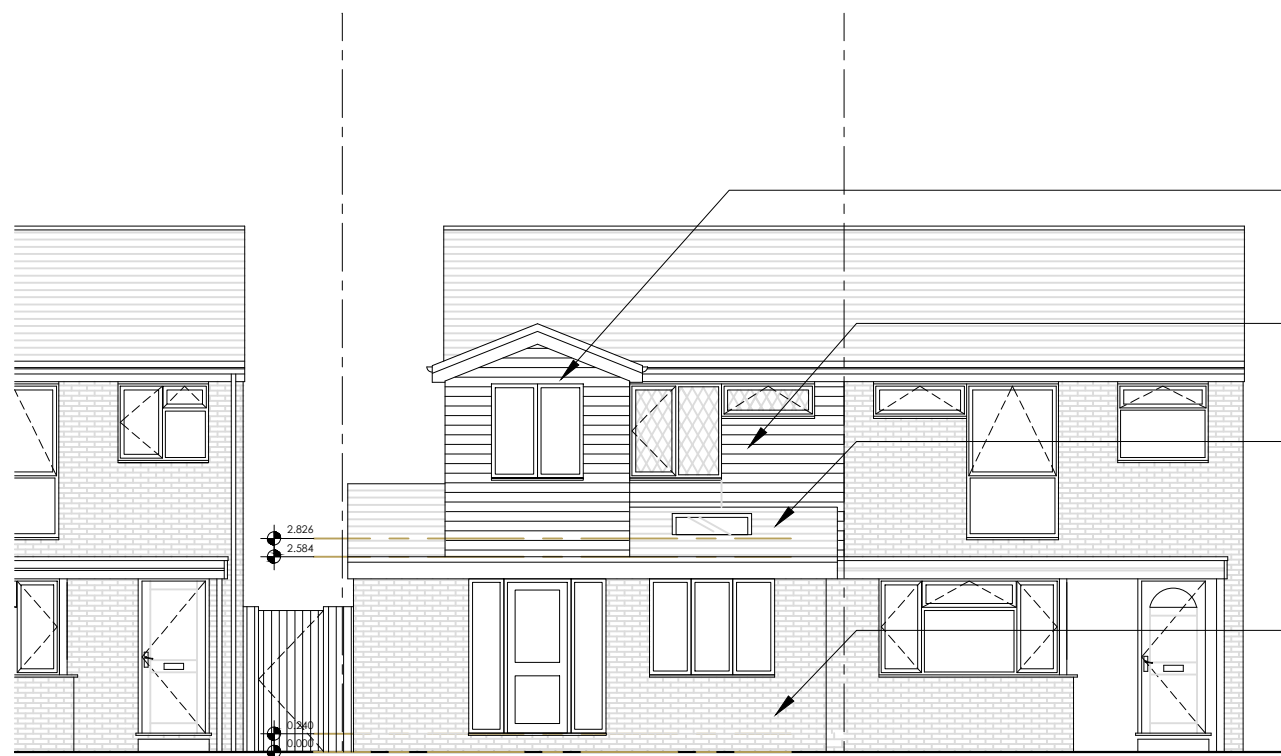

1


PROPOSED FRONT NORTH ELEVATION
SCALE 1:100

New front extension to the front bedroom.

Existing horizontal timber cladding painted dark grey to match new cladding.


Proposed pitched roof to extension with roof light over Living Room. Roof finish to match main roof.

Proposed single storey extension. Matching facing bricks and roof tiles.

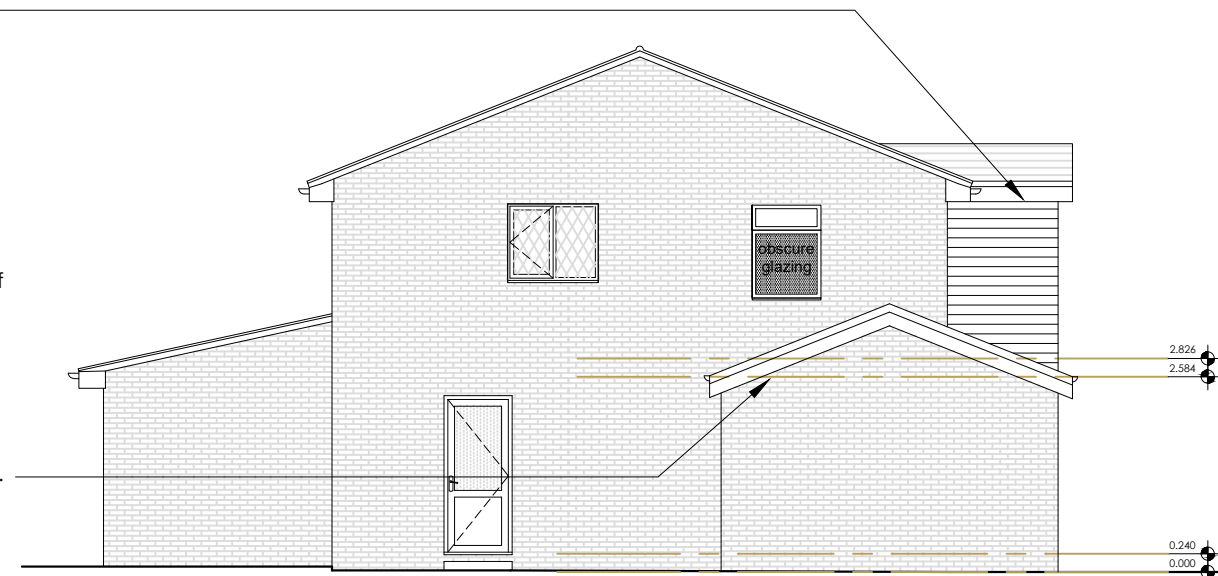

2

PROPOSED SIDE EAST ELEVATION
SCALE 1:100

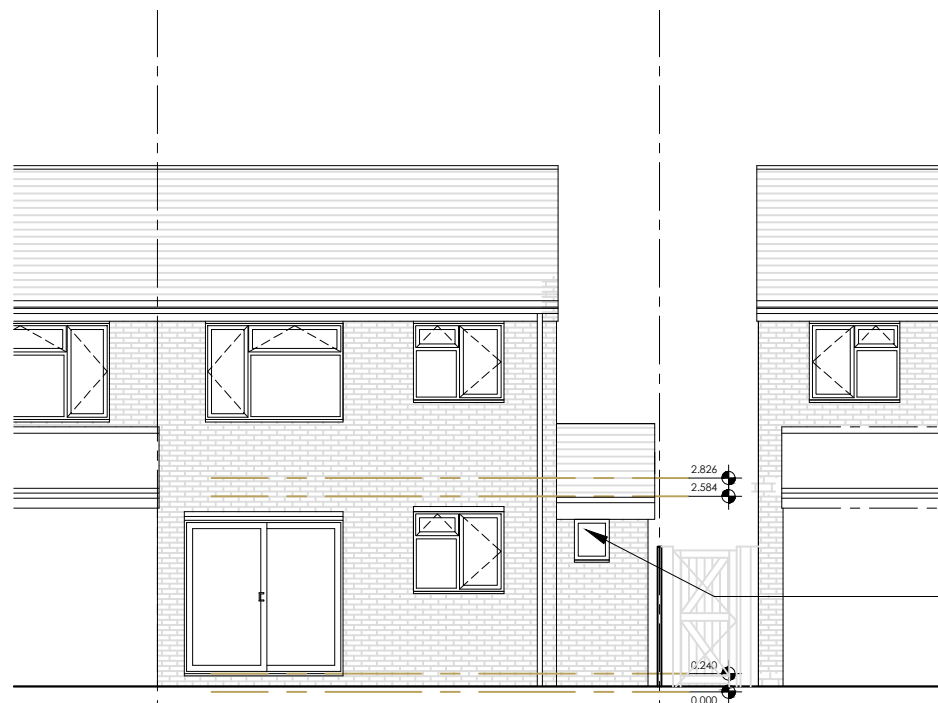

3

PROPOSED REAR SOUTH ELEVATION
SCALE 1:100

Proposed pitched roof extension over WC. Matching facing brick and roof finish.



REVISIONS

STATUS
PROPOSED

PROJECT
23 FOREST CLOSE
TITLE

PROPOSED ELEVATIONS

SCALE
1:100

DATE
2026.09.09

DRAWING NUMBER
202

REV
*

VICTORIA MUSTARD ARCHITECT

135 Crawley Down Road, Felbridge, East Grinstead RH19 2PS
Mob 07779 245 093 vicki@victoriarmustardarchitects.com