

Written dimensions on these drawings shall take precedence over scaled dimensions. Contractors shall verify and be responsible for all dimensions and conditions on the project and this office may be notified of any violations from the dimensions and conditions shown by these drawings prior to commencement of any work. All contractors are directed to have mobile cameras on site of the conditions prior to entering into any contract.

approved by:	signature	date


date	description	dm	chk
2012.08.14	Floor Plans updated	ANV	-
2012.08.14	Floor Plans updated	ANV	-
2012.08.11	Floor Plans updated	ANV	-
2012.08.11	Floor Plans updated	ANV	-
2012.07.07	Planning	ANV	-

Mr Watson


project
4 Northway
Burgess Hill
West Sussex
RH15 0PN

drawing title


drawn by	date	checked
AKV	2025.07.07	-
job no.	drawing no.	revision
	2501-DWG-XX-XX-D-A-0001	P04

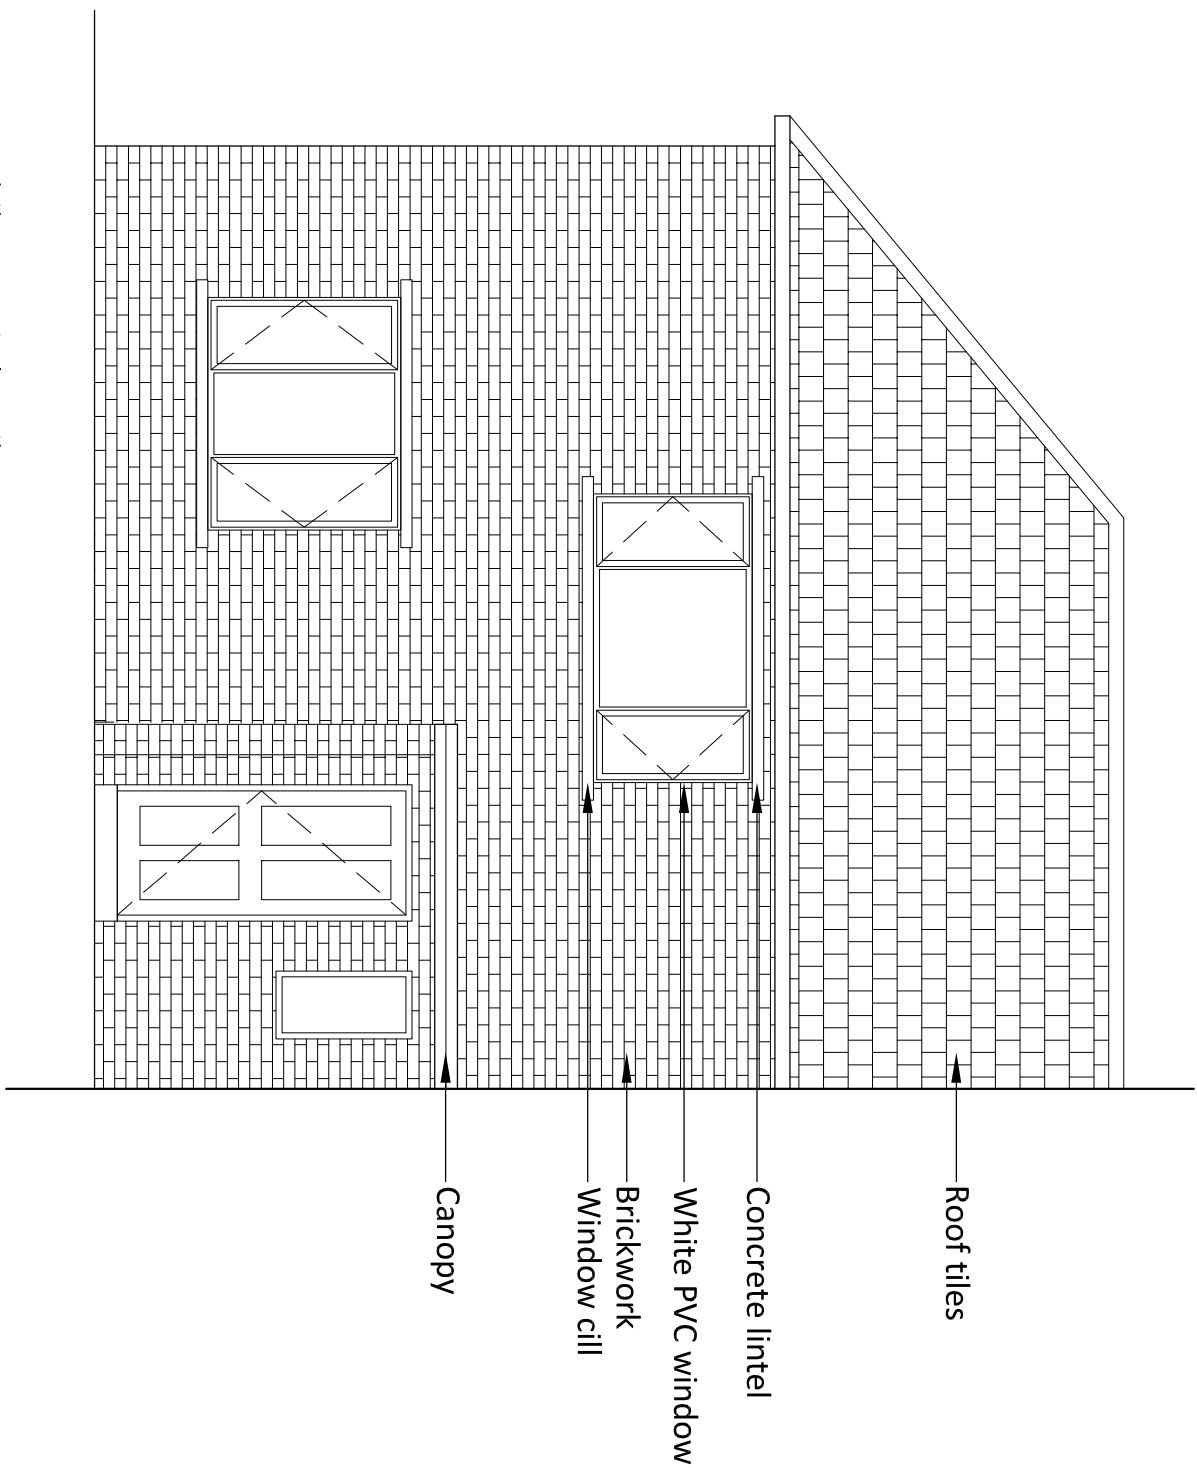


Existing West Elevation
Scale 1:50

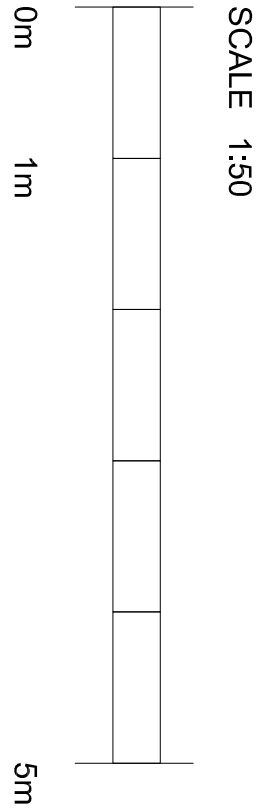


SCALE 1:50

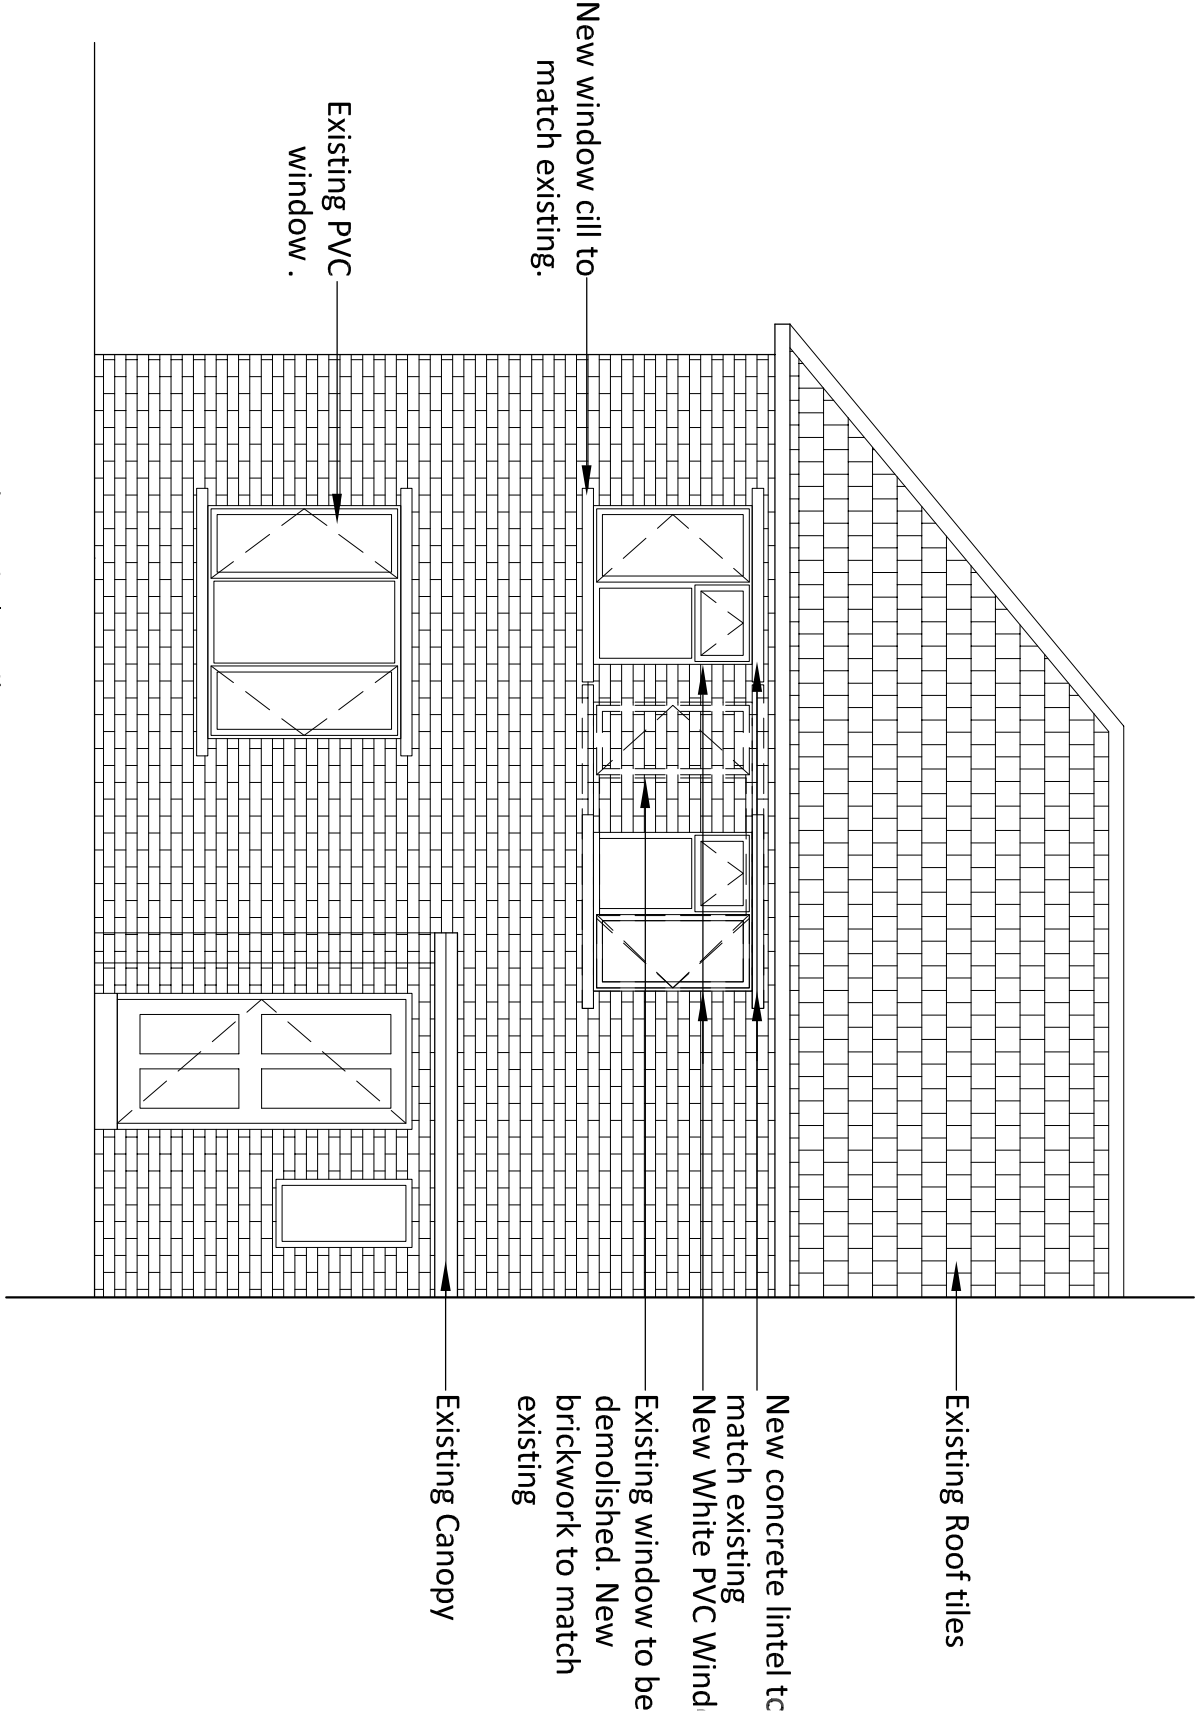


Proposed West Elevation
Scale 1:50

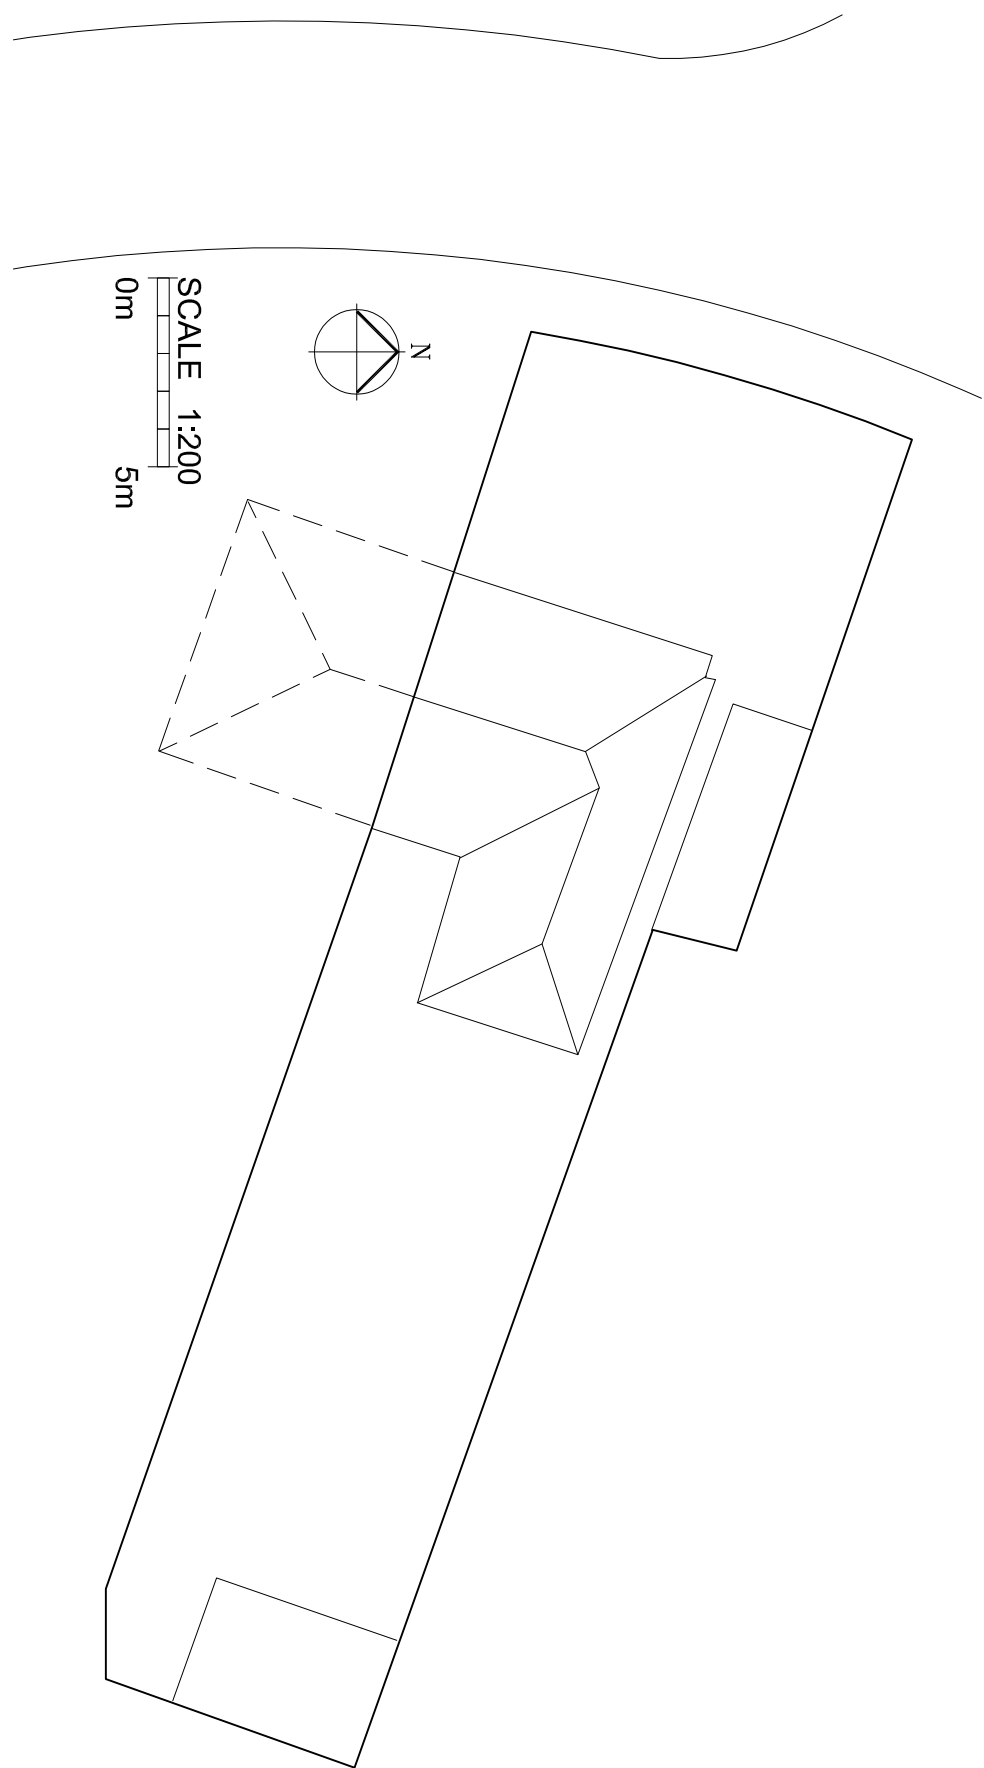


Site Plan
Scale 1:200

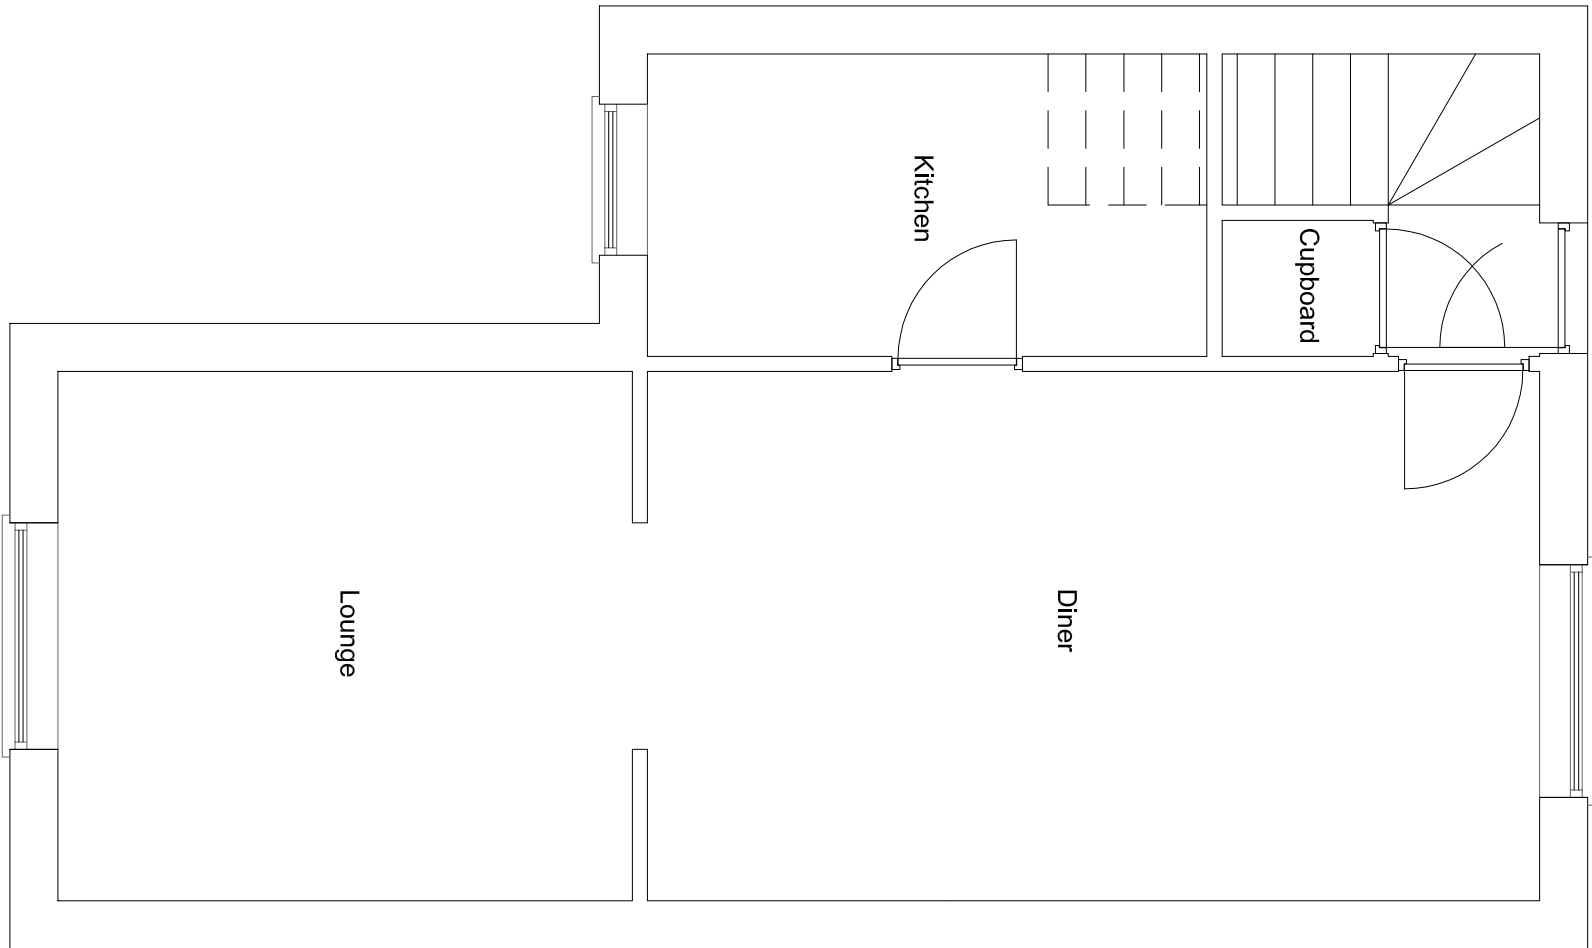

Existing Ground Floor Plan
Scale 1:50

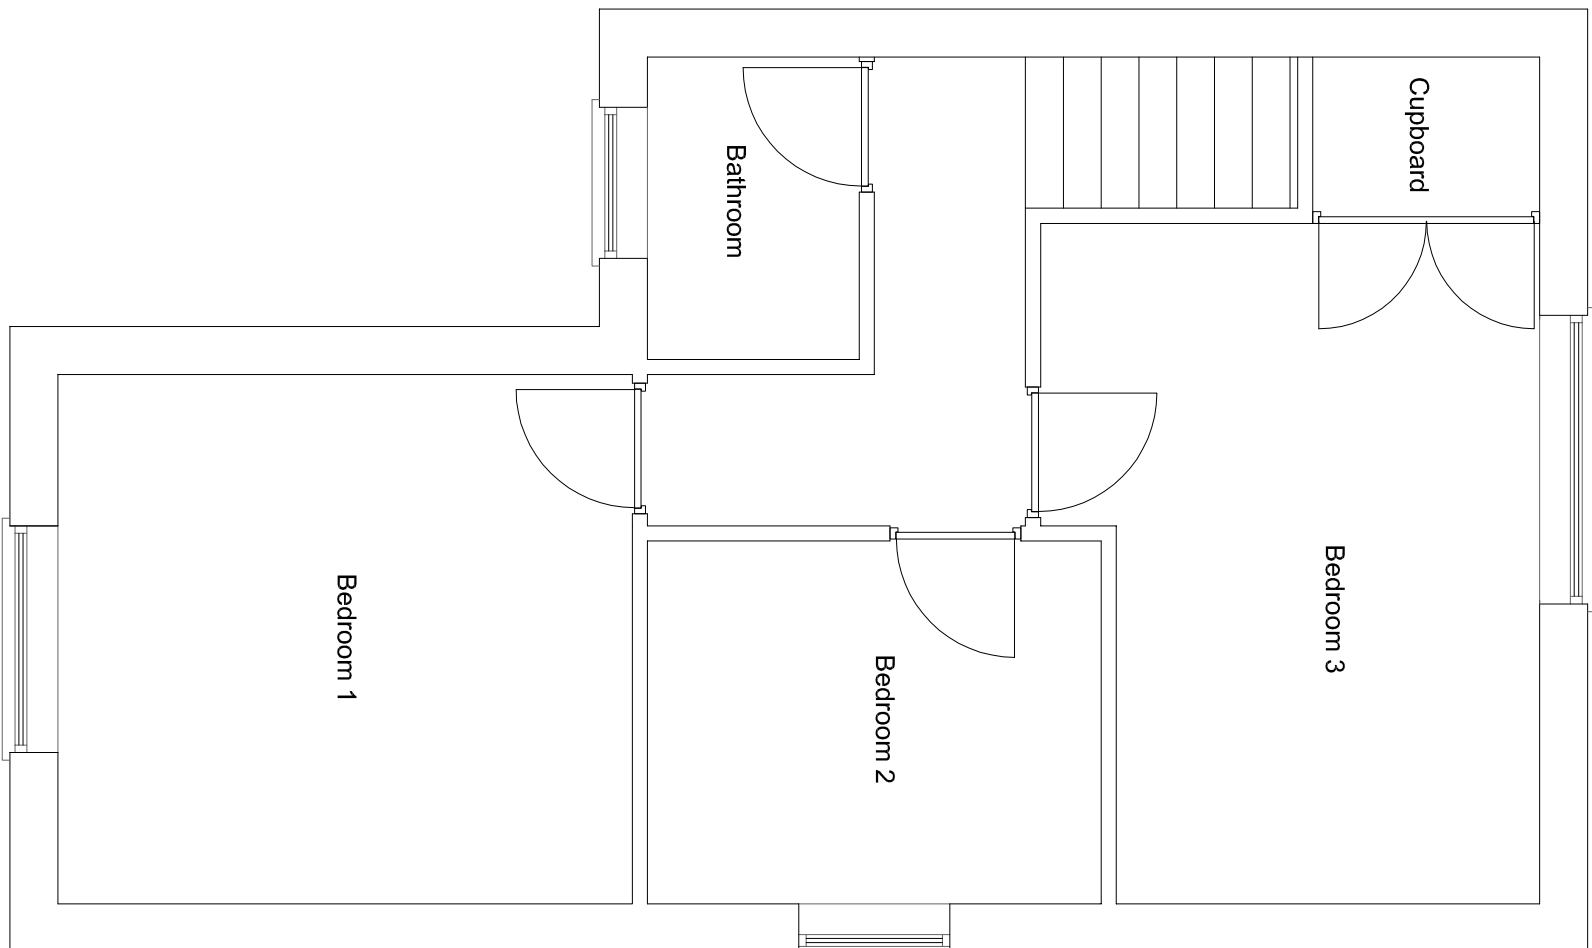

Existing First Floor Plan
Scale 1:50

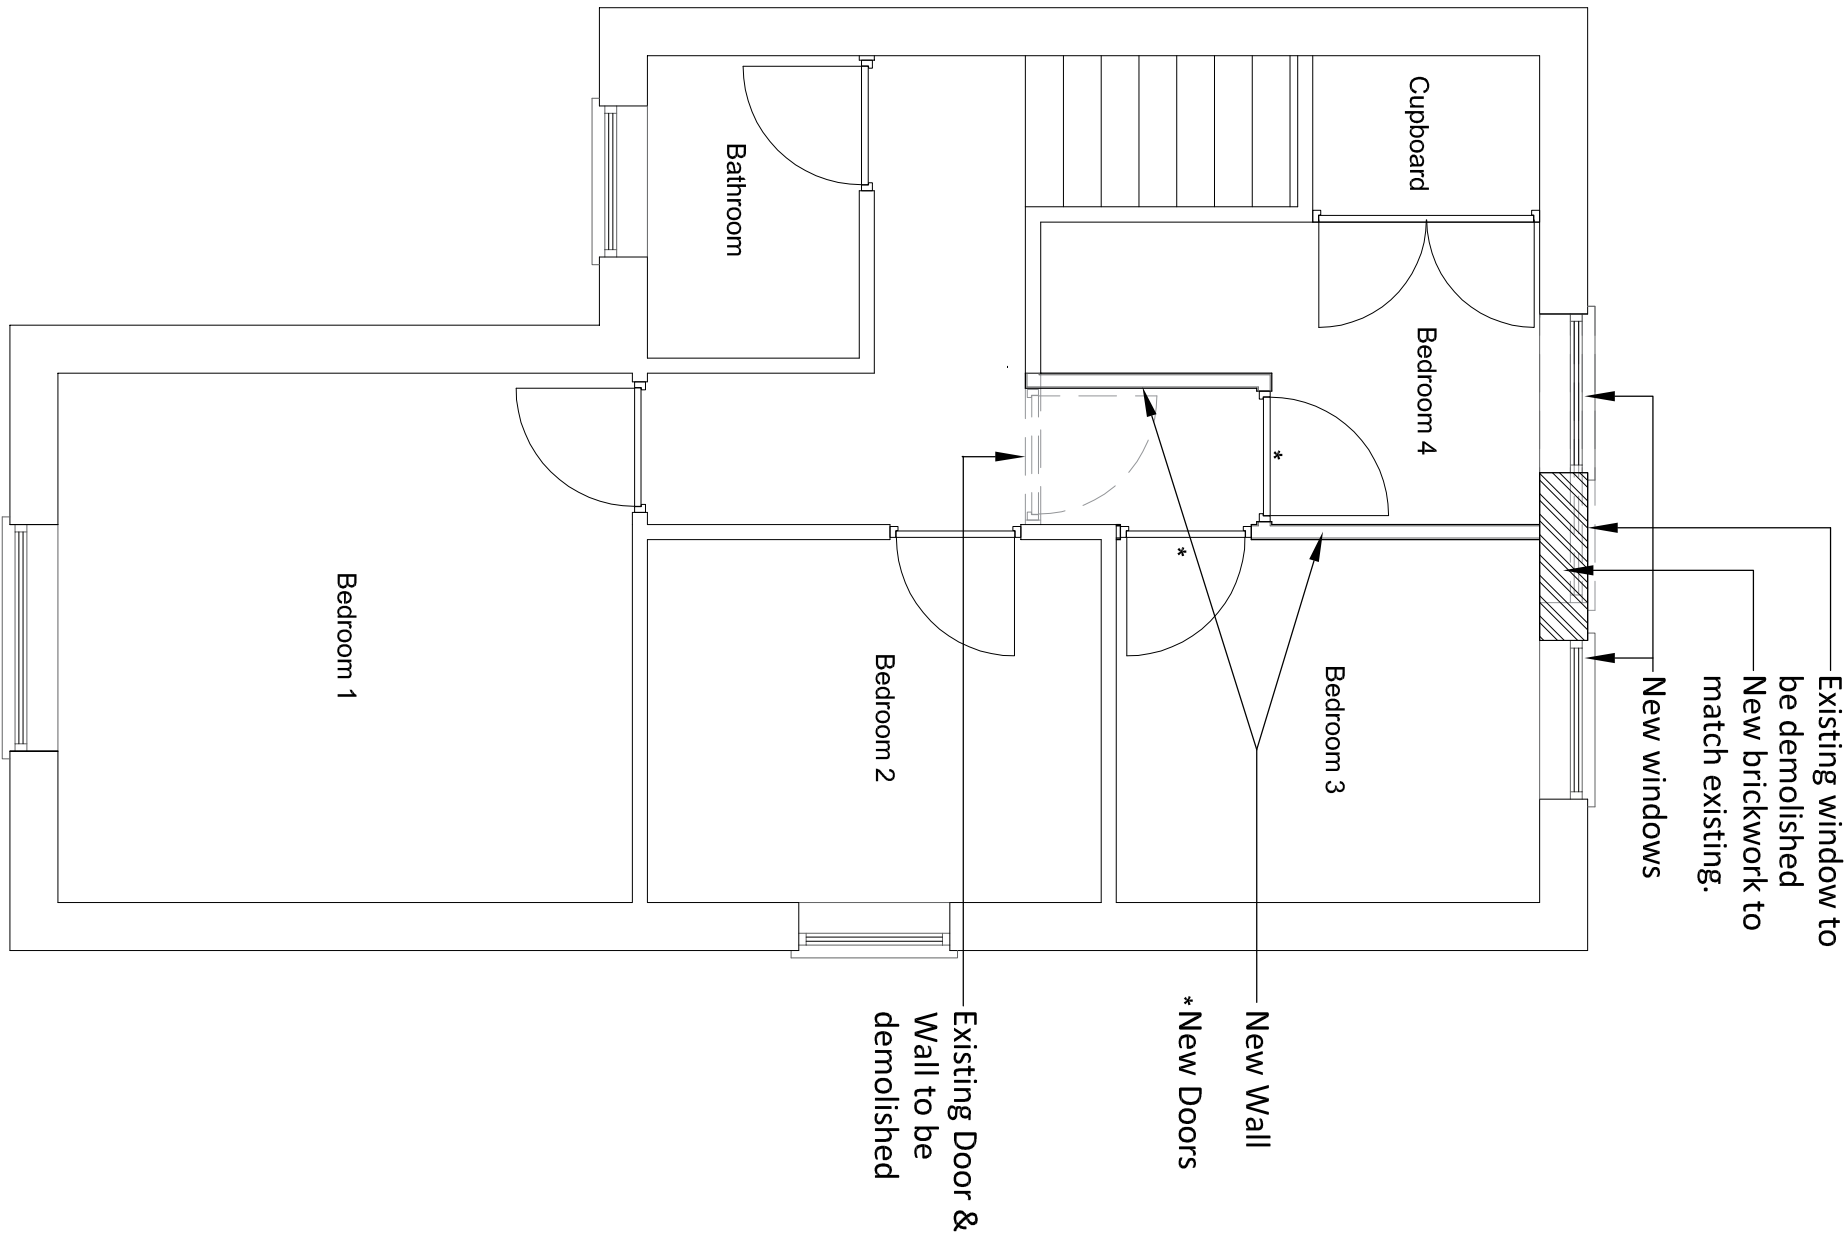

Proposed First Floor Plan
Scale 1:50

drawing title

Existing & Proposed Floor Plans & West Elevations

scale
1:50 / 1:200 @ A1

job no.	drawing no.	revision
	2501-DWG-G-XX-XX-D-A-0001	P04