

EXISTING AND PROPOSED ELEVATIONS (and sections)




WEST ELEVATION


Wooden Shingles

Solar PV Panels

Oak weatherboard with Oak windows

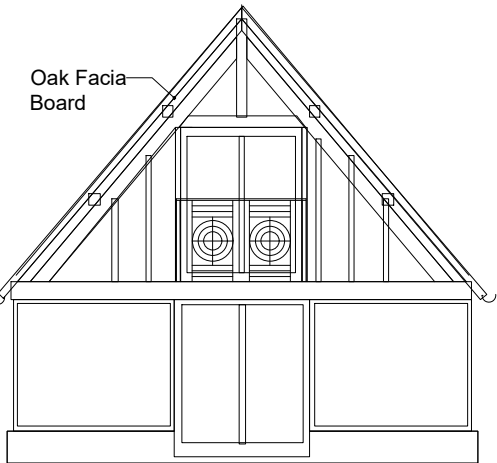

NORTH ELEVATION

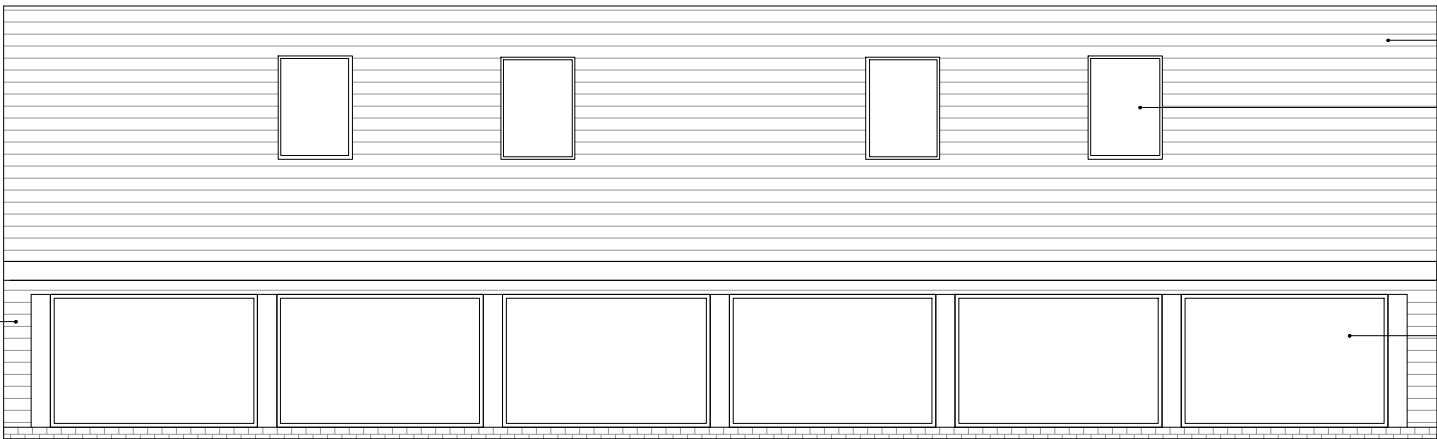


EAST ELEVATION

Oak weatherboard with Oak windows


Wooden Shingles

Rooflights


Glass

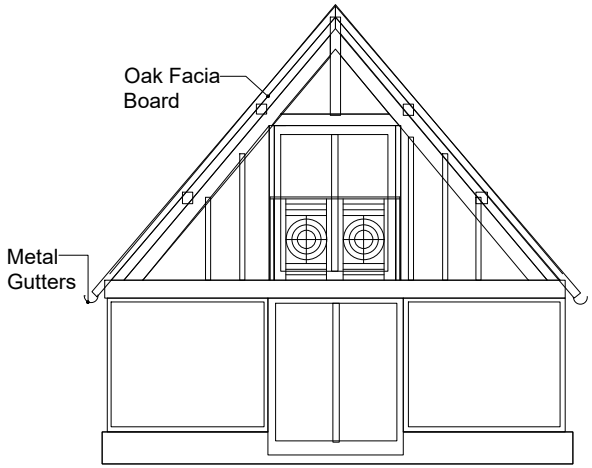

SOUTH ELEVATION

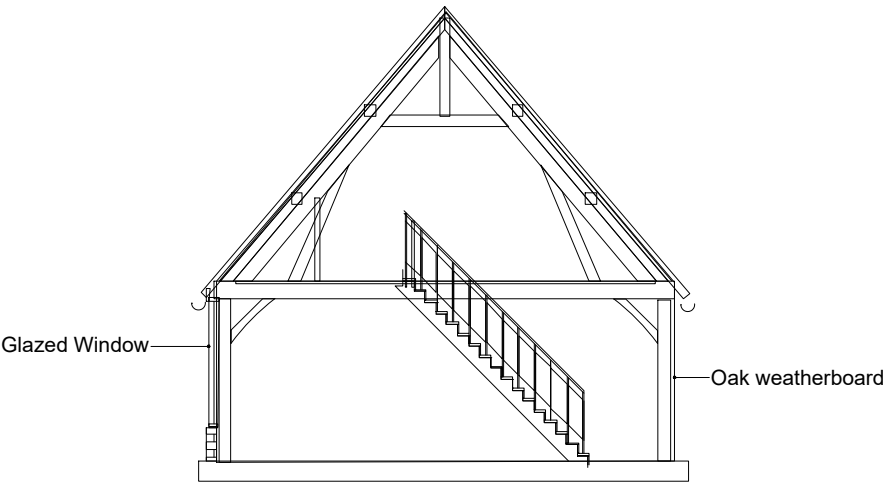

SECTION A-A

 

GENERAL DRAWING NOTES:


All dimensions to be checked on site prior to commencement of any works, and/or preparation of any shop drawings. The contractor is responsible for checking that there is no conflict between site dimensions and drawn dimensions.

Sizes and dimensions of any structural elements and service elements are indicative only.

This drawing is to be read in conjunction with all other Architect's drawings, specifications and other Consultants' information.

All proprietary systems shown on this drawing are to be installed strictly in accordance with the Manufacturers/Suppliers recommended details.

Any discrepancies between information shown on this drawing and any other contract information or manufacturers/suppliers recommendations is to be brought to the attention of the Architect.

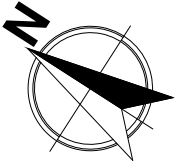

Client -

Site - Hitchins Cottage Annexes

Project Description -

Scale - 1:100@A3

Date - 24-JULY-2026

Drawing No - 02

Drawn By - SM

Checked By - SM