





PROPOSED FRONT ELEVATION West facing

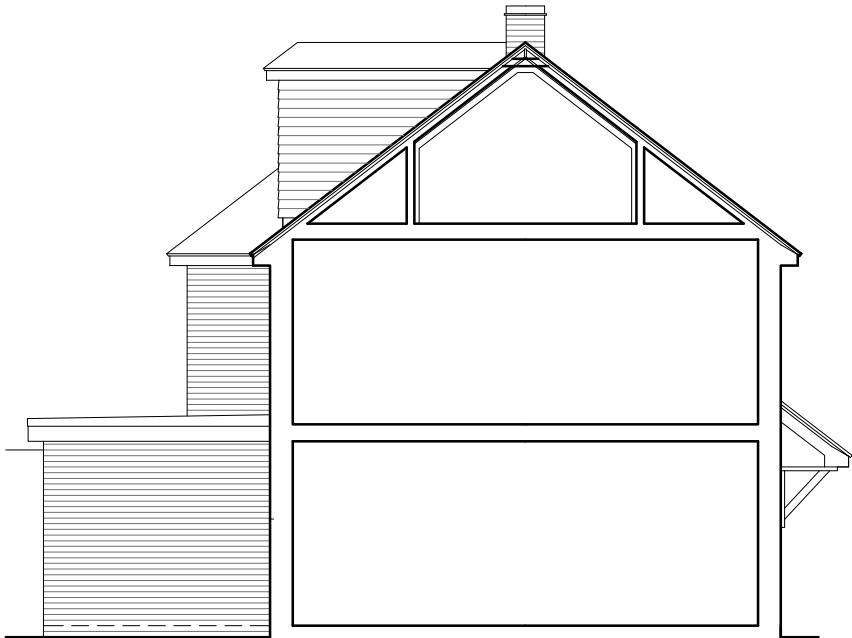


PROPOSED SIDE ELEVATION North facing



PROPOSED REAR ELEVATION East facing

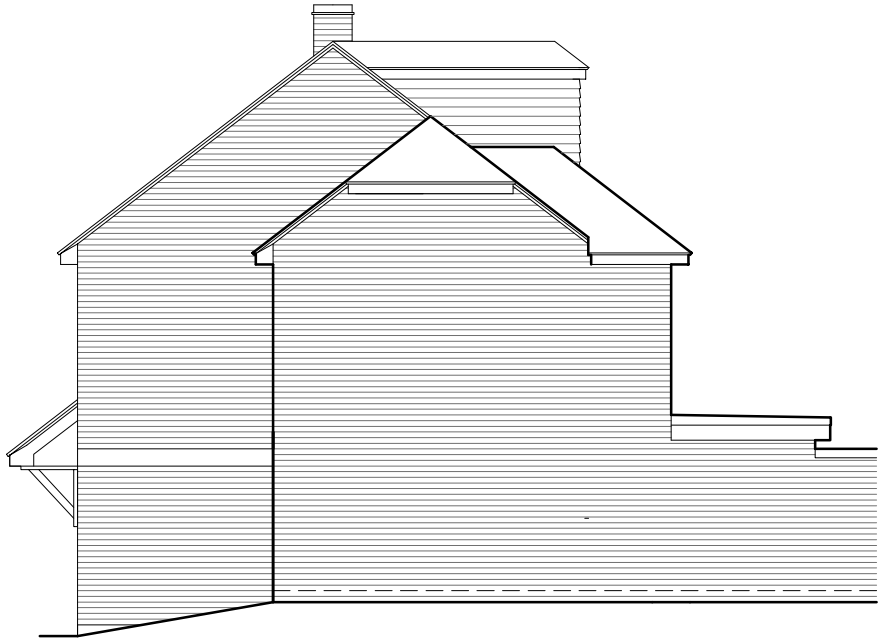

PROPOSED SIDE ELEVATION South facing

 

Proposal: PROPOSED SINGLE STOREY REAR, TWO STOREY SIDE EXTENSION & LOFT CONVERSION			
	Drawing Description. PROPOSED ELEVATIONS		
	Location. 10 Chapel Lane Ashurst Wood East Grinstead RH19 3QS		
	Tel: 07917858987 Email: stevebulldesign@gmail.com		
Scale : 1:100		For: Mr & Mrs Ross Harrison Drawing No: 2026-39-02	Date : July 2026 rev.