



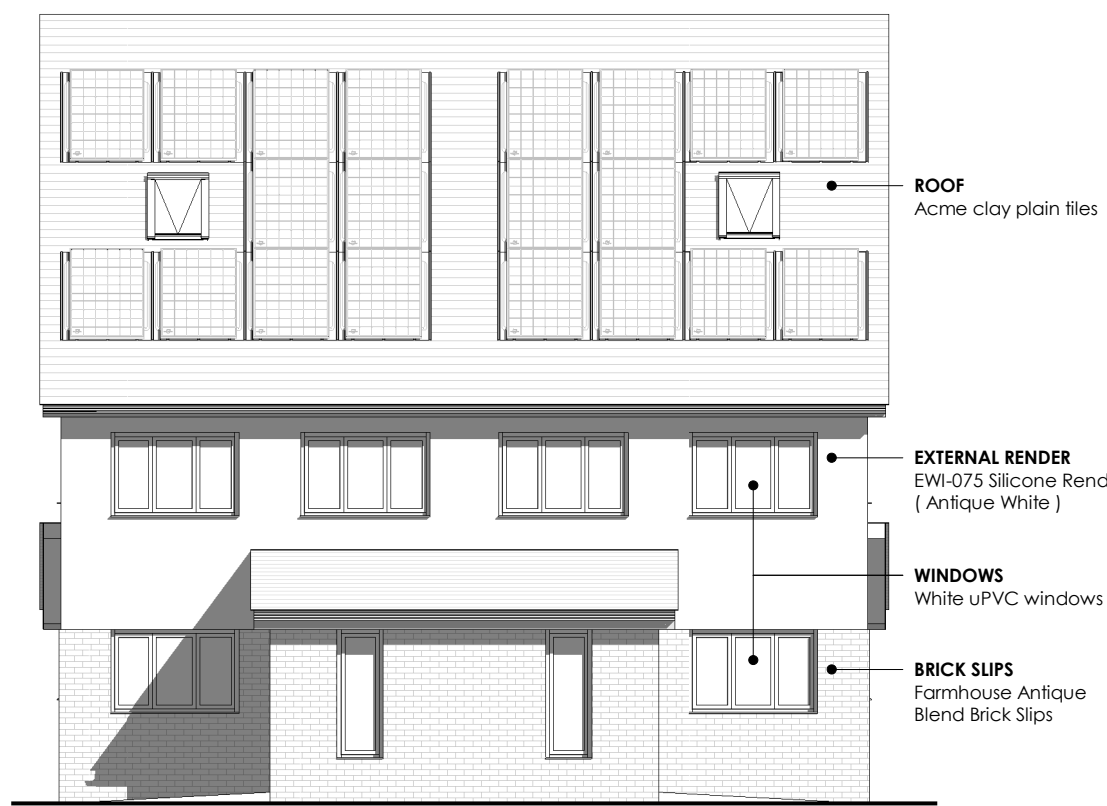


PROPOSED FRONT ELEVATION

1 : 100

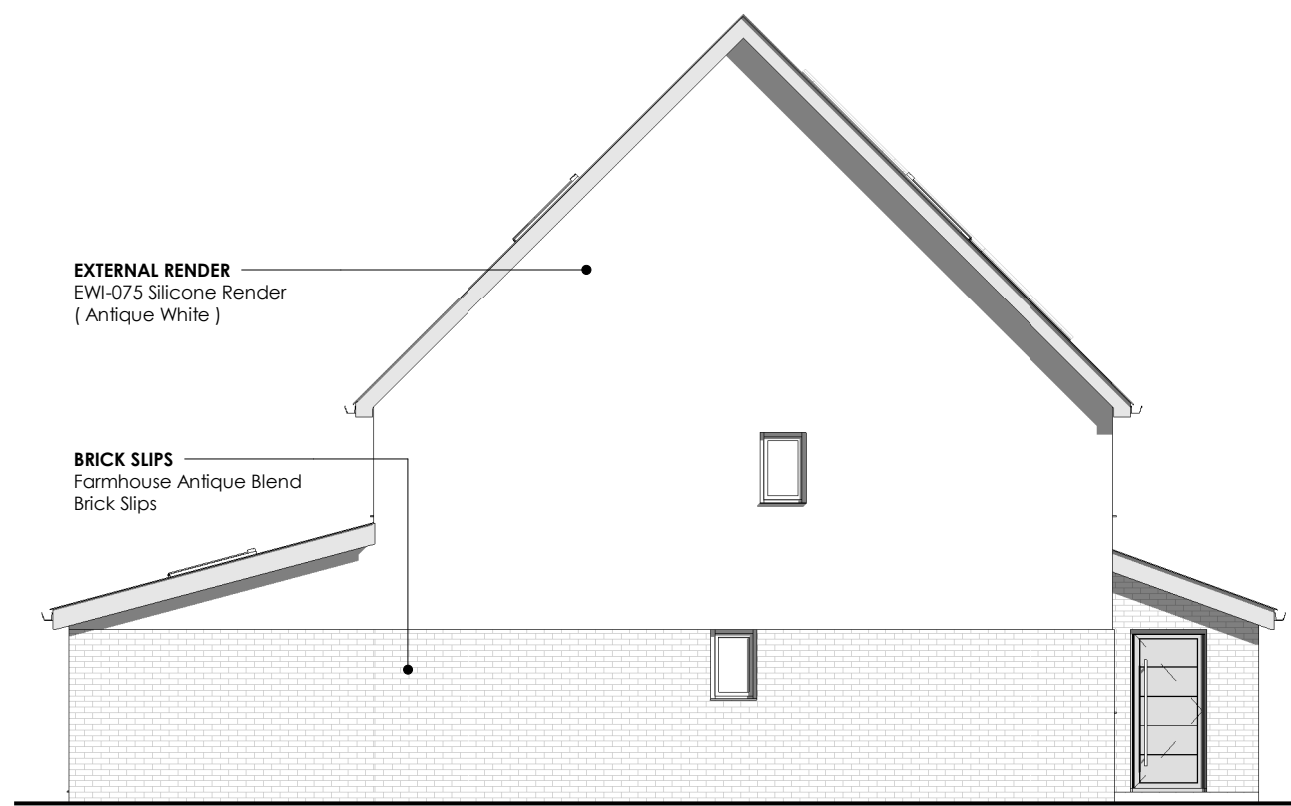


PROPOSED SIDE ELEVATION (NW)

1 : 100

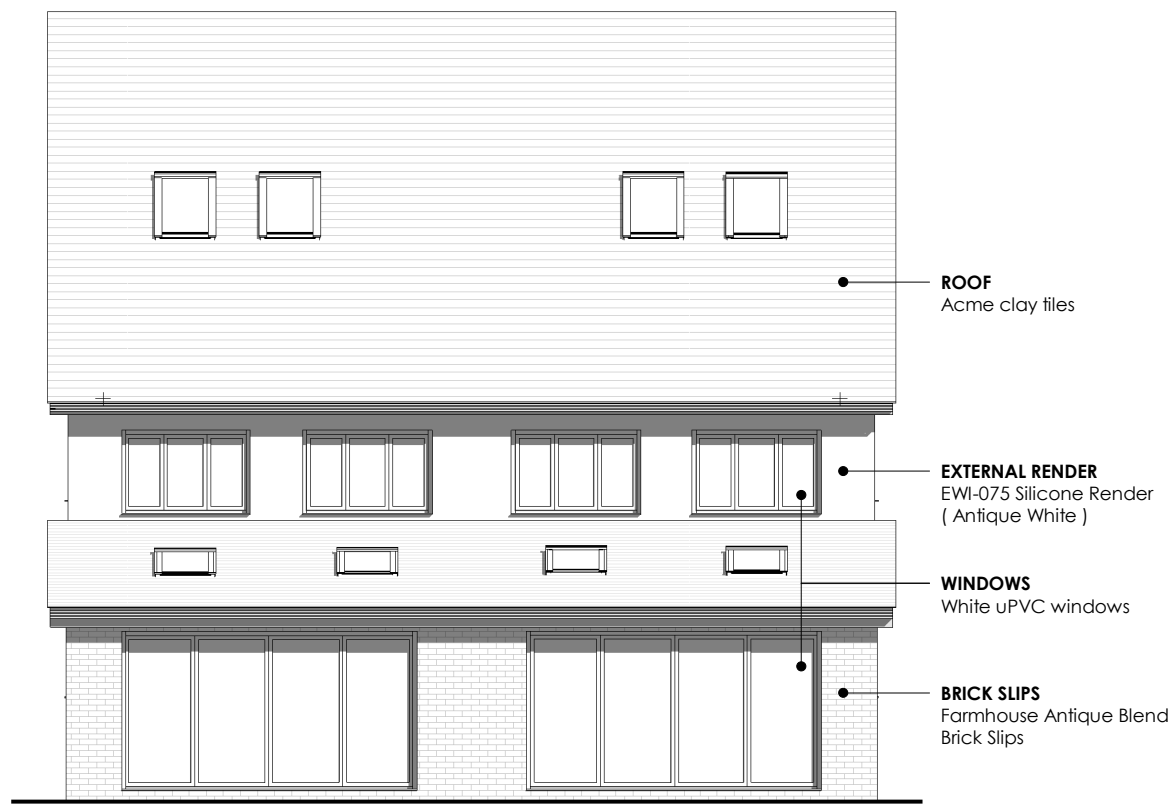


PROPOSED REAR ELEVATION

1 : 100

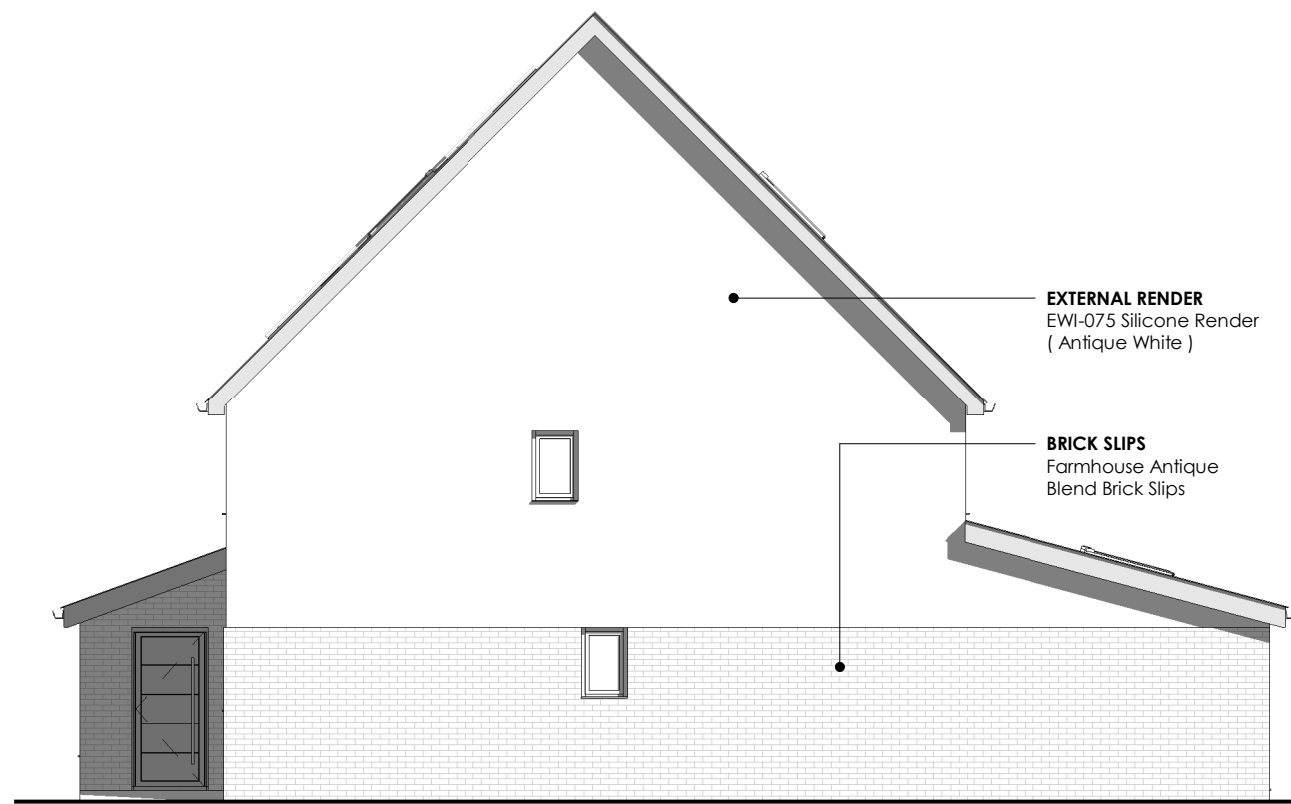

PROPOSED SIDE ELEVATION (SE)

1 : 100

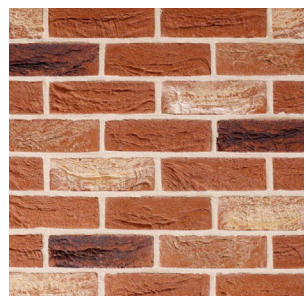

BRICK SLIPS  
Farmhouse Antique  
Blend Brick Slips




ROOF TILES  
Acme single camber  
clay plain tiles



EXTERNAL RENDER  
EWI-075 Silicone Render  
( Antique White )



WINDOWS AND SLIDING DOORS  
uPVC Windows (White)

 

VISUAL SCALE 1:100 @ A1

CLIENT:

Agilitee Ltd

PROJECT

Burgess Hill

DRAWING

MATERIAL AMENDMENT

| DRAWING No | SCALE (@ A2) | DATE     |
|------------|--------------|----------|
| R153_02    | 1 : 100      | 04/09/26 |

STATUS

PLANNING