



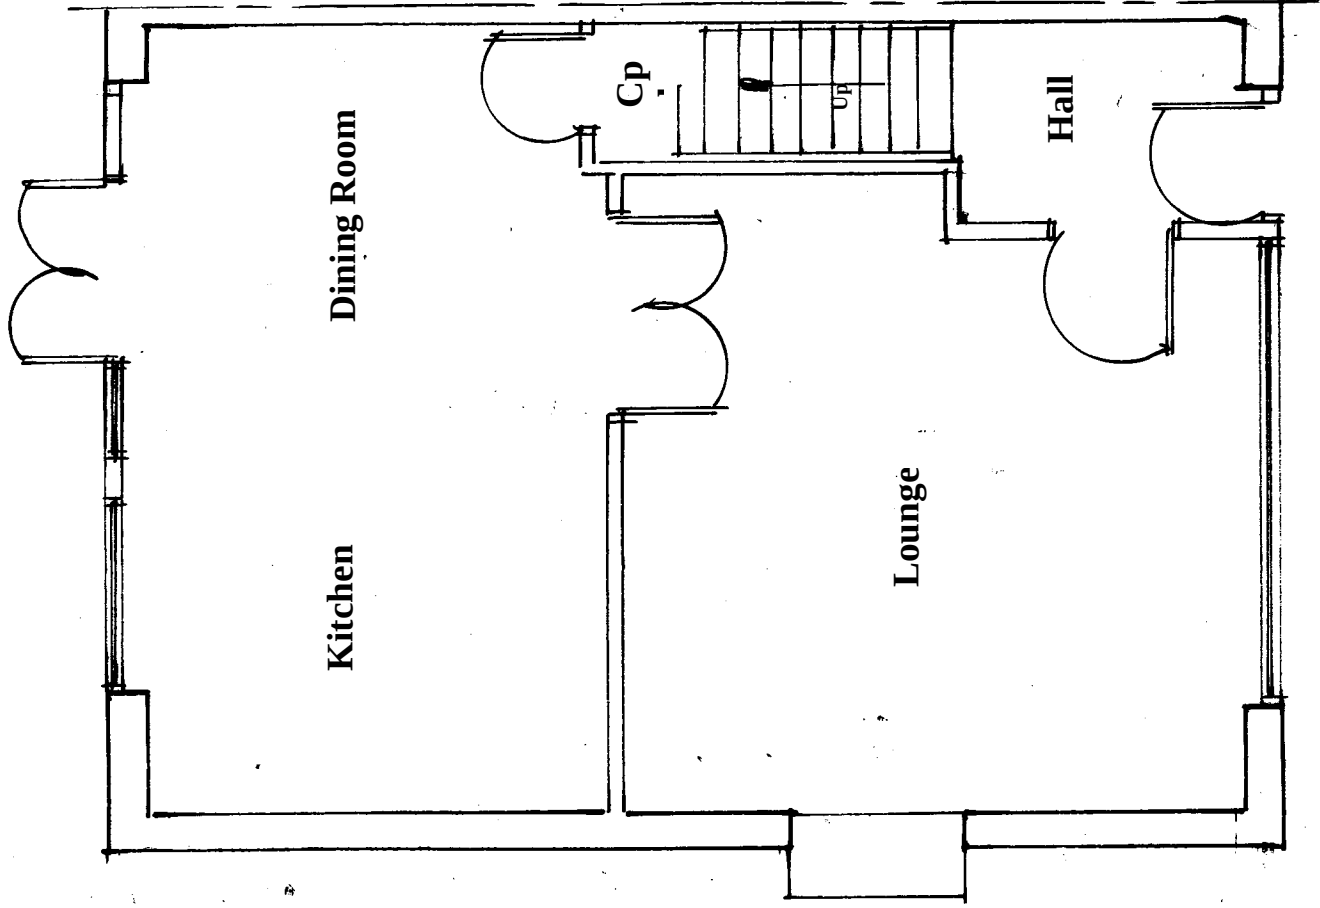

Existing Ground Floor Plan

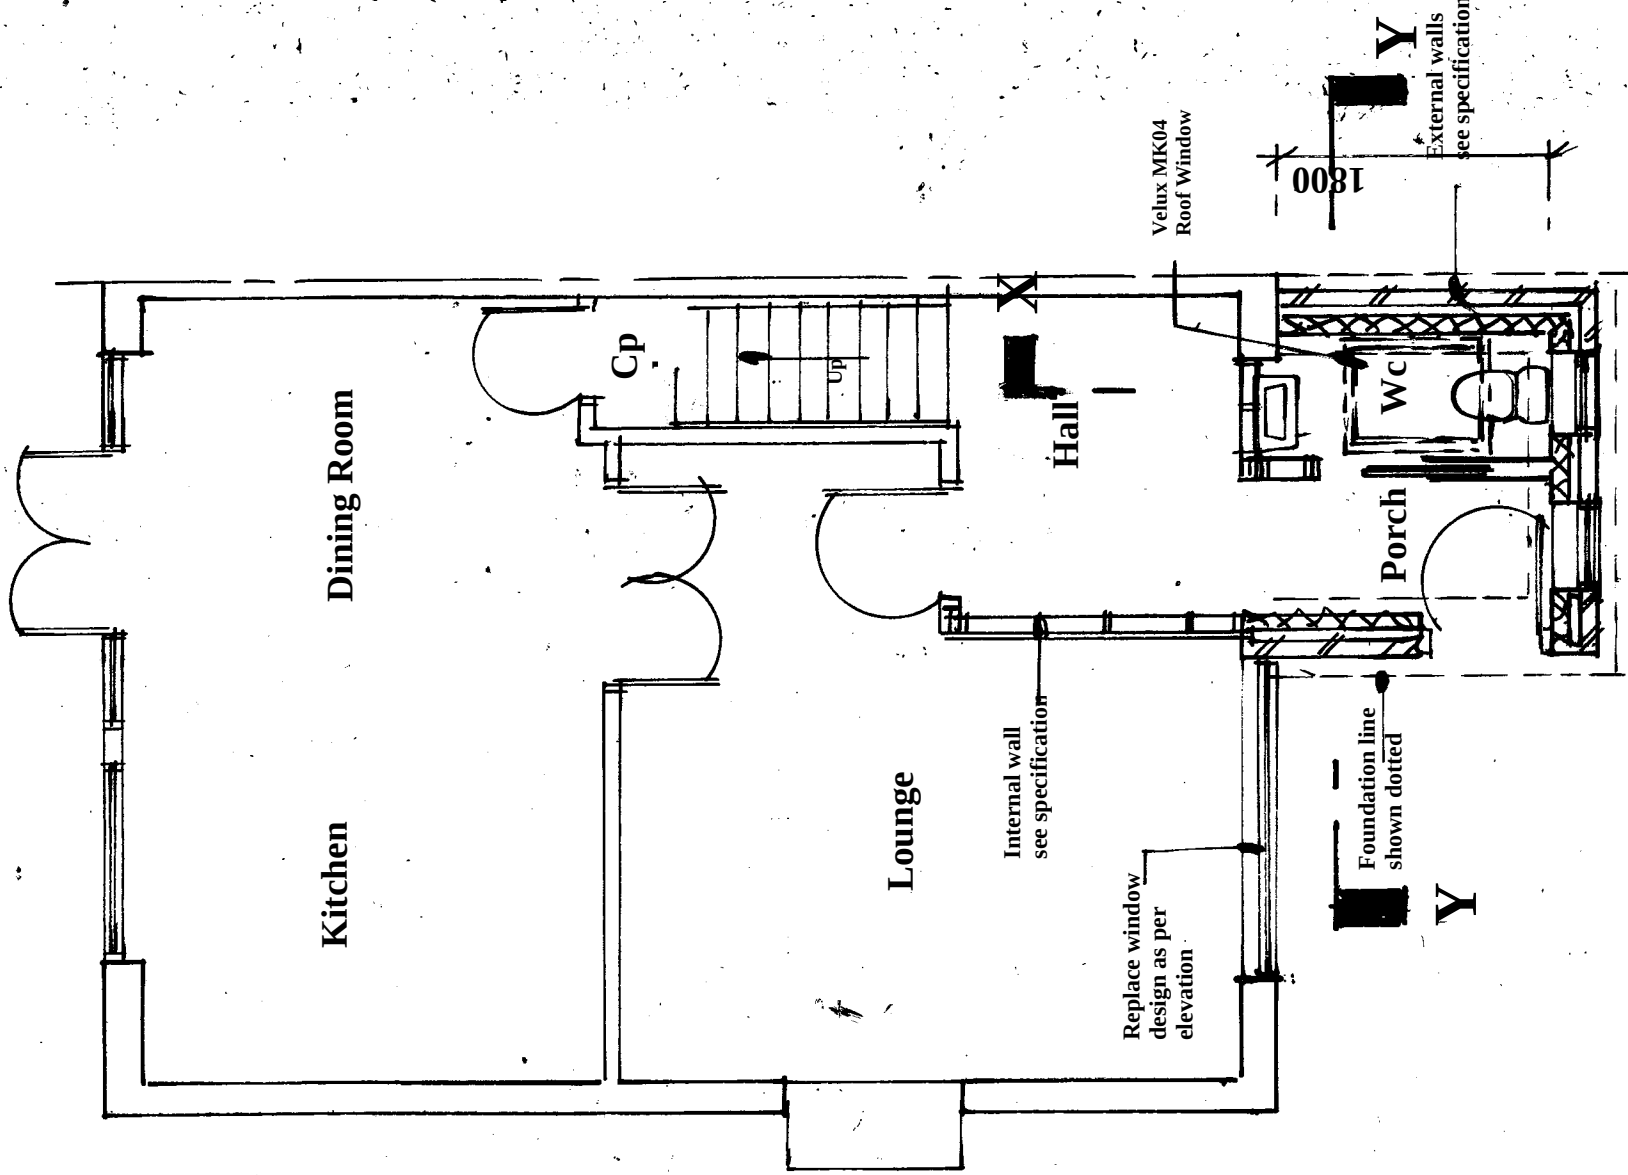

Proposed Ground Floor Plan

Amendments	Date

Client Mr & Mrs Wright

Site Address

13 Erin Way
Burgess Hill
West Sussex
RH15 9PN

Proposal Front Porch

Drawing Title Existing/ Proposed Grd Floor Plan

Date 18/05/25 Drawn S. Burrows

Scales 1:50

DWG NO. S13386/1	REV
------------------	-----