


0 1 2 3 4 5 Scale 1:50

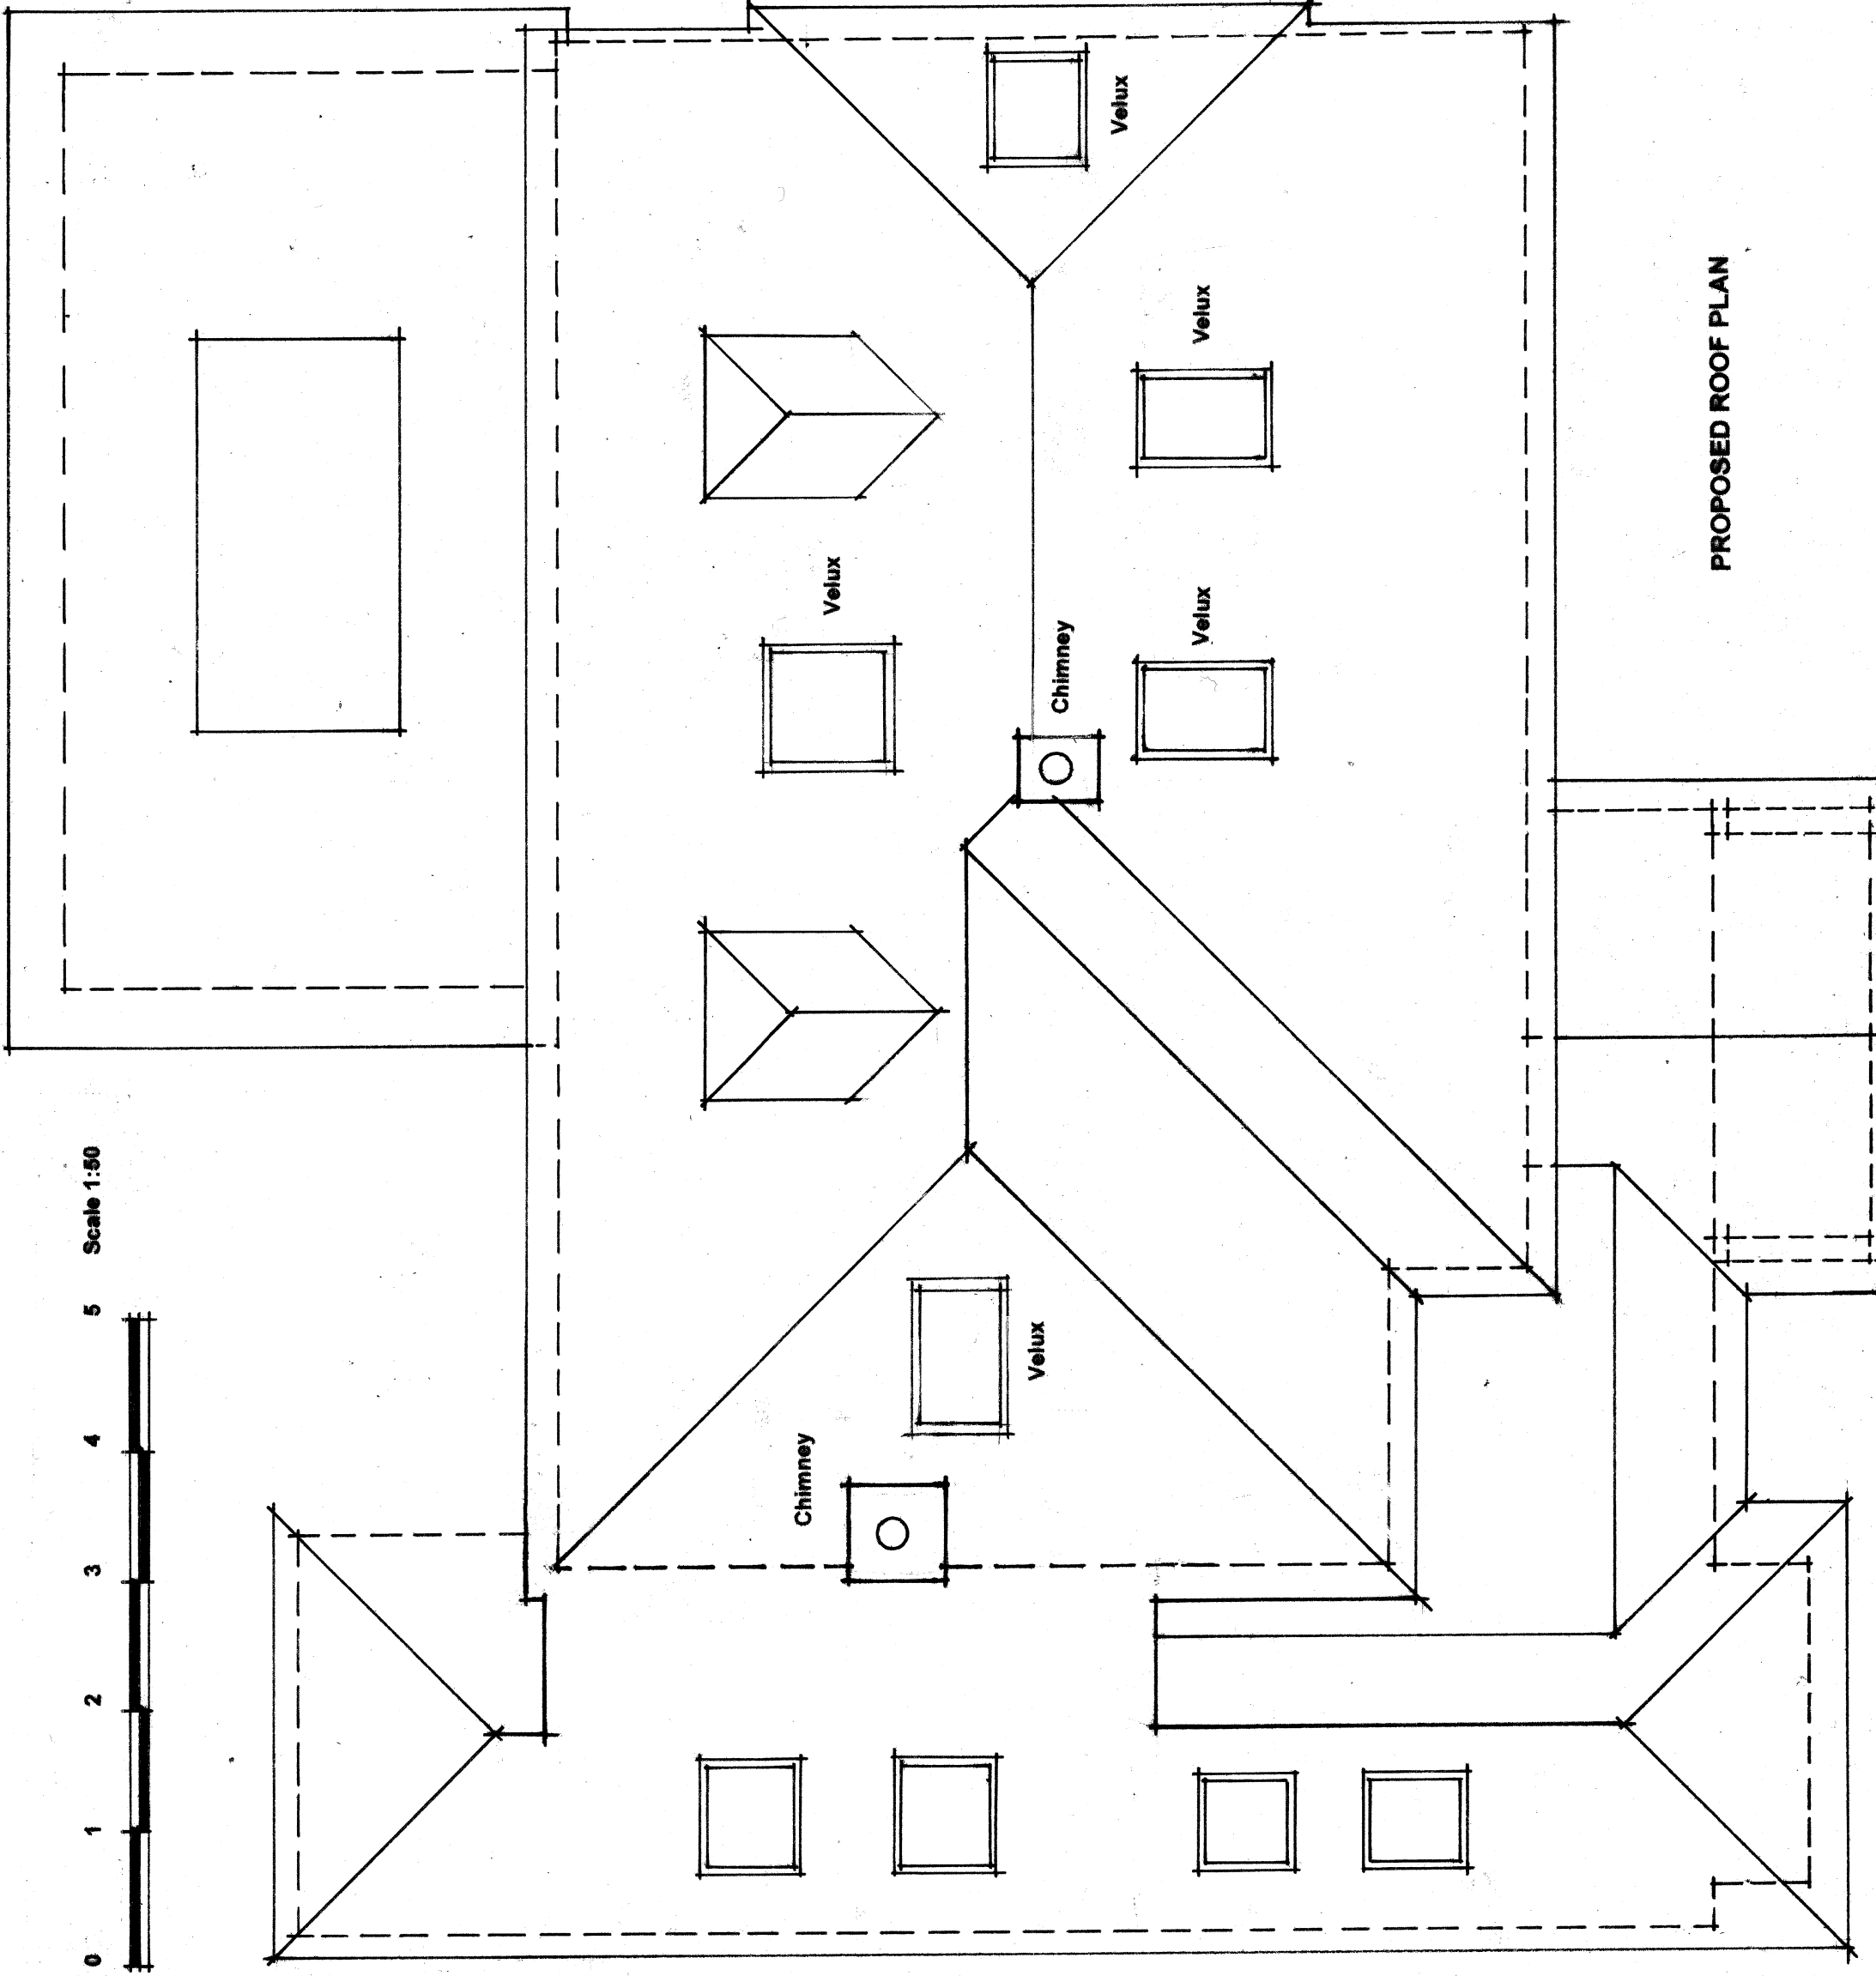

PROPOSED ROOF PLAN



richard ewen architects
The Moot House, 38A Beacon Road, Ditchling,
Hassocks, West Sussex, BN6 8UZ
Tel/Fax: 01273 845096 Mobile: 07966 261660
email: info@richardewenarchitects.co.uk

Client: Mr James Benson	
Project: 42 Covert Mead, Handcross, West Sussex, RH17 6DP	
Title: Proposed Roof Plan 1:50 scale @ A3	
Scale: 1:50	Date: 25 th September 2025
Dwg. No: REA/704/20	Rev:

Planning Application to MSDC