

Scale 1:50

0


1

2

3

4

5

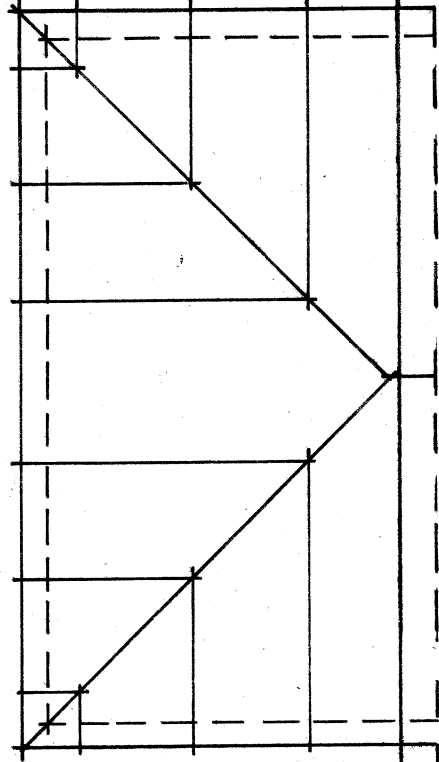

Velux

Velux

Chimney

Chimney

EXISTING ROOF PLAN



richard ewen architects

The Moat House, 38A Beacon Road, Ditchling,
Hassocks, West Sussex, BN6 8UZ
Tel/Fax: 01273 845096 Mobile: 07966 261660
email: info@richardewenarchitects.co.uk

Client:	Mr James Benson		
Project:	42 Covert Mead, Handcross, West Sussex, RH17 6DP		
Title:	Existing Roof Plan 1:50 scale @ A3		
Scale: 1:50	Date: 25 th September 2025		
Dwg. No: REA/704/19	Rev:		

Planning Application to MSDC