






Front Elevation (N) 1:100

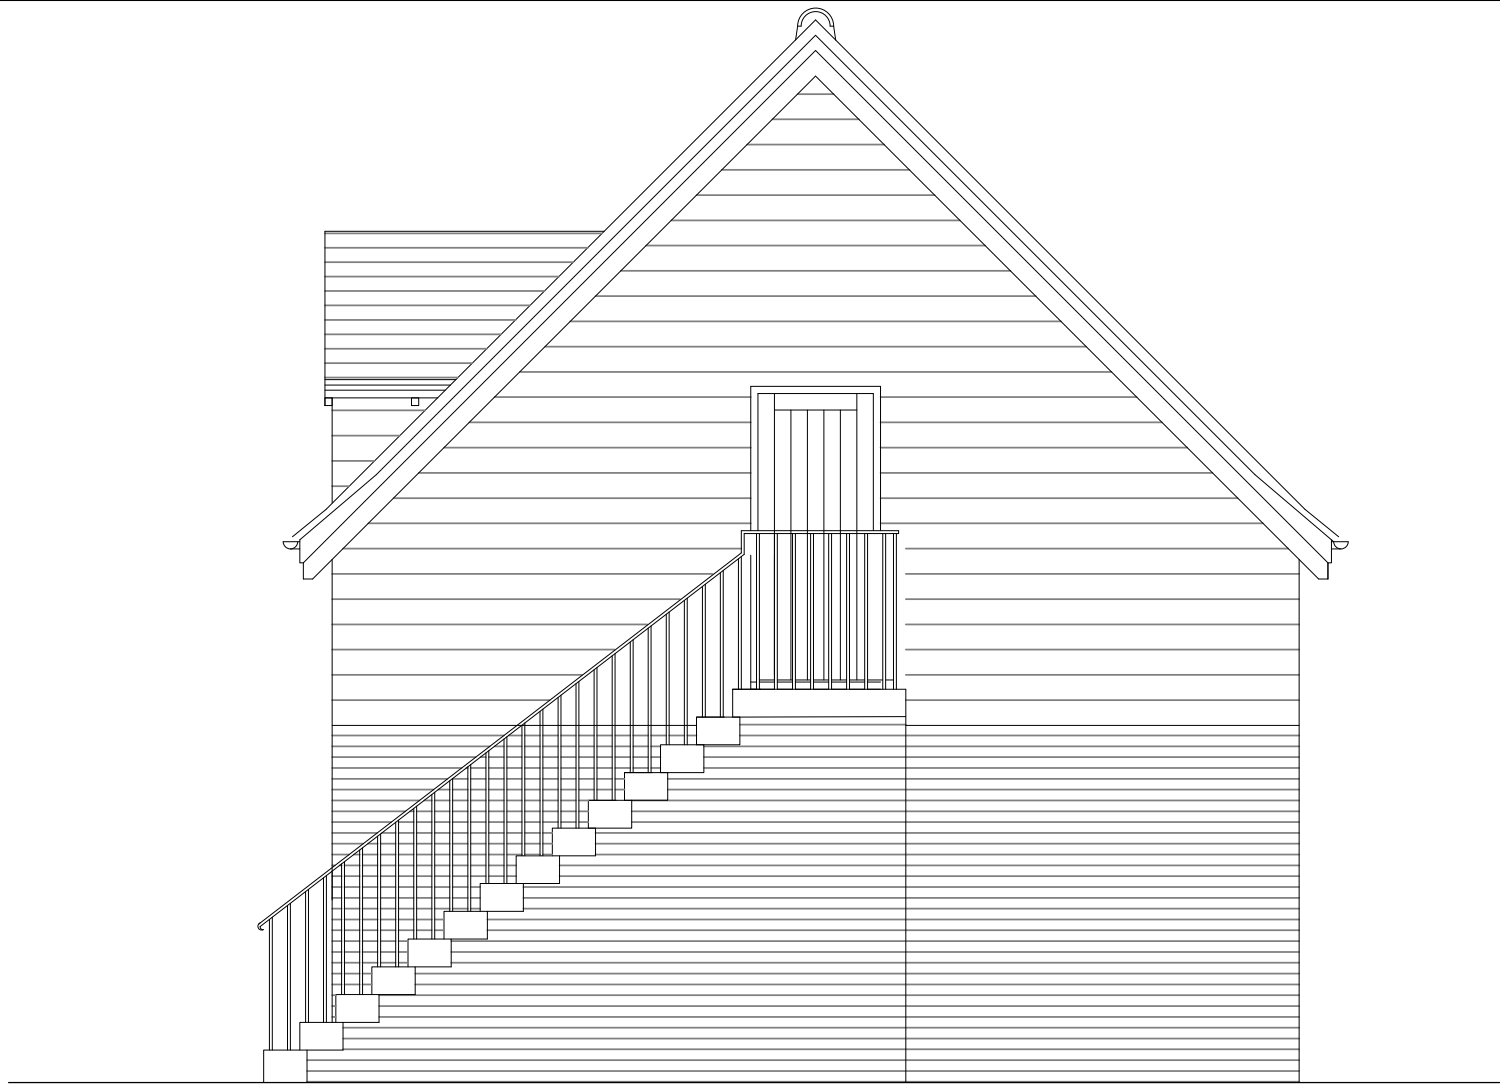


Side Elevation (W) 1:100

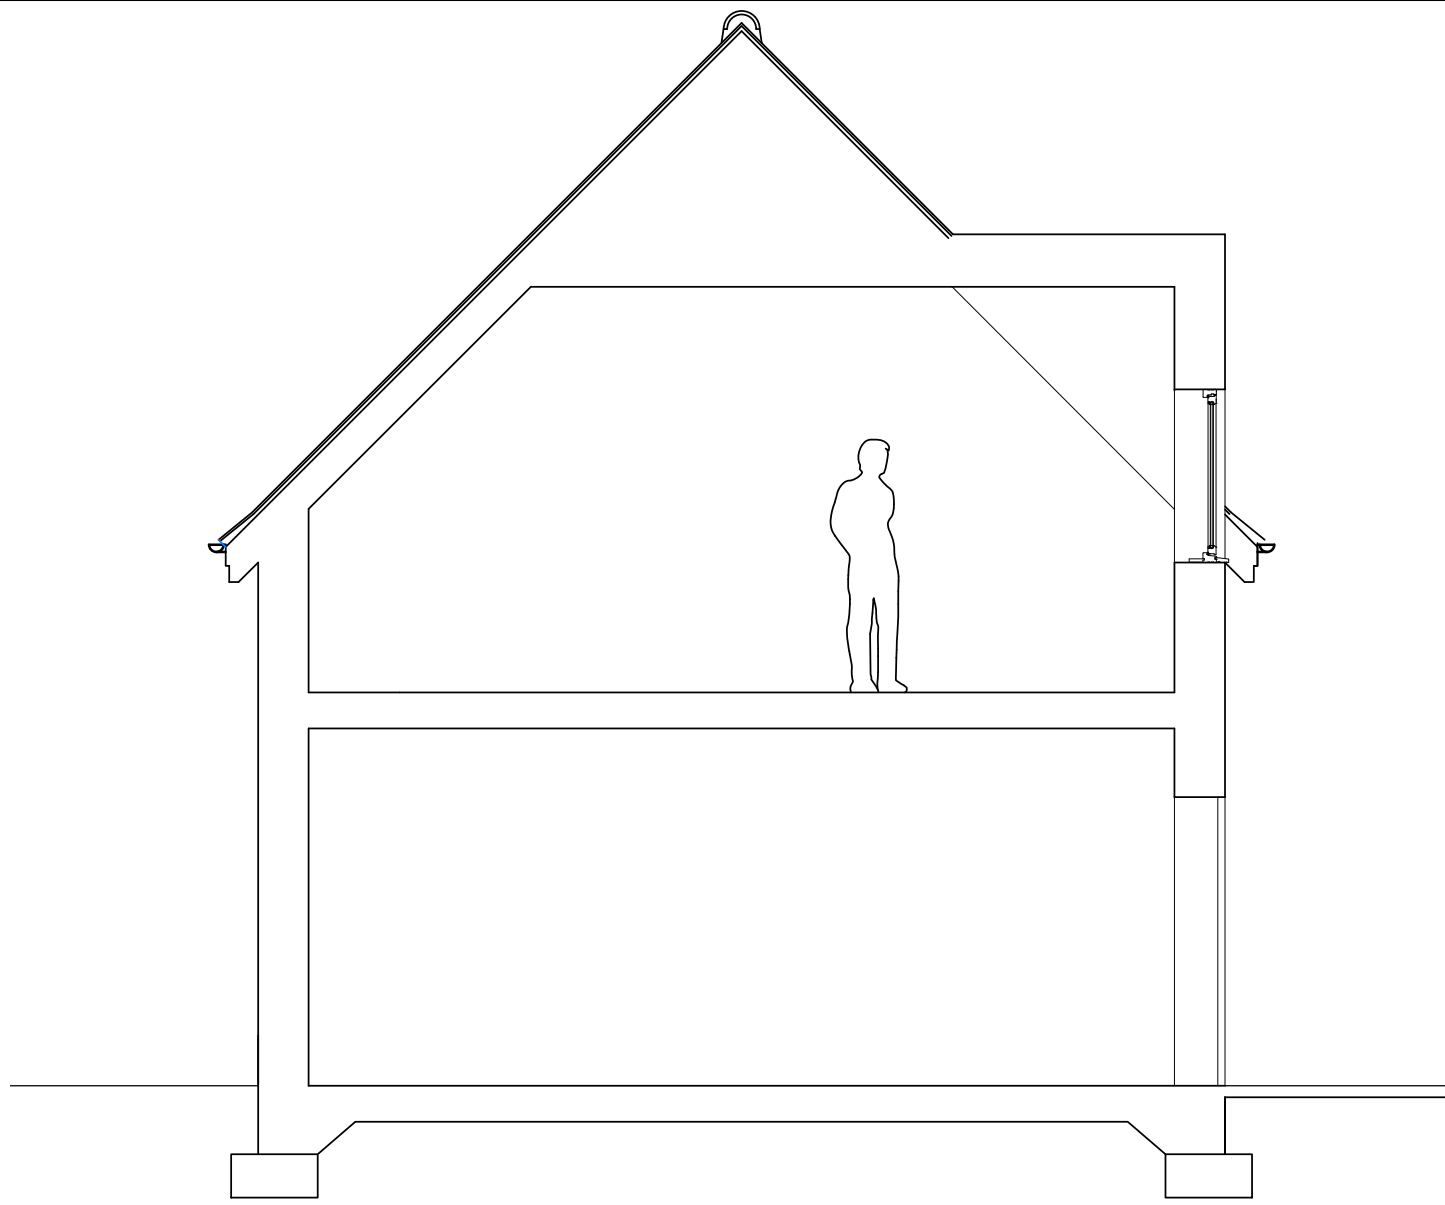

Section A-A 1:50

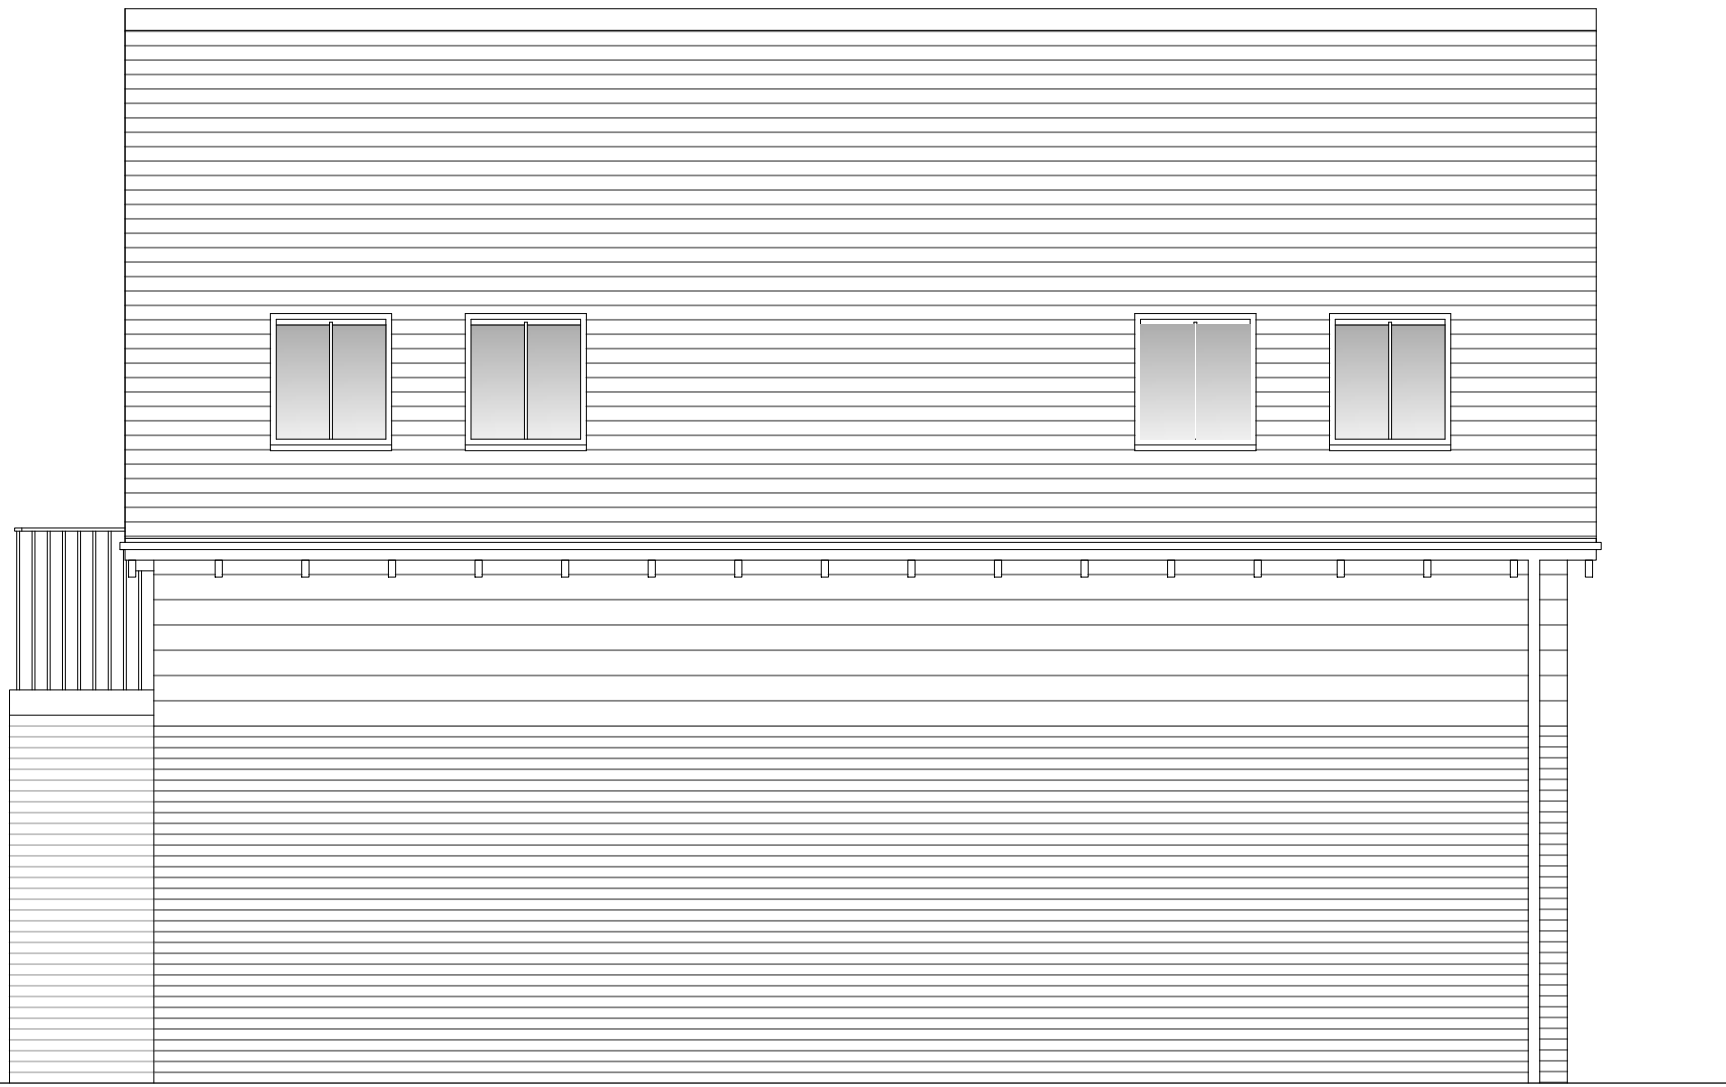


Side Elevation (S) 1:100

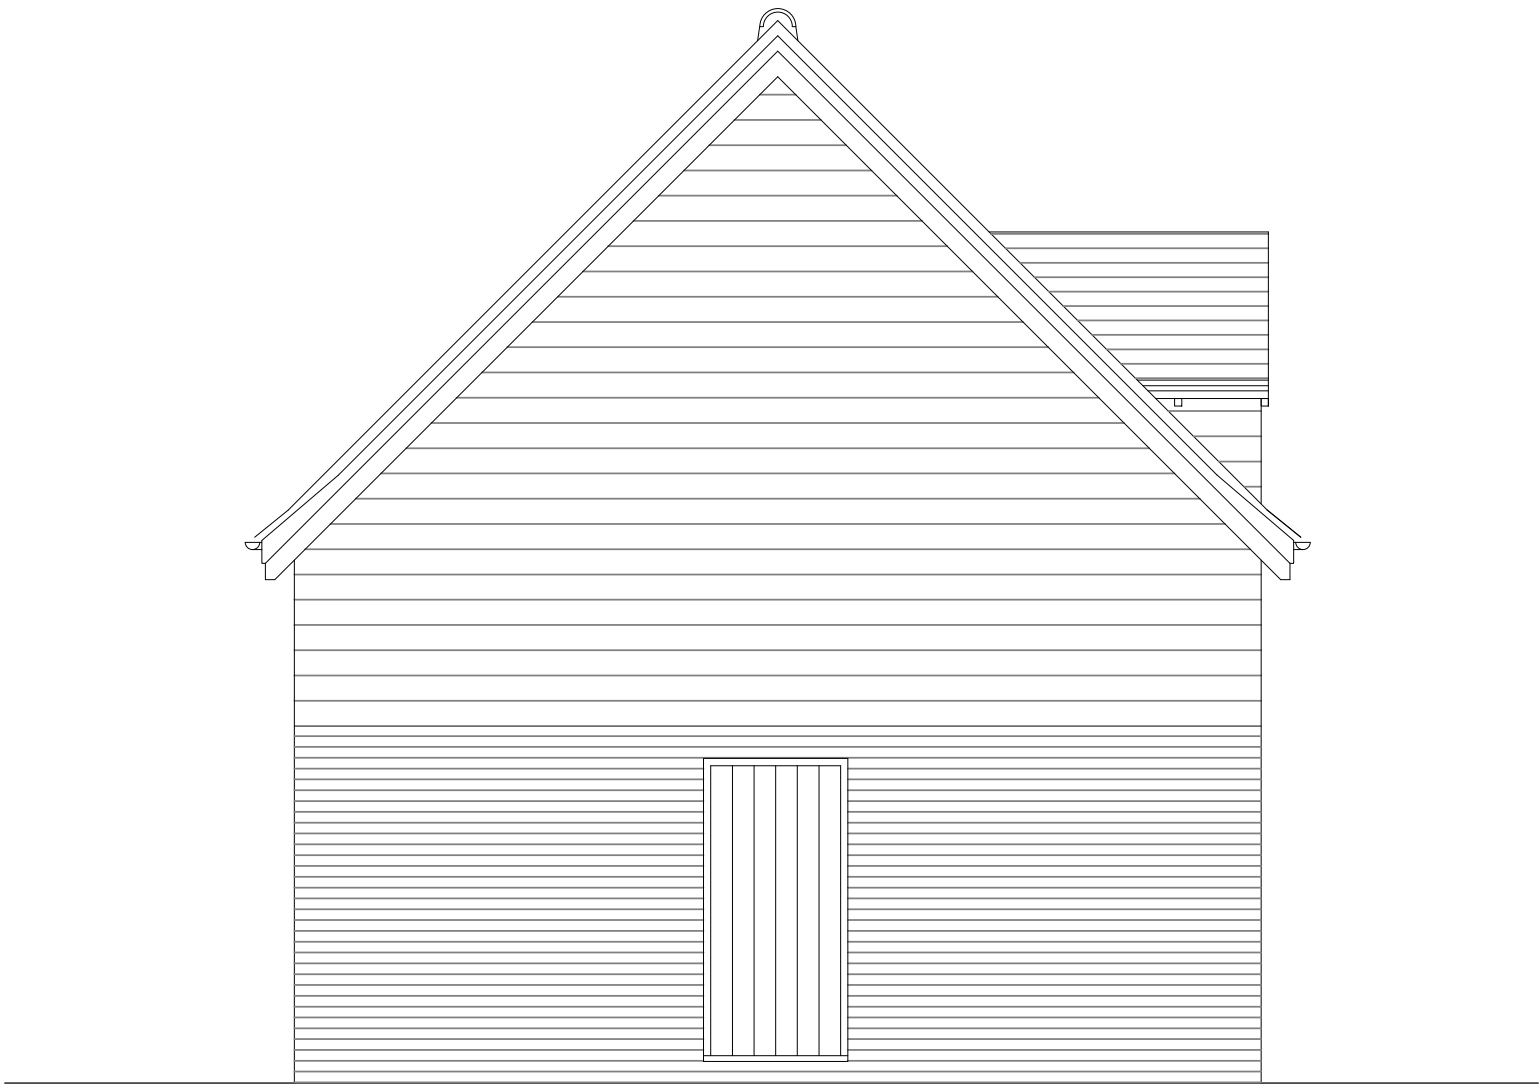


Side Elevation (E) 1:100



Roof plan 1:50

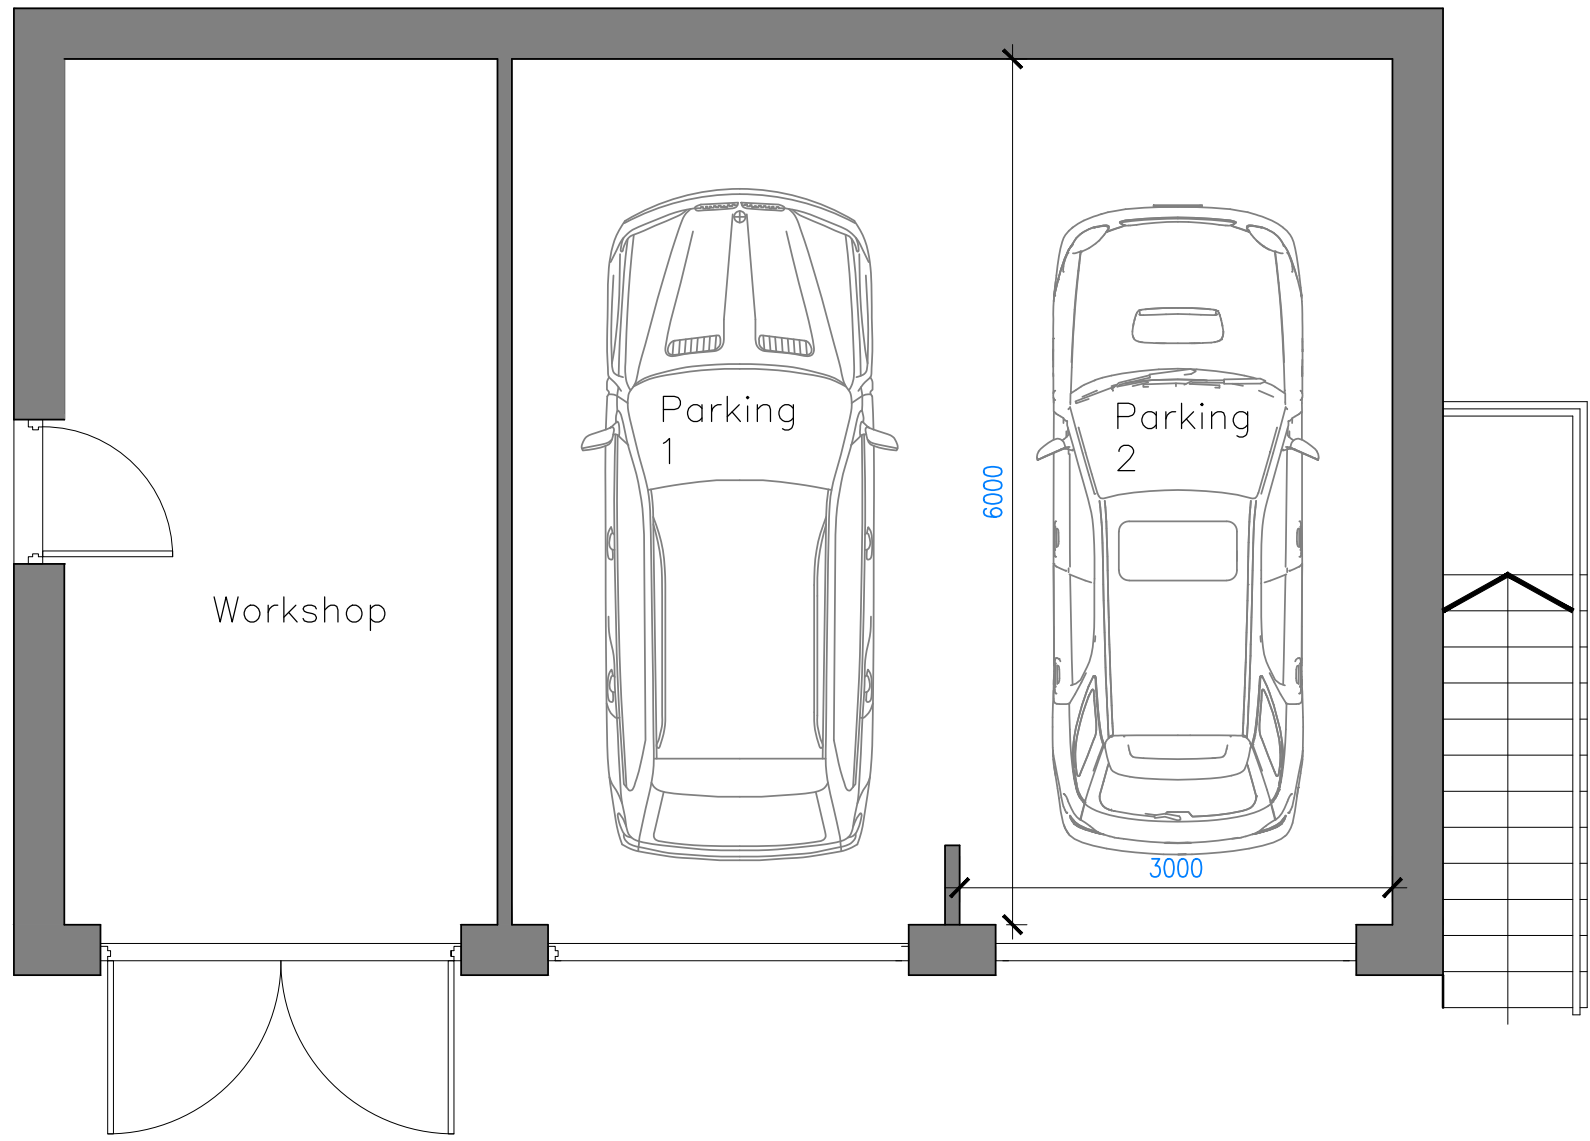

Ground Floor Plan 1:50

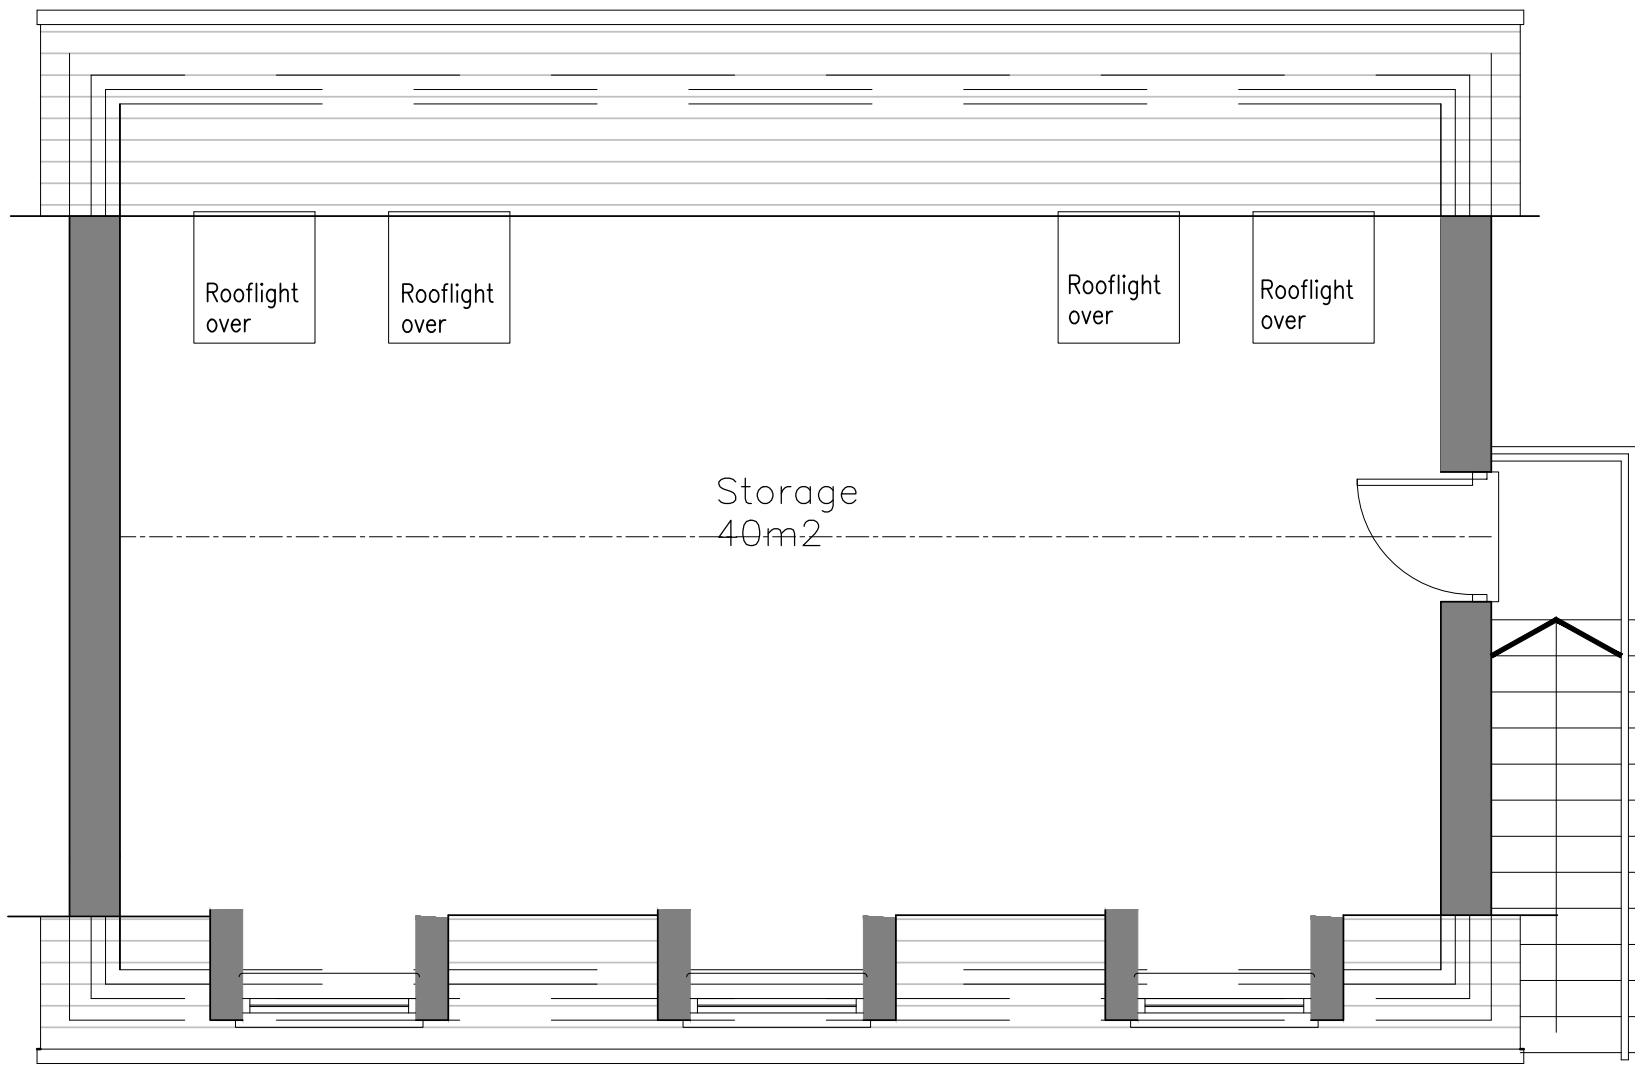

First Floor Plan 1:50



Scale In Metres

rev.	date	amendments
A	17.09.2025	Amendments to align with client design requirements
client	Mr & Mrs J. Whittingham	
job	Worth Lodge Cottage High Street, Balcombe, RH17 6QG	
drawing number	294.PL.01/A	
drawing title	general arrangement proposed plans, section & elevations	
date	scale/original sheet size	RIBA work stage
Jul '23	1:50 @ A1	n/a
Do not scale off drawing. Check all dimensions on site before work is commenced. All goods materials workmanship to conform with current building regulations BS5 and CDP's. © Copyright KLA architects Ltd.		
KLA architects limited 17 Fenland Road Haywards Heath West Sussex BN16 1JY		
telephone 07712 649 562 email kla.architects@gmail.com www.klaarchitects.co.uk		
Company No. 638521 Registered Office 17 Fenland Road Haywards Heath, BN16 1JY		