




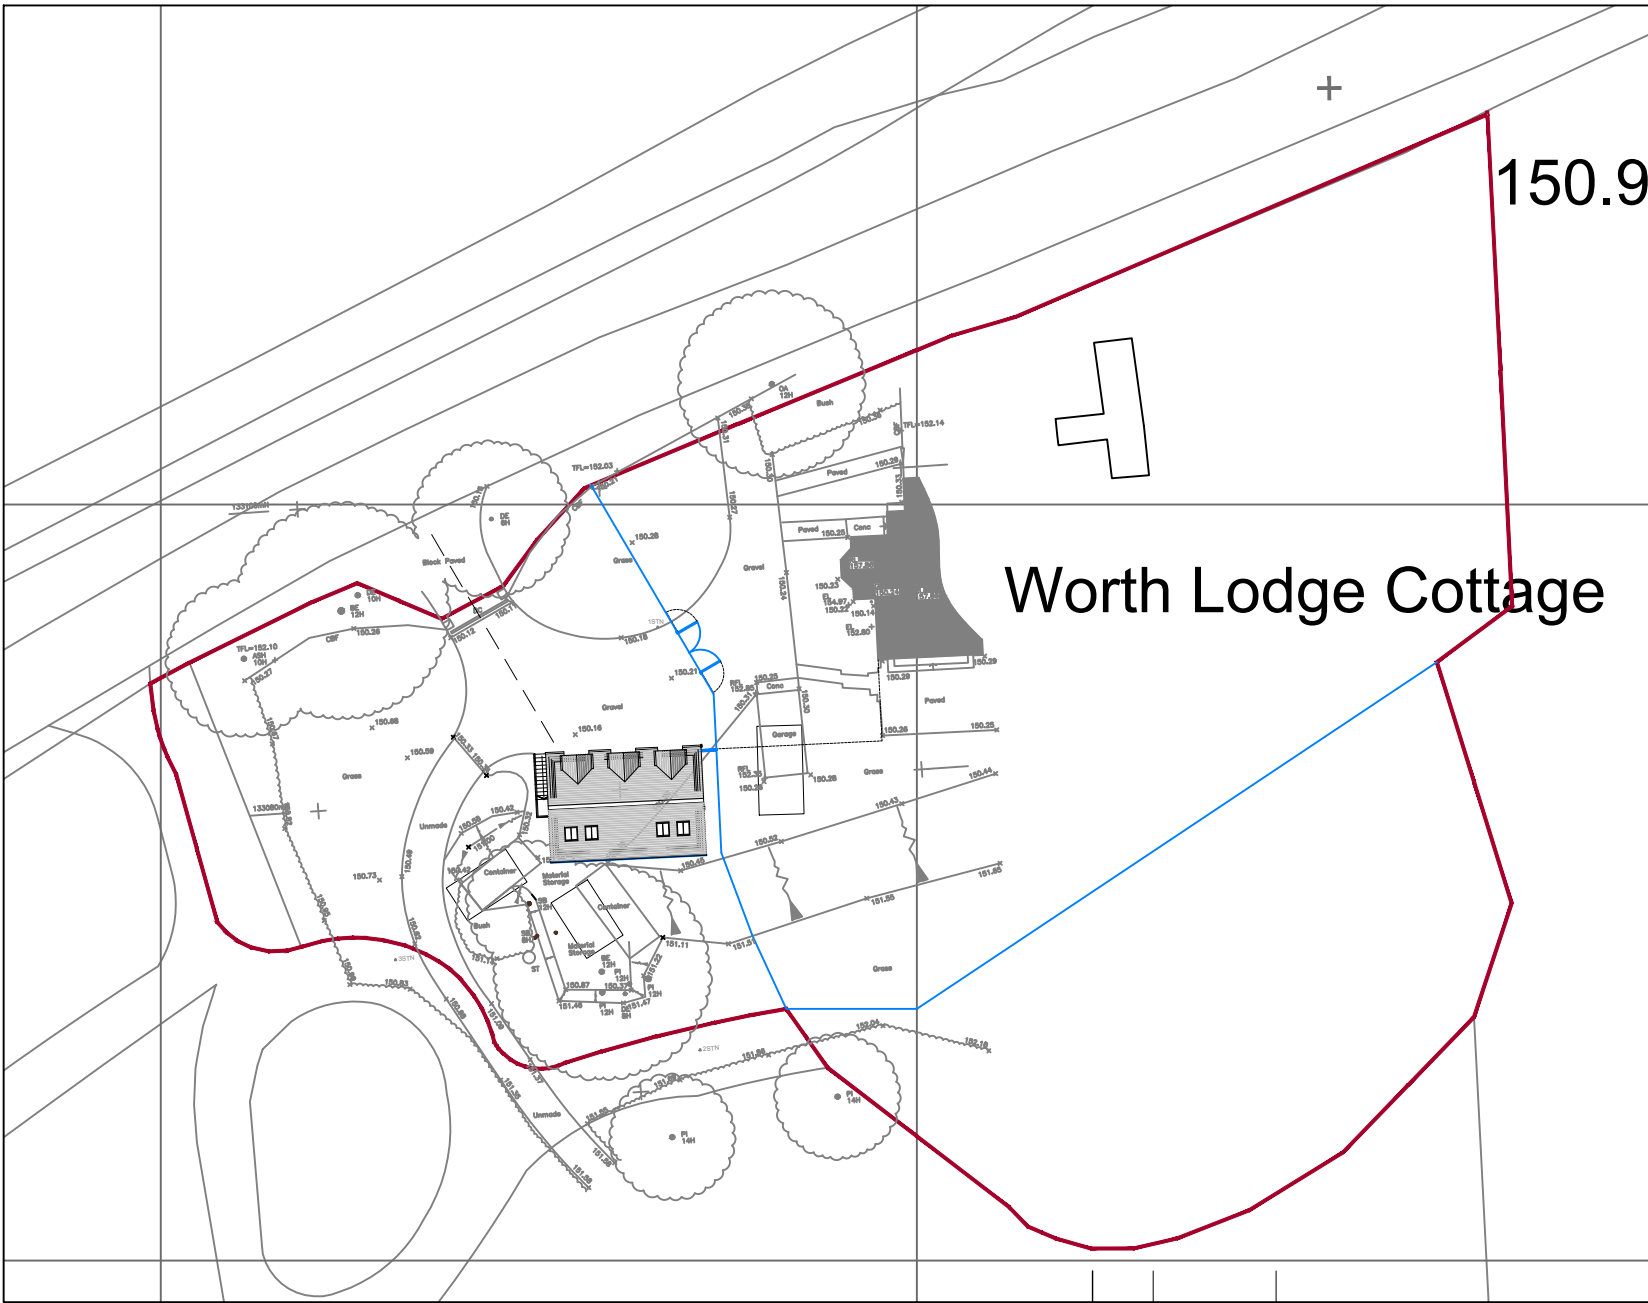

Location Plan 1:1250

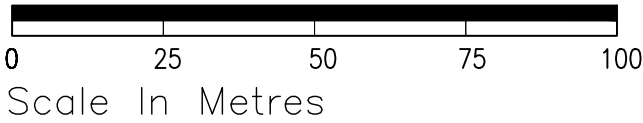

Block Plan 1:500

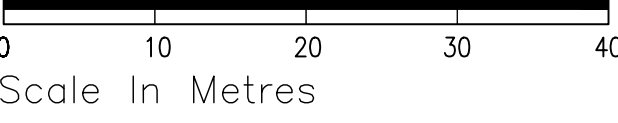

A	17.09.2025	Amendments to align with client design requirements
rev.	date	requirements comment
amendments		
klaarchitects		
client		
Mr & Mrs J. Whittingham		
job		
Worth Lodge Cottage High Street, Balcombe, RH17 6QG		
drawing number		
269.PL.02/ A		
drawing title		
general arrangement proposed site plan		
date	scale/original sheet size	RIBA work stage
Jul '23	1:100 @ A1	3
Do not scale off drawing Check all dimensions on site before all work is commenced All good materials workmanship to conform with current building regulations BS and CEN © Copyright KLA Architects Ltd.		
KLA architects limited 57 Farnham Road West Sussex RH11 6 LPJ		
Telephone 07712 649 562 email kla.architects@gmail.com www.klaarchitects.co.uk		
Company No. 6338321 Registered Office 57 Farnham Road West Sussex RH11 6 LPJ		