
 
 


Site Plan 1:200

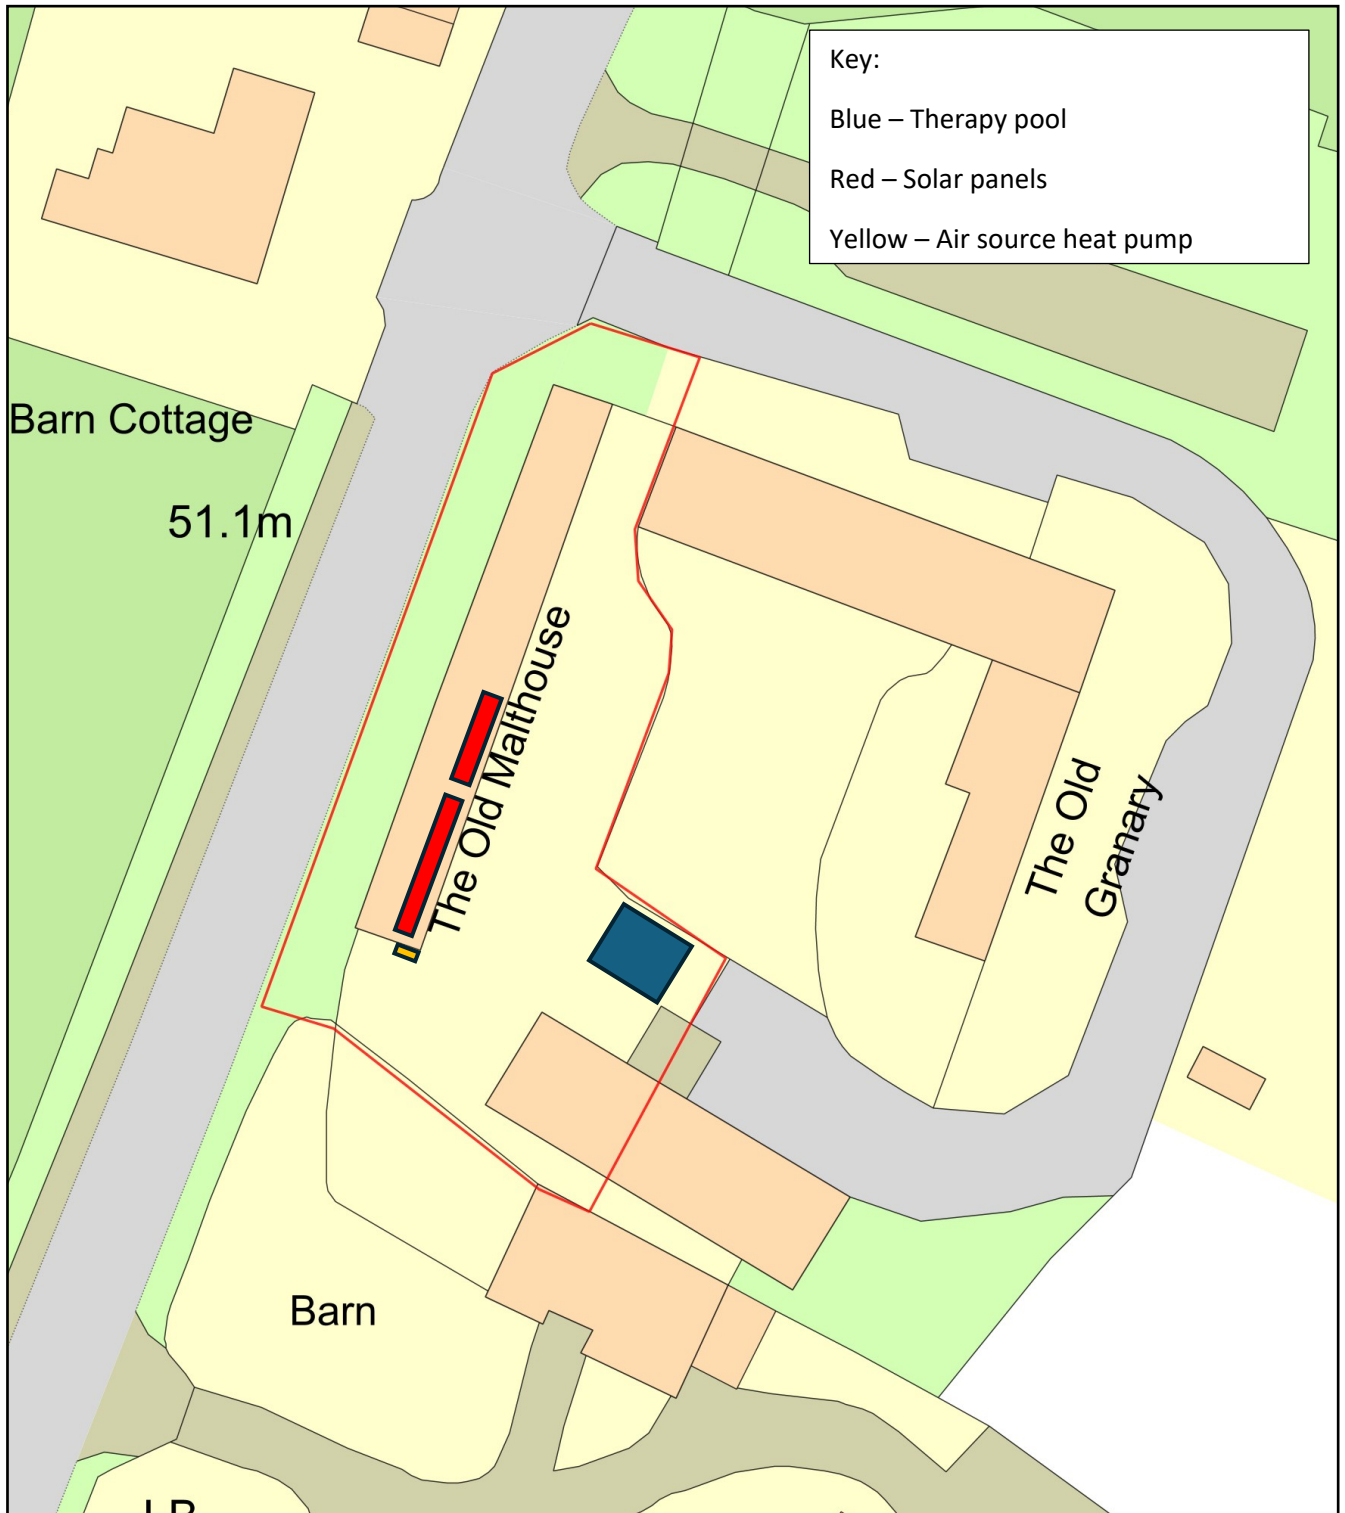

Plan Produced for: Emma Warde-Robinson

Date Produced: 03 Mar 2025

Plan Reference Number: TQRQM25062142516538

Scale: 1:500 @ A4